



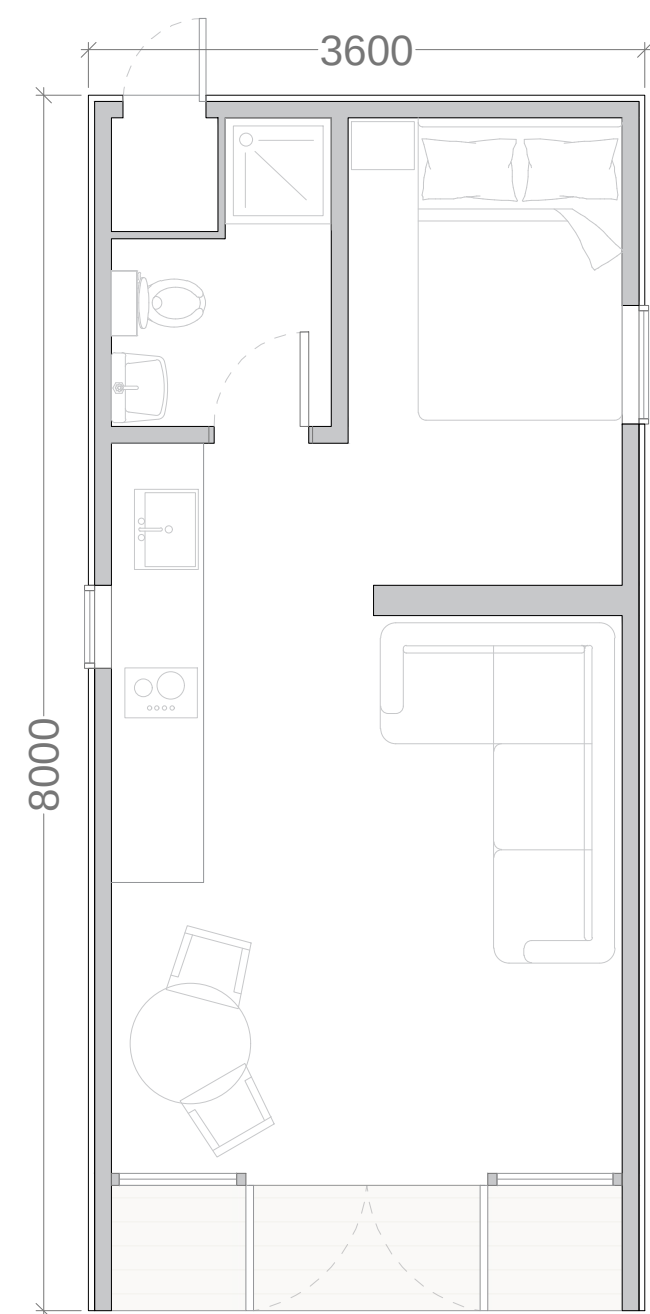

FLOOR
PLAN




FRONT ELEVATION

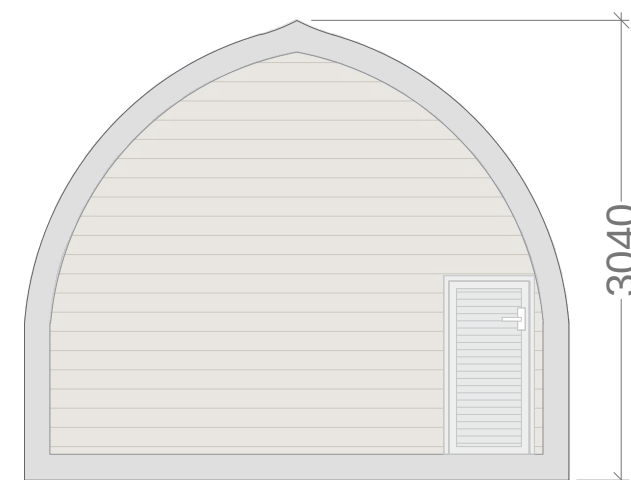


REAR ELEVATION




SIDE ELEVATION

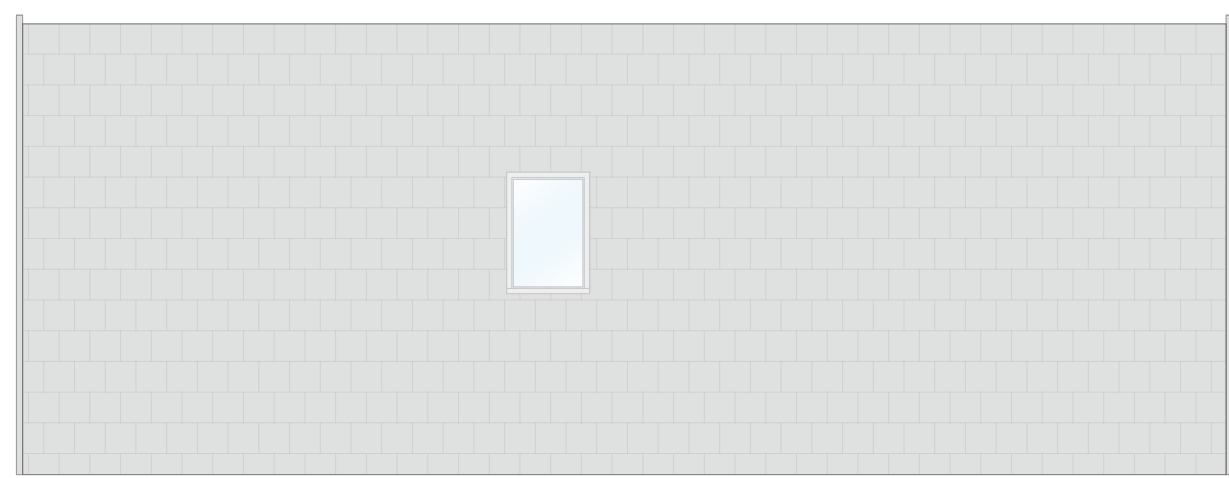


SIDE ELEVATION

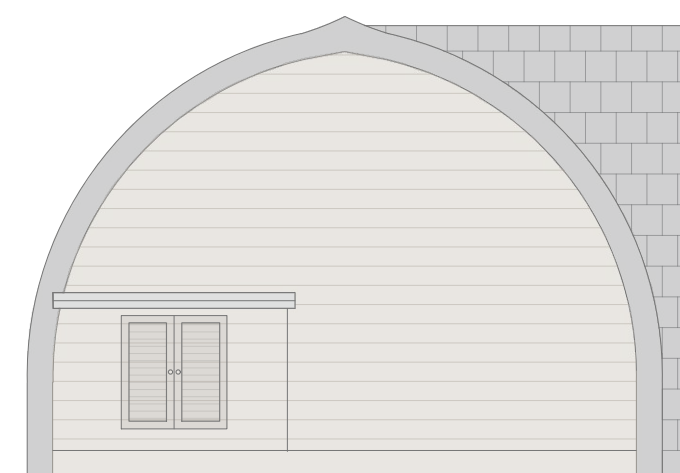


END ELEVATION

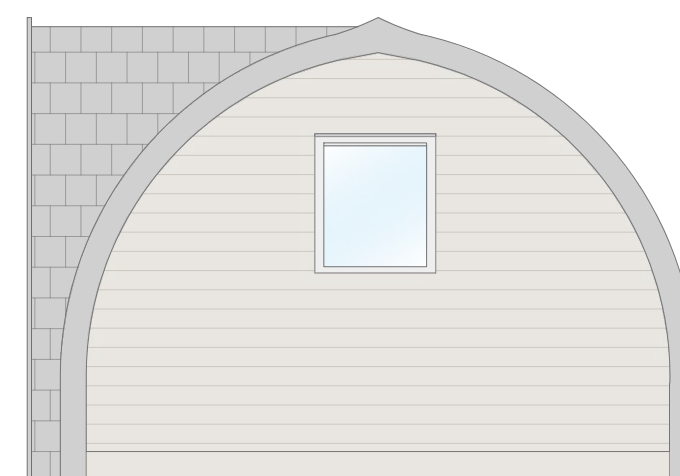


END ELEVATION

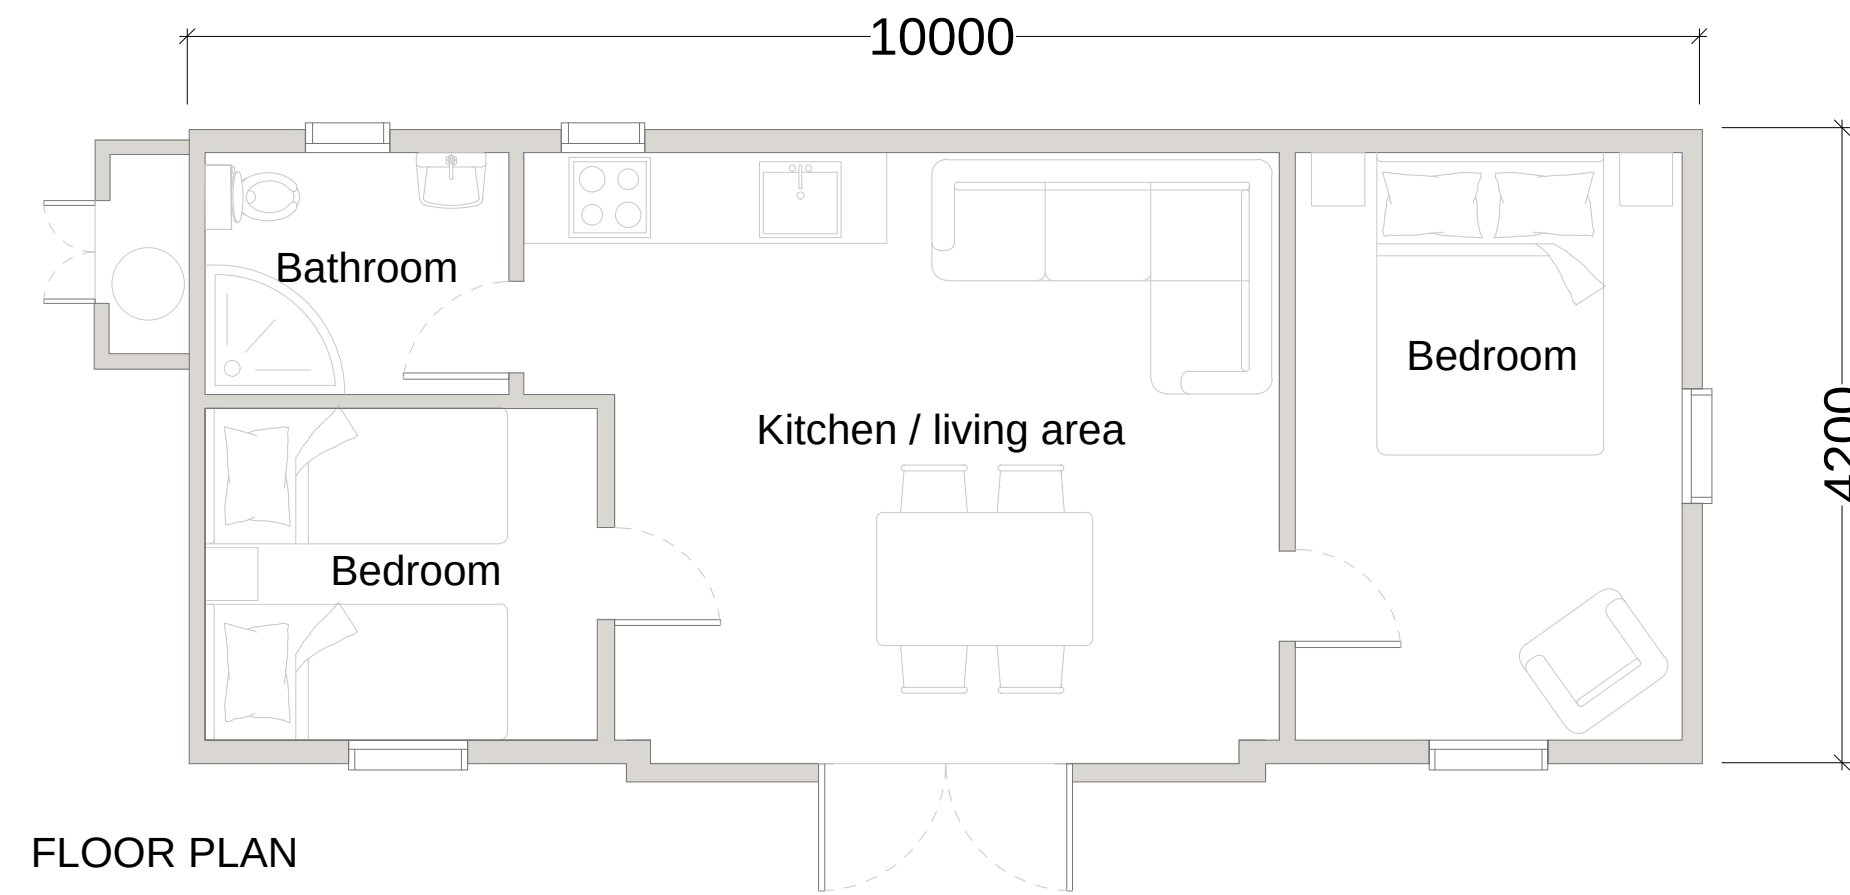


FLOOR PLAN

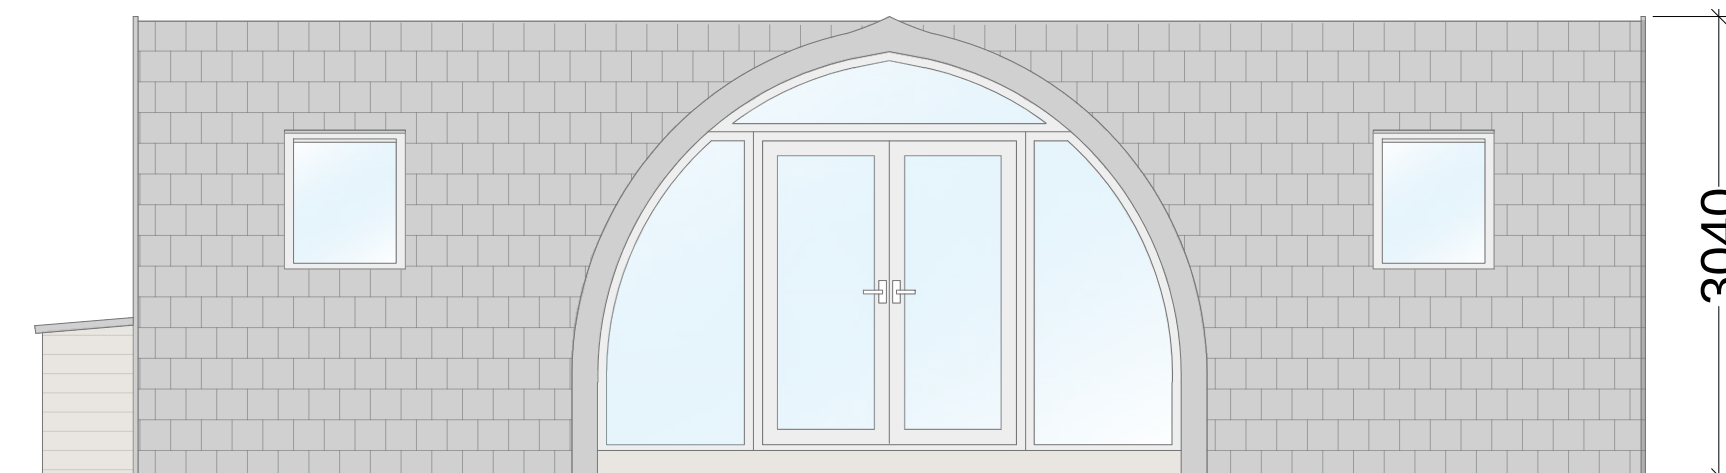

FRONT ELEVATION

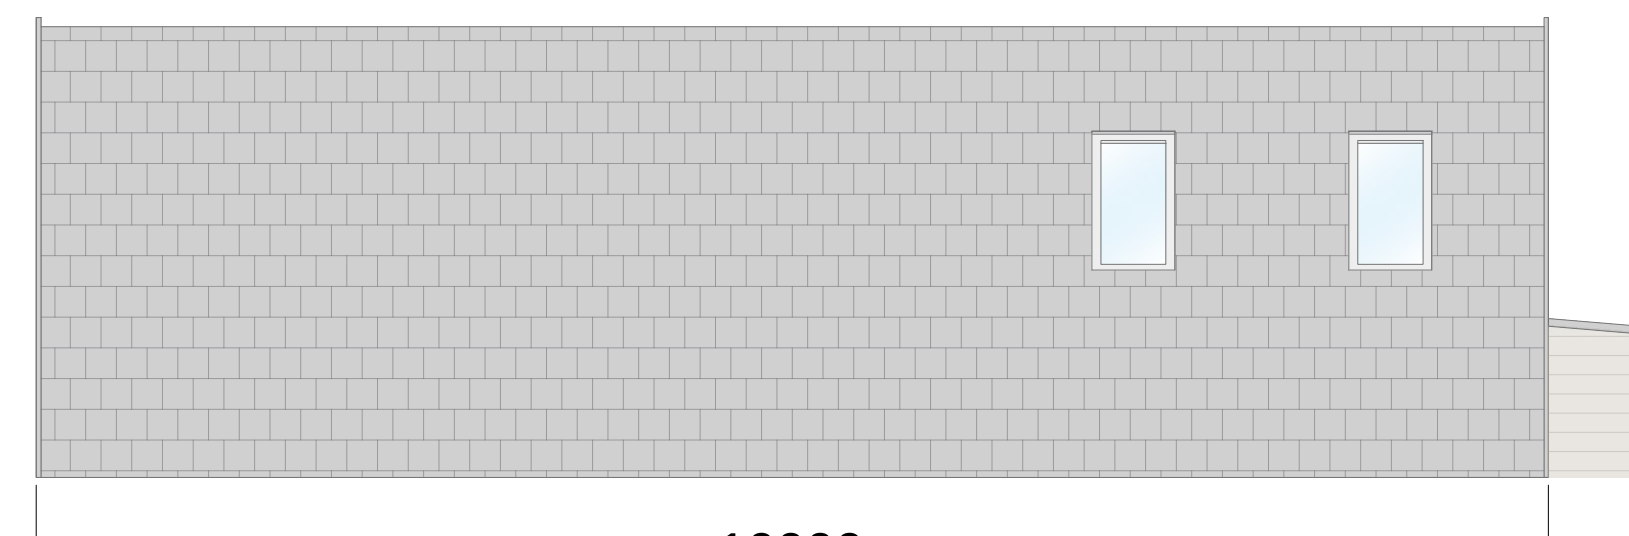

REAR ELEVATION

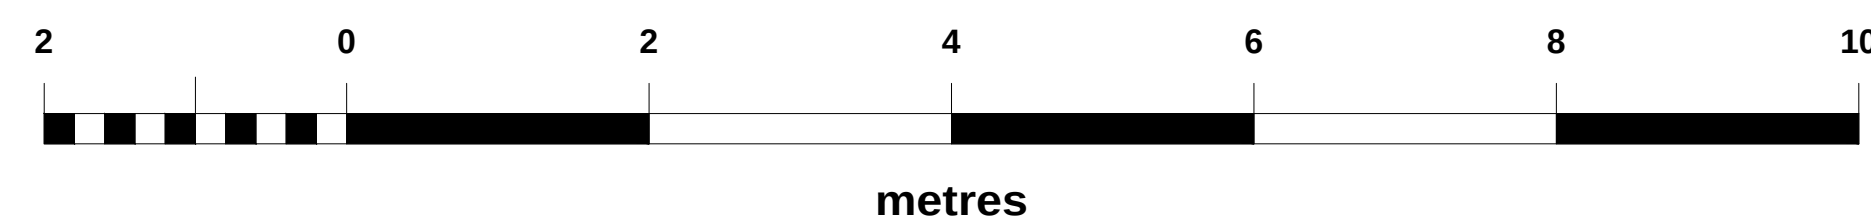

Project:
Proposed Glamping Site - For Chris McManus
Cold Comfort Farm, Rogues Lane, Hinckley,
Leicestershire, LE10 3DX

Drawing Title:
POD PLAN AND ELEVATIONS

Drawing Number:
231154-01-05

Revision: -
Date: 07.12.2023
Scale: 1:50 @ A1
Drawn By: TA
CAD Dwg File: -
Checked By: -

Issue Status:
Full Planning Application