



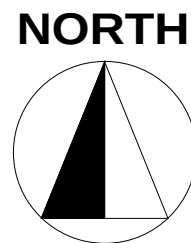

OWNERSHIP BOUNDARY
SITE BOUNDARY

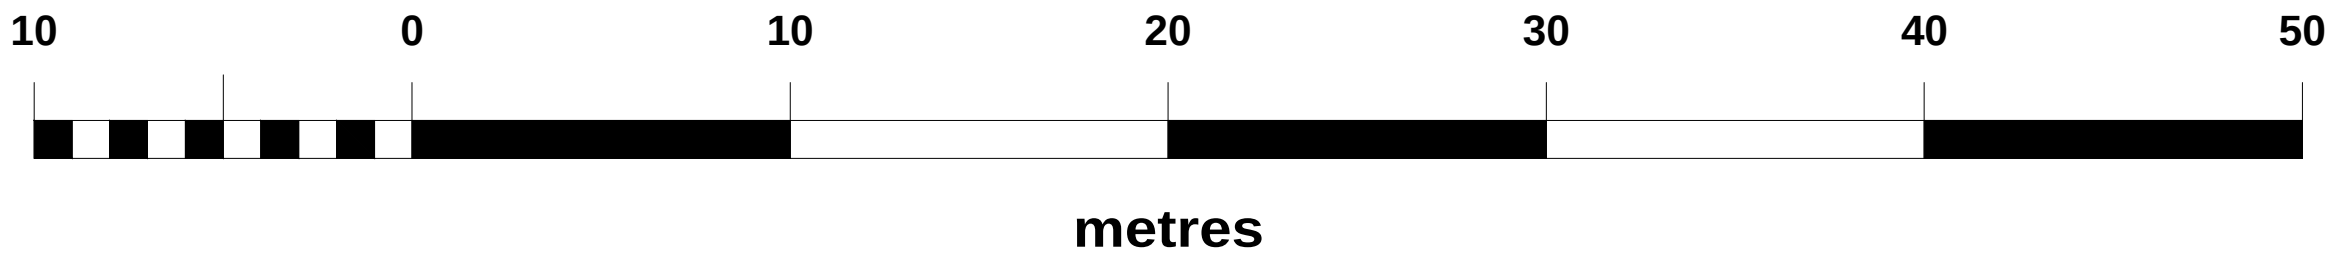

W: WWW.GLAMPITECT.CO.UK
E: CONTACT@GLAMPITECT.CO.UK
T: 0131 202 9002

KEY TO SYMBOLS

LOW LEVEL LIGHTING BOLLARD 7no. TO BE INSTALLED. LIGHTING SPREAD SHOWN AS 5m

Low Level Path Lighting

Lanea Path Lighting Bollard with PIR sensor.

Benagentits:

- LED mains wired.
- Low level height, only 40cm high.
- LED bulbs installed into this pillar lamp are in such a manner that they shine downwards onto cascading ragentlectors, keeping all light at low level.
- Integrated PIR sensor, keeping light levels low and only on when required.
- Range 2-8metres, set at 5m as shown.
- Lighting duration (5 seconds to 6 minutes) are configurable.
- Detects movement at an angle of 90 degrees.

Date	Description	Rev	By
Revision Description			
LOCATION PLAN 1:7500			
Project: Proposed Glamping Site - For Chris McManus Cold Comfort Farm, Rogues Lane, Hinckley, Leicestershire, LE10 3DX Drawing Title: PROPOSED LIGHTING PLAN			
Drawing Number: 231154-01-07			
Revision: - Date: 07.12.2023 Scale: 1:200 @ A1 Drawn By: TA CAD Dwg File: - Checked By: -			
Issue Status: Full Planning Application			