




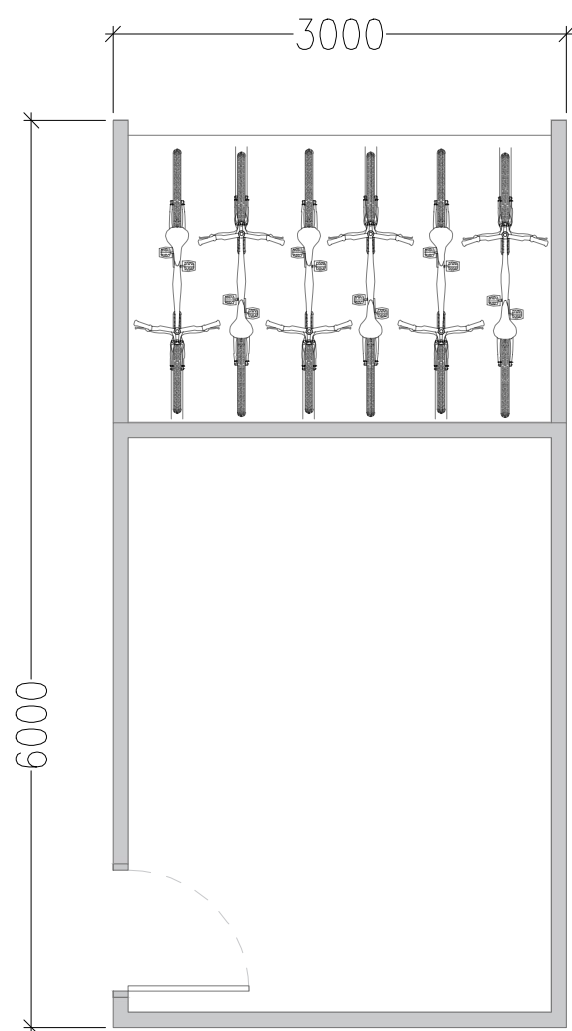


FLOOR PLAN

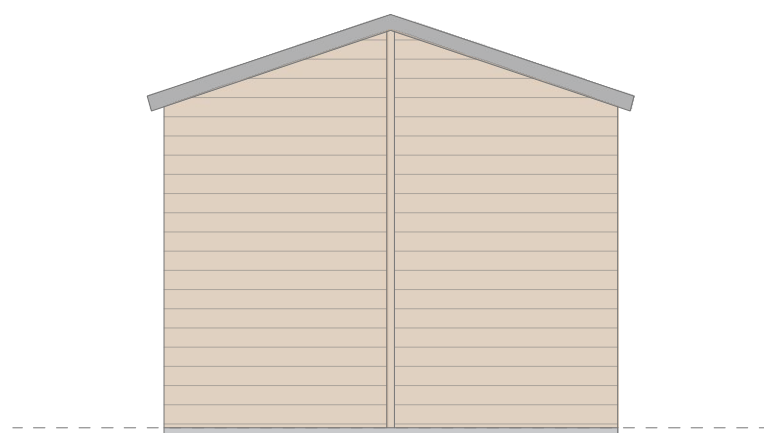


SIDE ELEVATION

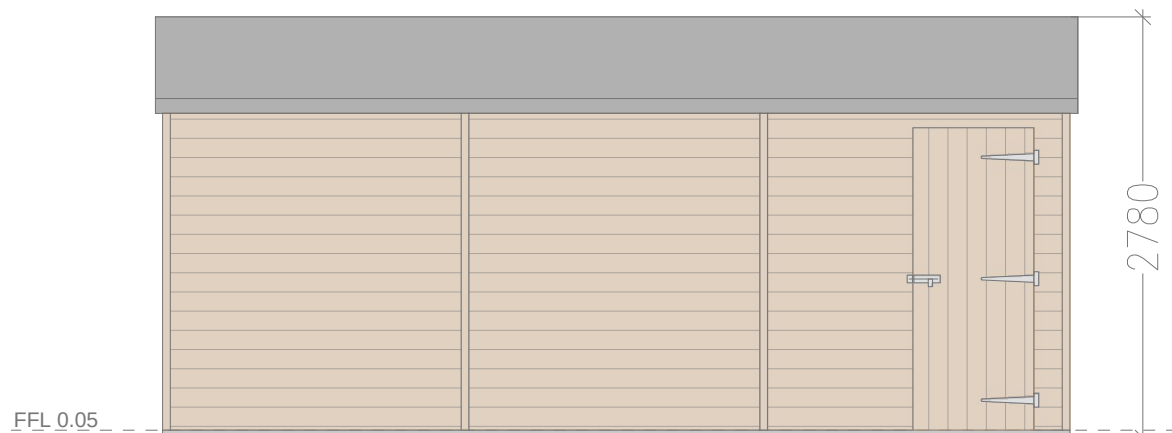

FRONT ELEVATION

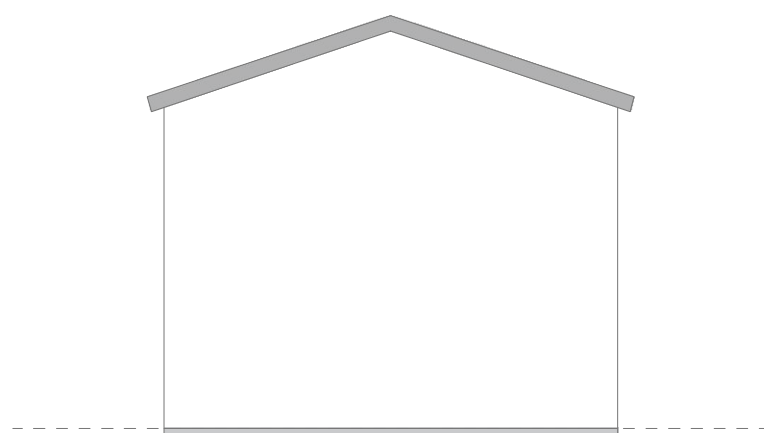


SIDE ELEVATION

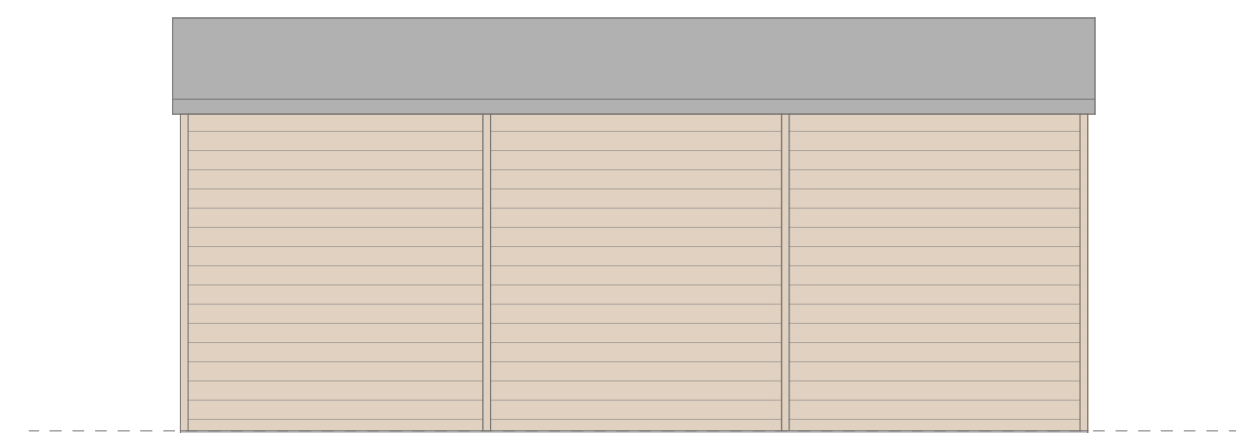


REAR ELEVATION




REAR ELEVATION

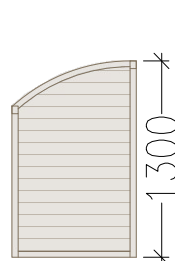


SIDE
ELEVATION

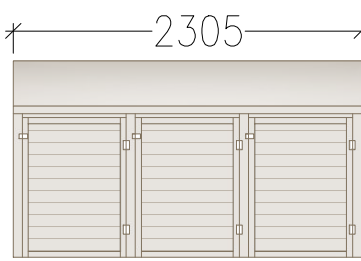


FRONT ELEVATION

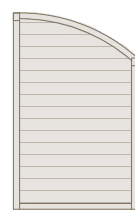

SIDE
ELEVATION

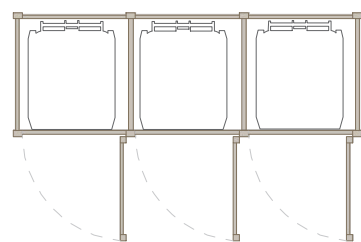

FLOOR PLAN

 

W: WWW.GLAMPITECT.CO.UK
E: CONTACT@GLAMPITECT.CO.UK
T: 0131 202 9002

Date	Description	Rev	By

Revision Description

Project:
Proposed Glamping Site - For Chris McManus
Cold Comfort Farm, Rogues Lane, Hinckley,
Leicstershire, LE10 3DX

Drawing Title:
ELEVATIONS

Drawing Number:
231154-01-08

Revision: -
Date: 07.12.2023
Scale: 1:50 @ A2
Drawn By: TA
CAD Dwg File: -
Checked By: -

Issue Status:
Full Planning Application