


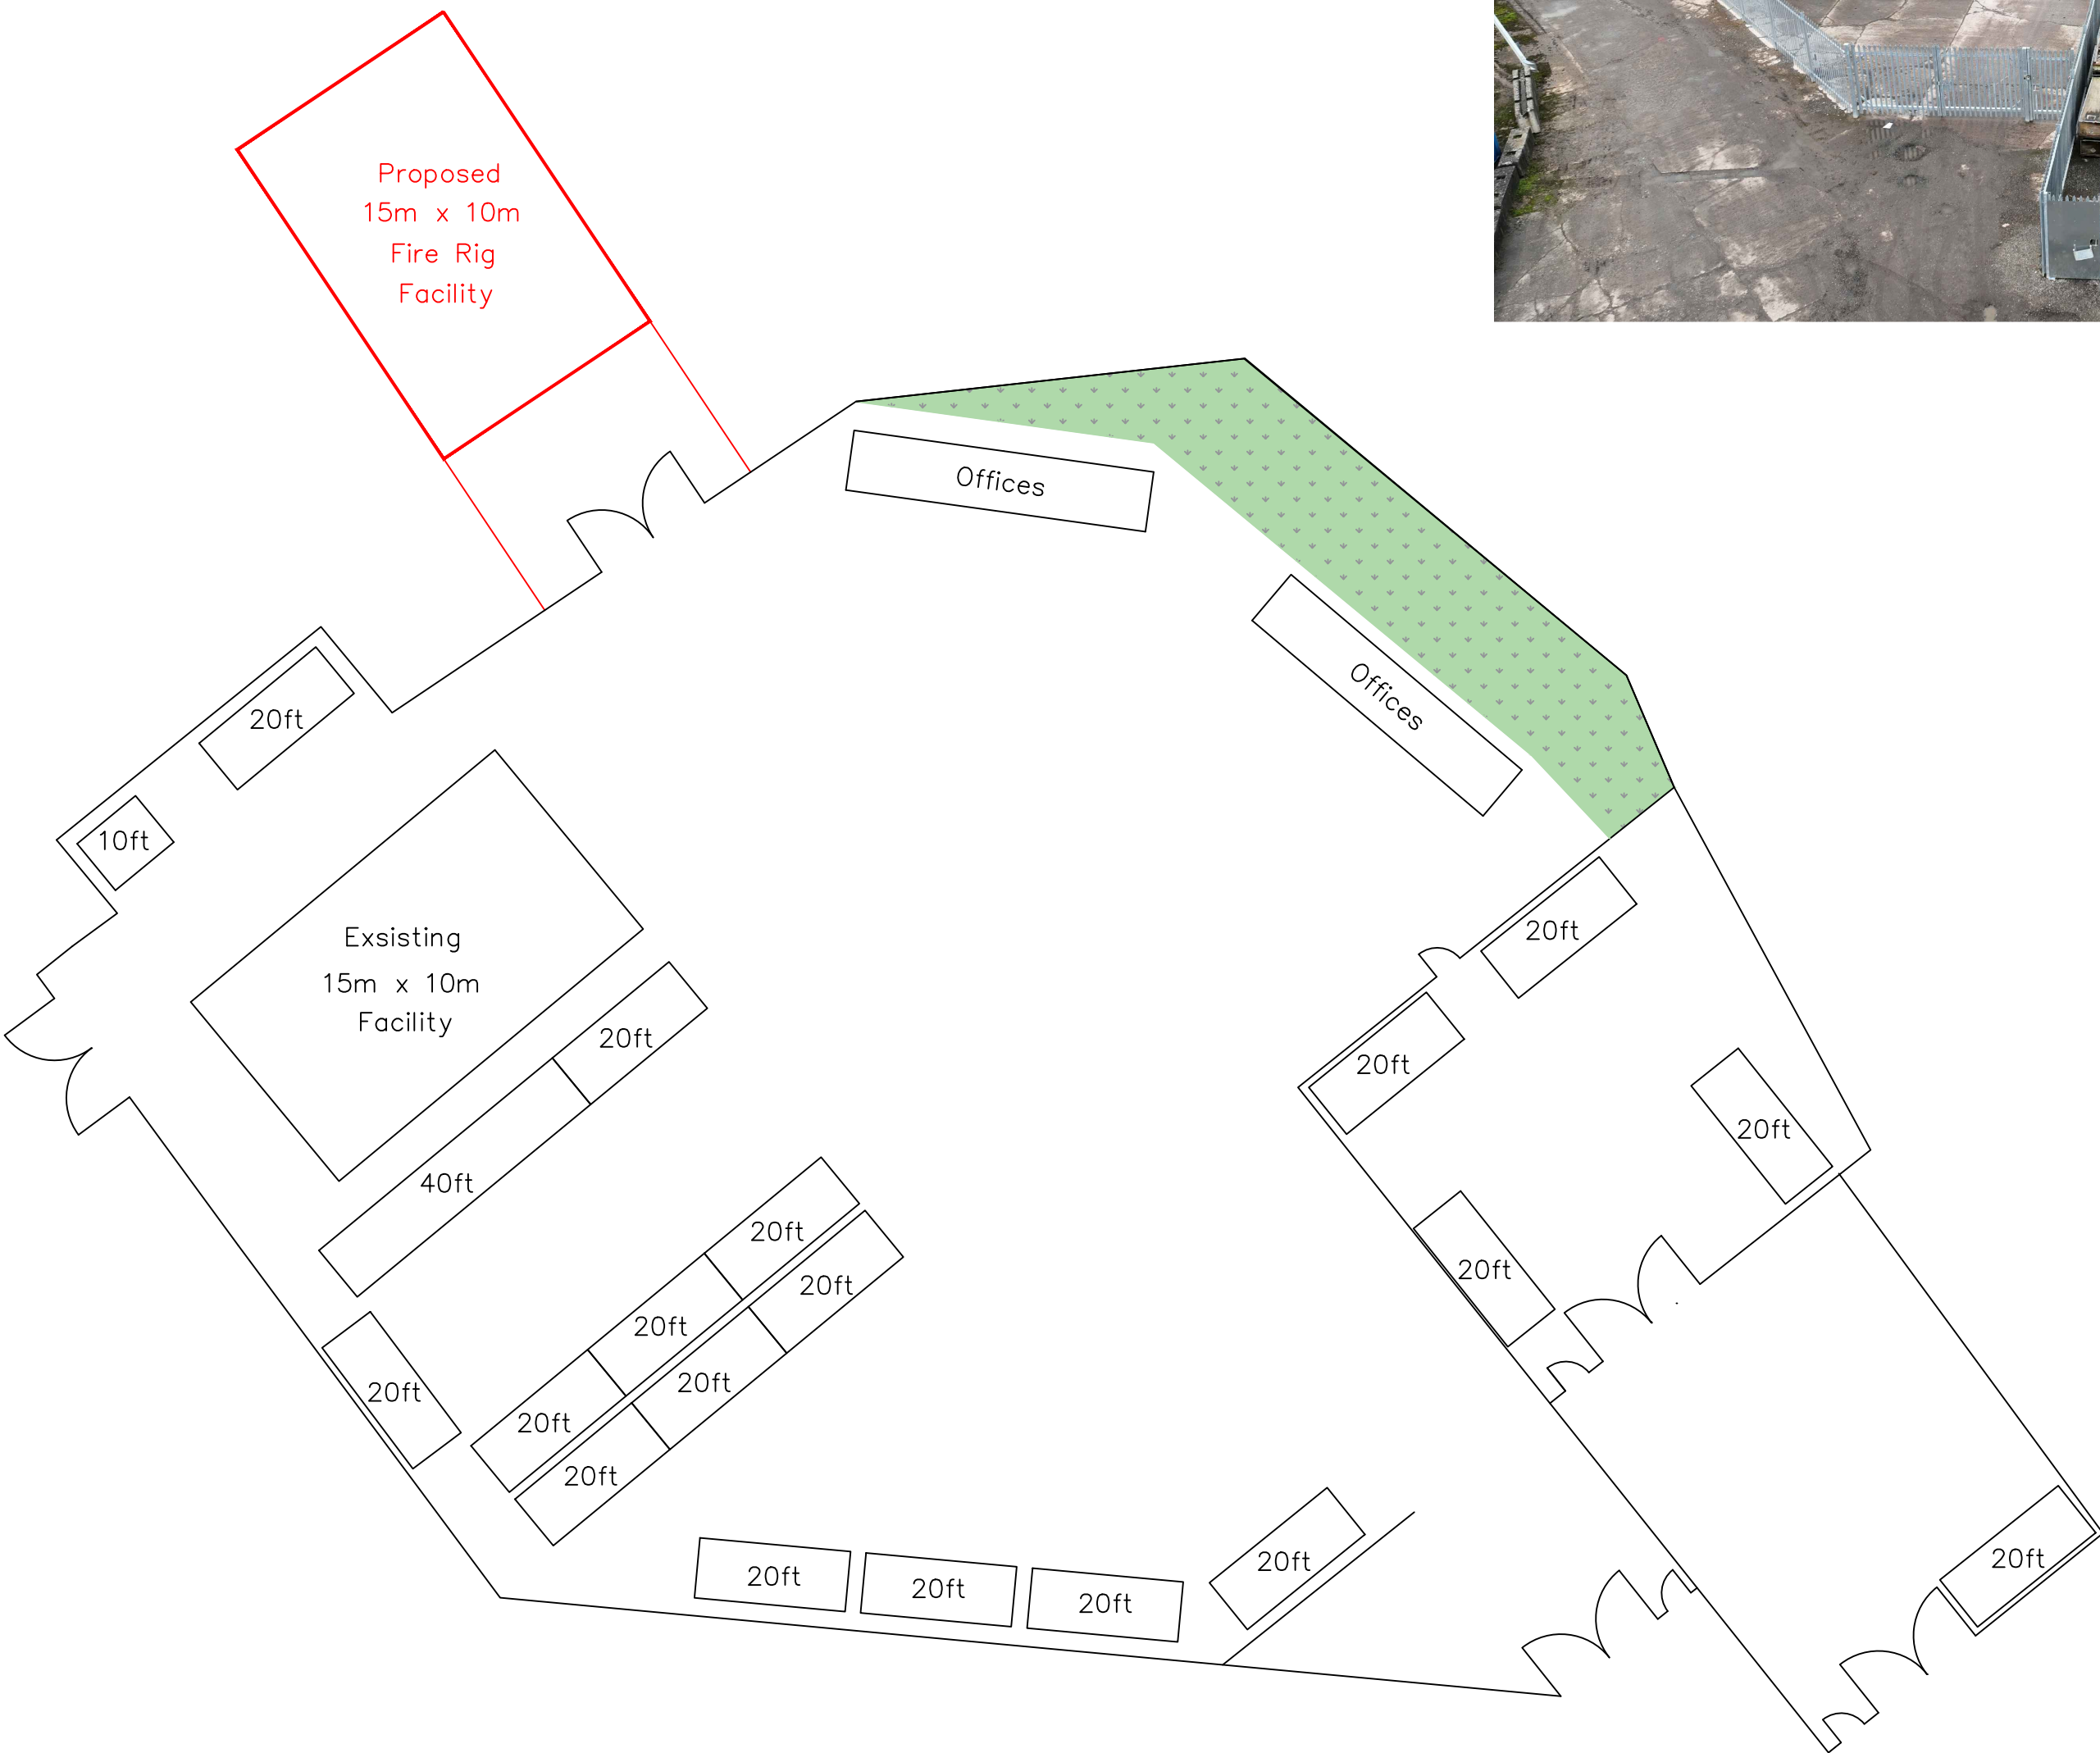

- Container Key
- 10ft - 10ft Container
 - 20ft - 20ft Container
 - 40ft - 40ft Container

Rev	By	Date	Description	Chk'd



Watling Street
Nuneaton
Warwickshire
CV10 0TU
England
TEL +44 (0)24 7635 5000
FAX +44 (0)24 7635 8000

FACILITY ENGINEERING
© Copyright HORIBA-MIRA Ltd 2025

Project:
IBAT FIRE RIG BUILDING

Drawing Title:
**IBAT FIRE RIG BUILDING
SITE PLAN**

Drawn	Chk'd	Appd	Status	Date
MR	MH	AH	Information	15 Apr 2025

Project No: 2025-002-FE	Scale @ A2 1:250
Drawing No: 2025-002-SK-02	Rev 1