




Front Elevation A-A

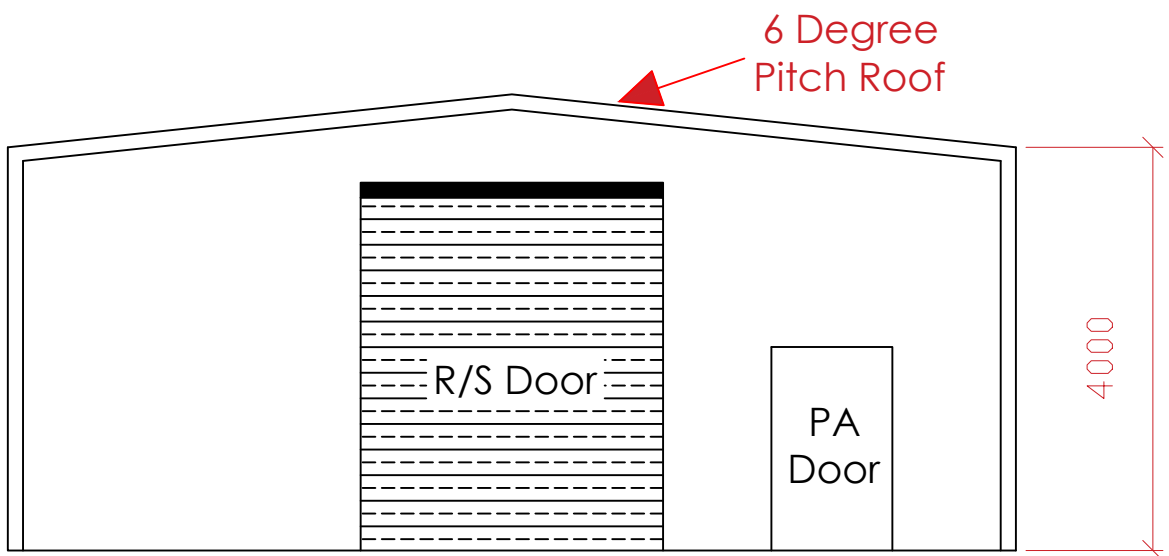


Side Elevation B-B

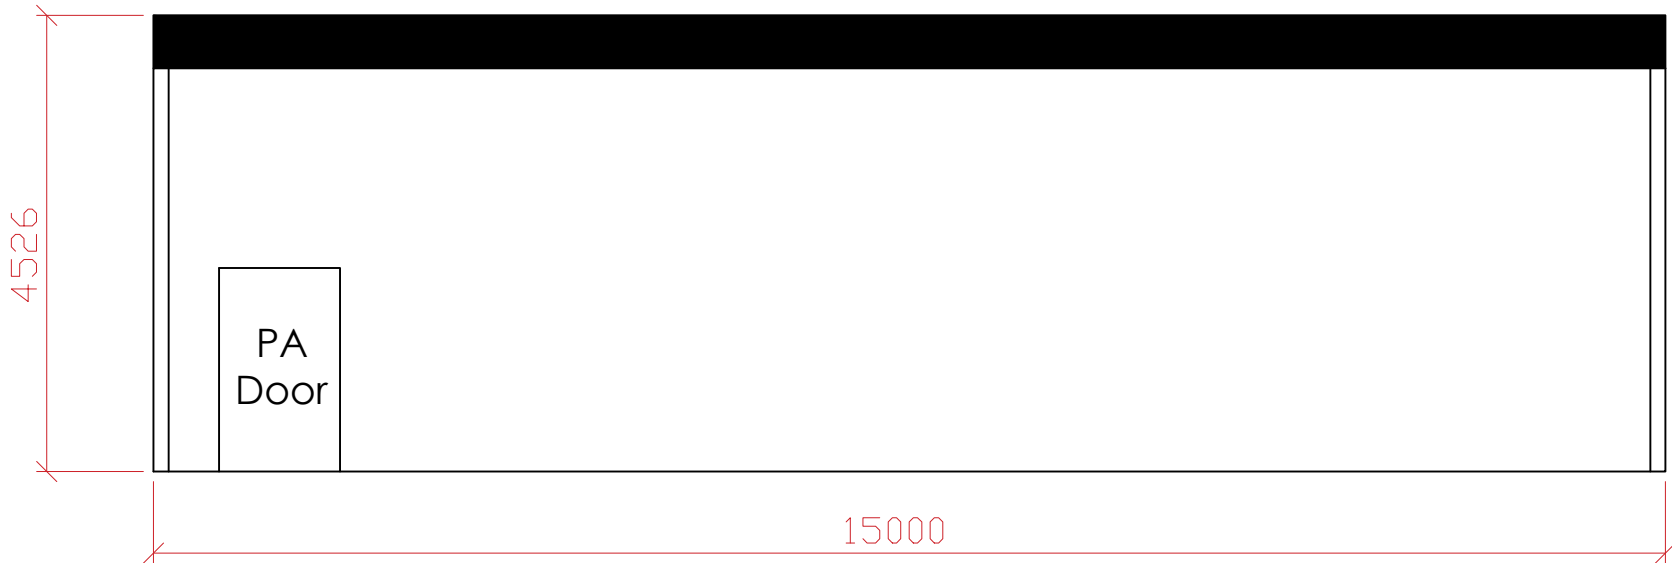

Plan

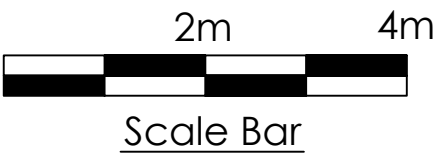

Concept 3D Sketch - Not to Scale

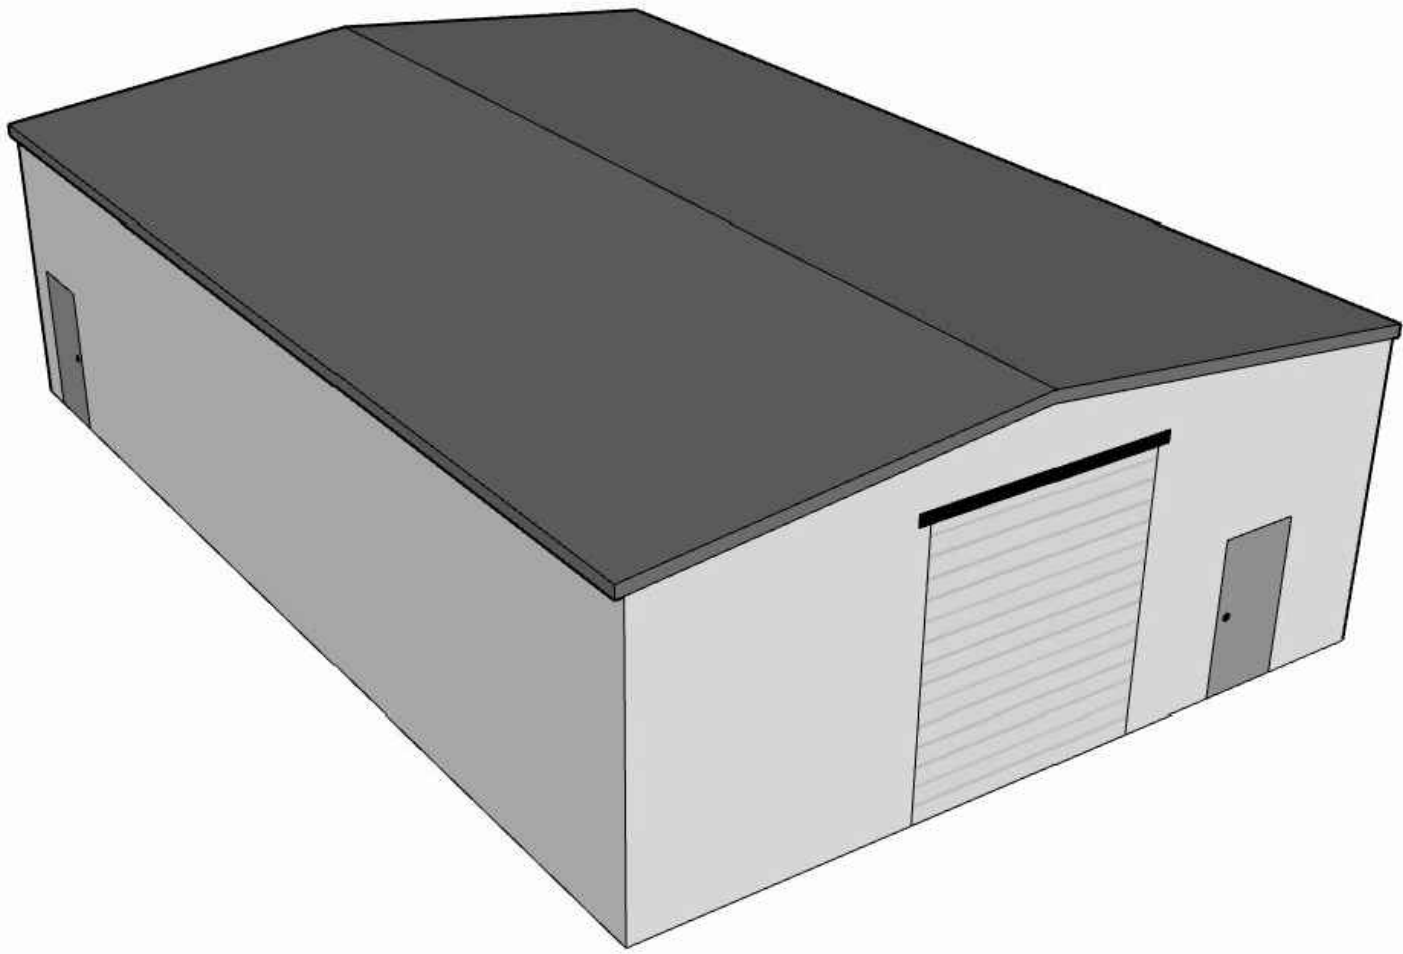

No	Note
----	------

1. All dimensions in mm unless indicated.
2. *Note* Currently at concept design stage - Further detail considerations such as rainwater goods to be agreed and incorporated in future designs.
3. Roof and wall material to be single skin metal sheeting and finish colour to be Goosewing Grey.

3	MR	Apr25	Removed Do Not Scale	MH
Rev	By	Date	Description	Chk'd



MIRA
FACILITY ENGINEERING

Watling Street
Nuneaton
Warwickshire
CV10 0TU
England
TEL +44 (0)24 7635 5000
FAX +44 (0)24 7635 8000

© Copyright HORIBA-MIRA Ltd 2025

Project:
IBAT FIRE RIG BUILDING

Drawing Title:
**IBAT FIRE RIG BUILDING
PLAN & ELEVATION VIEW**

A2

Drawn	Chk'd	Appd	Status	Date
MR	MH	AH	Information	15 Apr 2025

Project No:	Scale @ A2
2025-002-FE	1:75

Drawing No:	Rev
2025-002-SK-03	3