




Eaves / truss conection.



Structural frame axonometric.
Scale 1:50

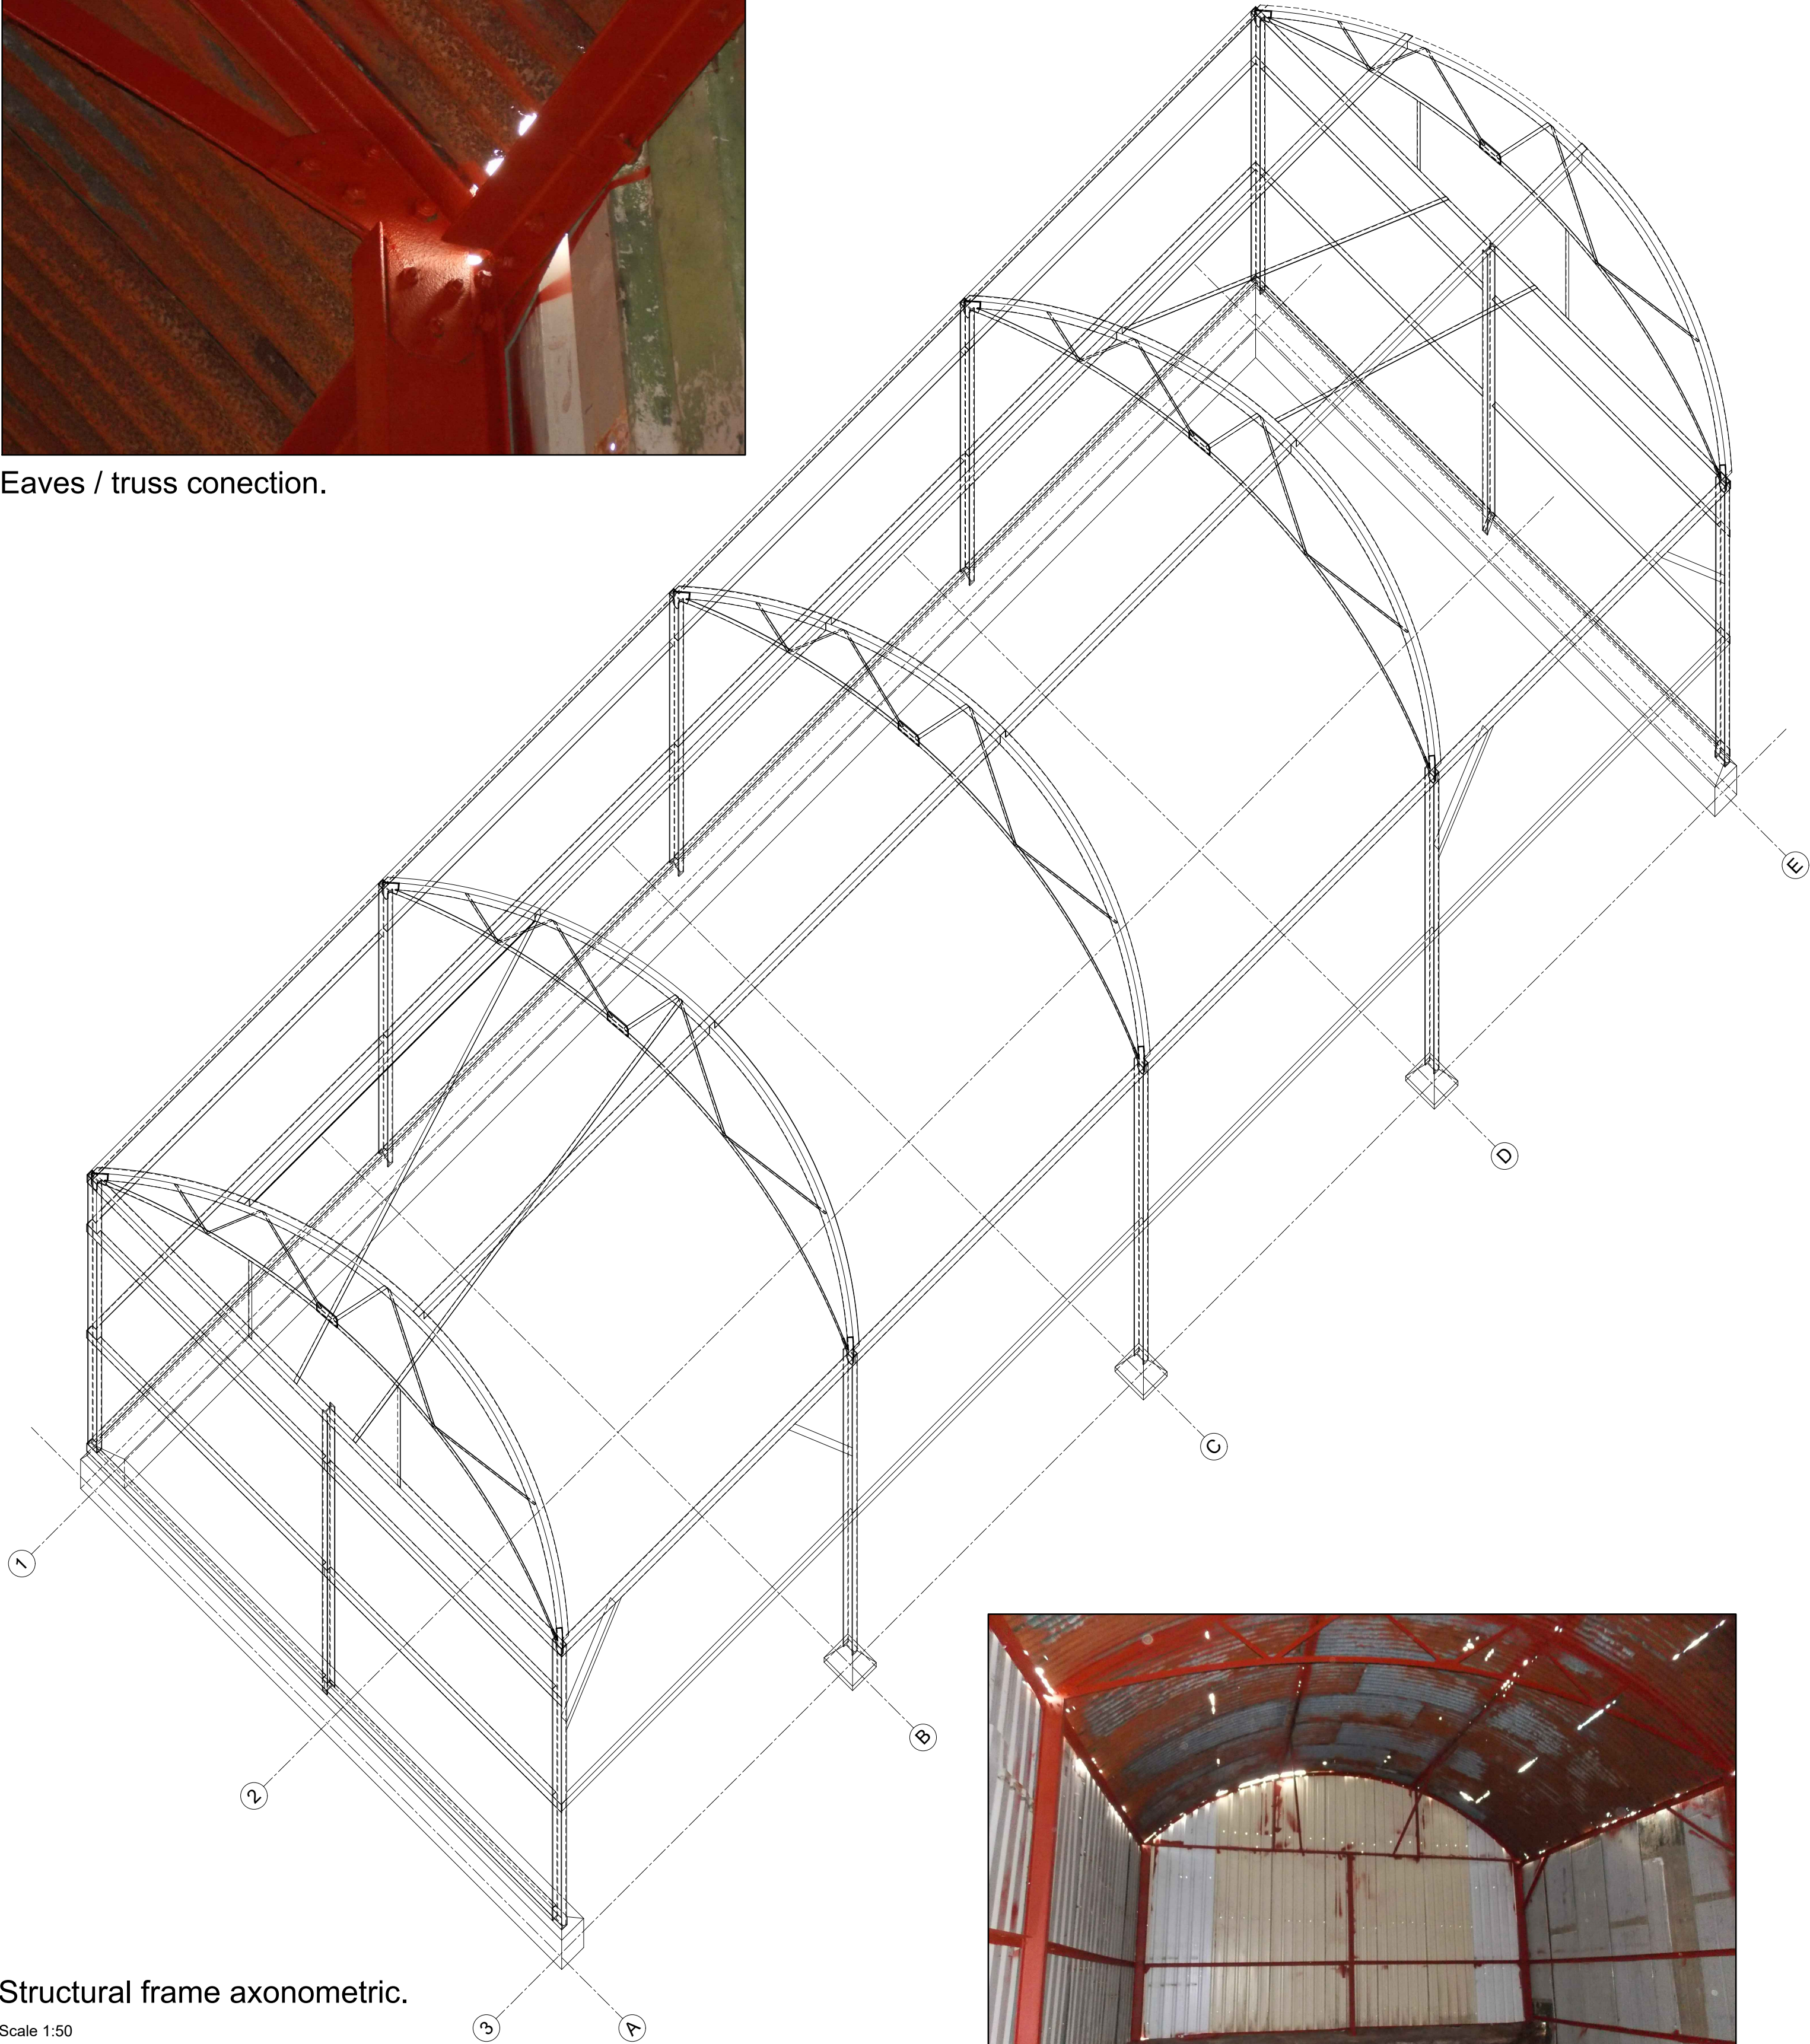


Side / gable.


Existing:




North East elevation.
Scale 1:100

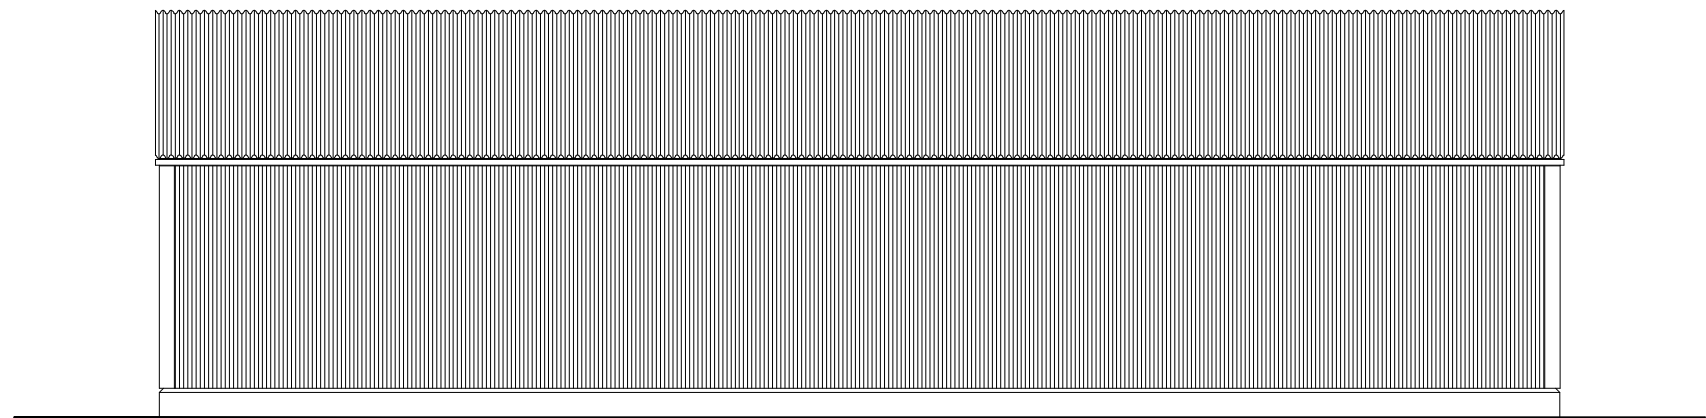


South West elevation.
Scale 1:100

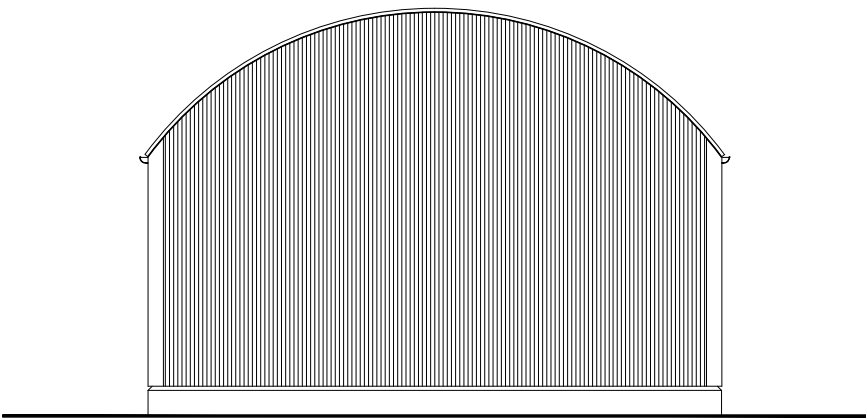


South East elevation.
Scale 1:100

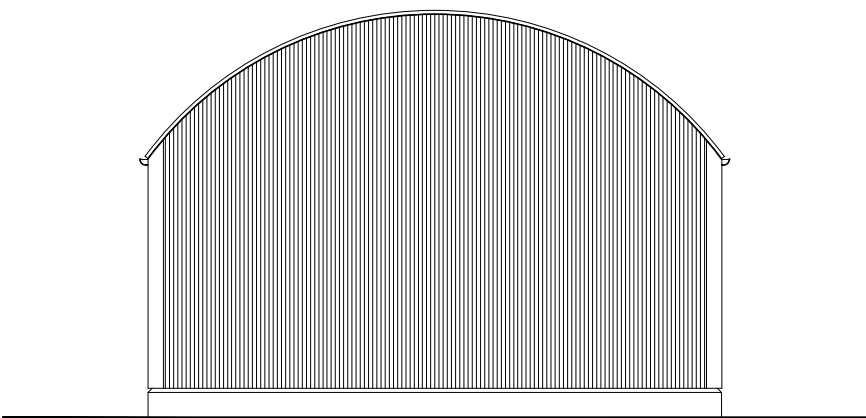


North West elevation.
Scale 1:100

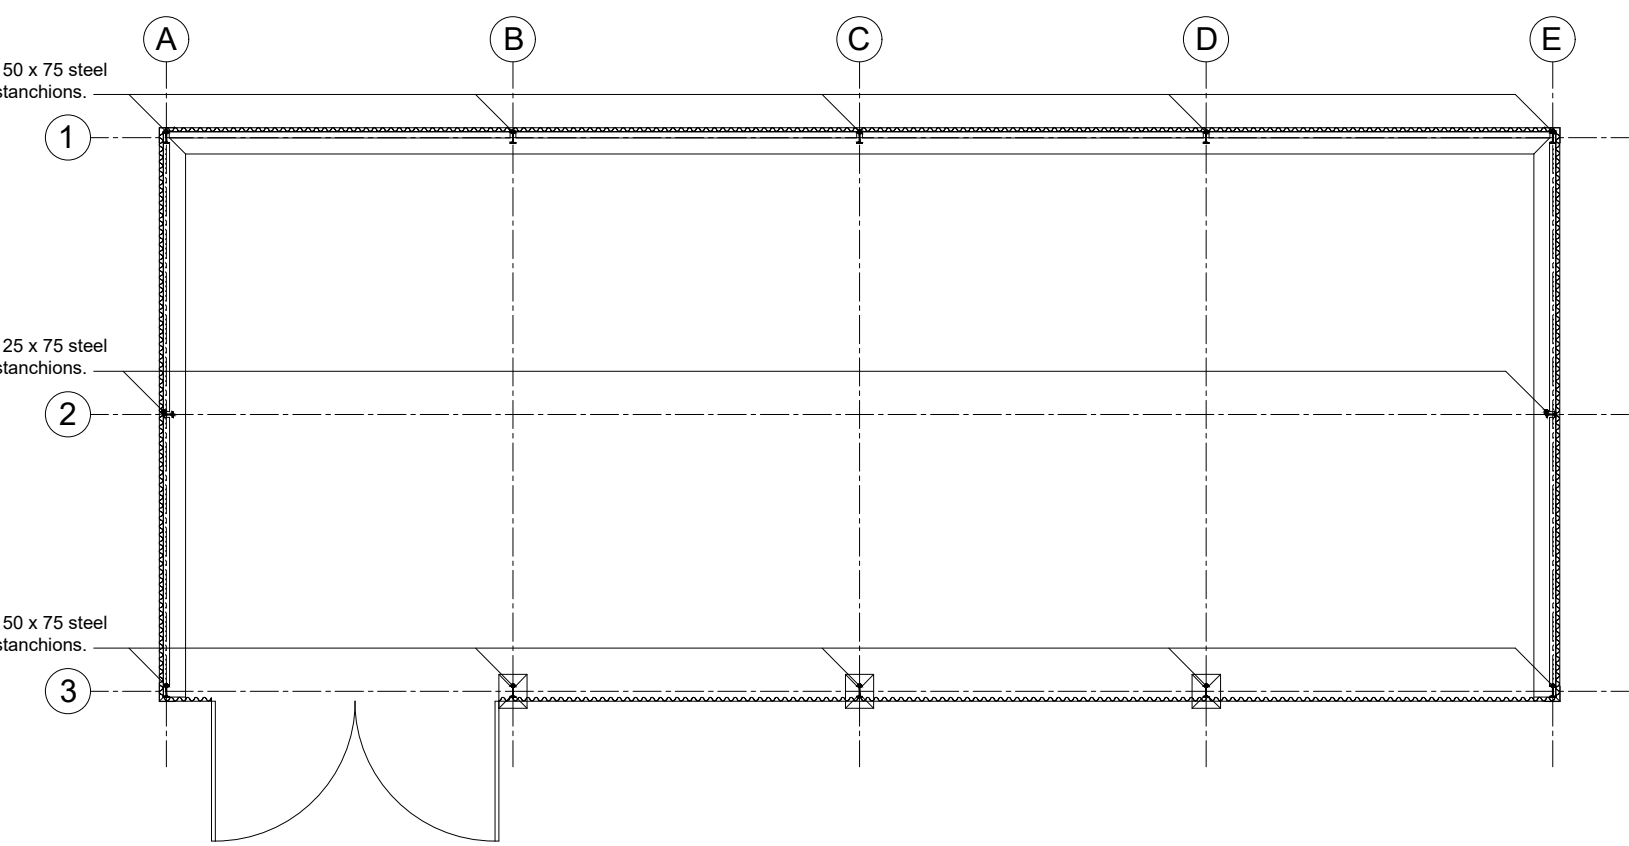


Plan.
Scale 1:100

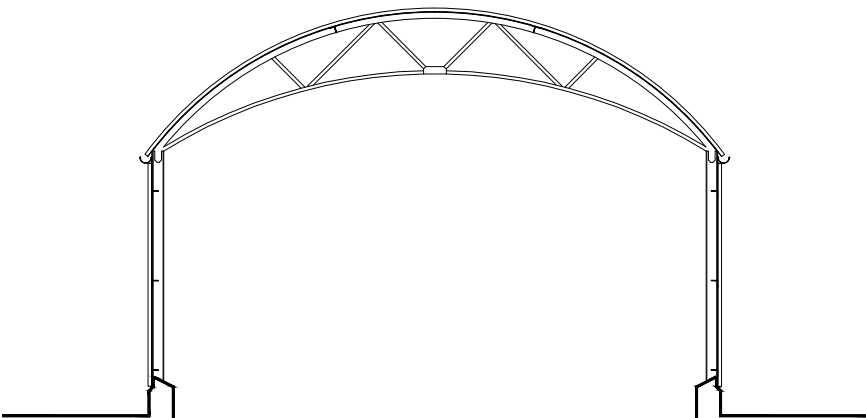

Section.
Scale 1:100

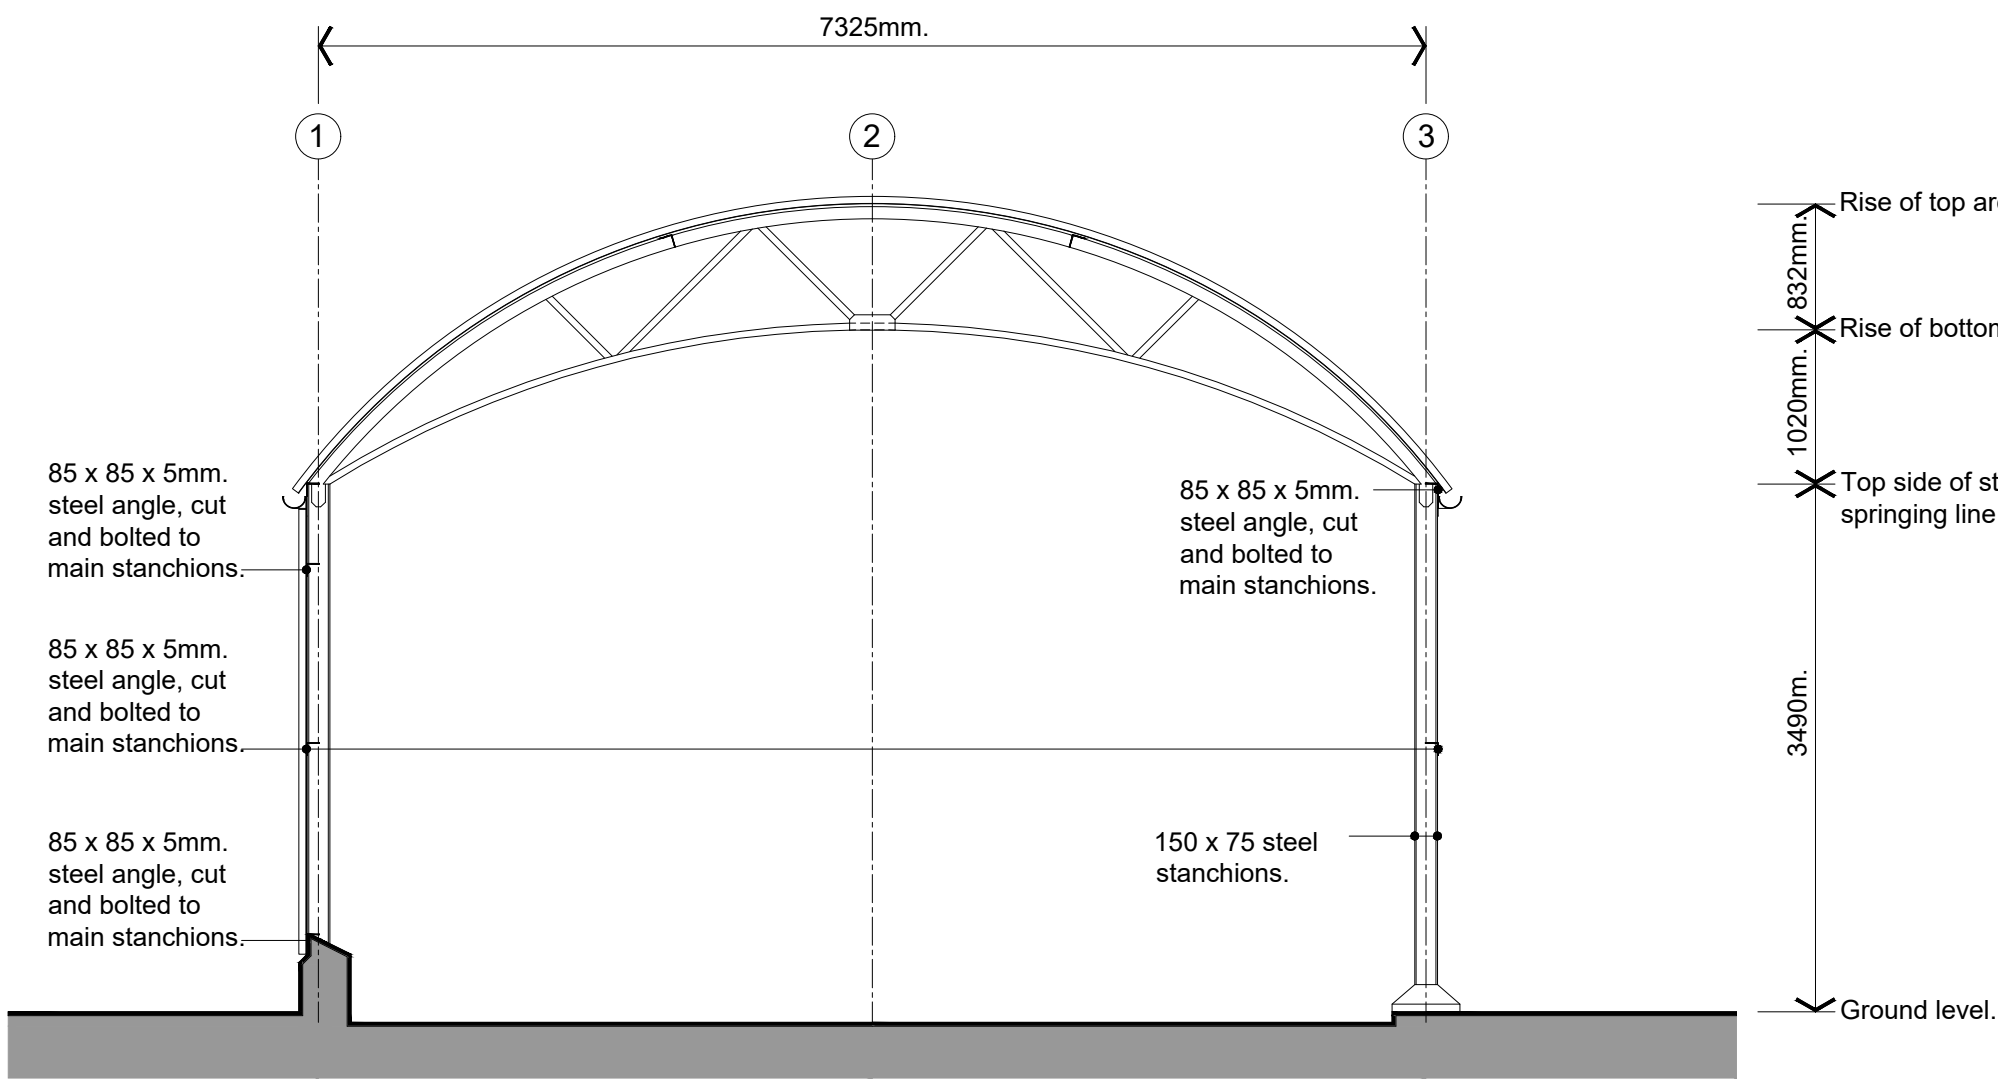

Section.
Scale 1:50

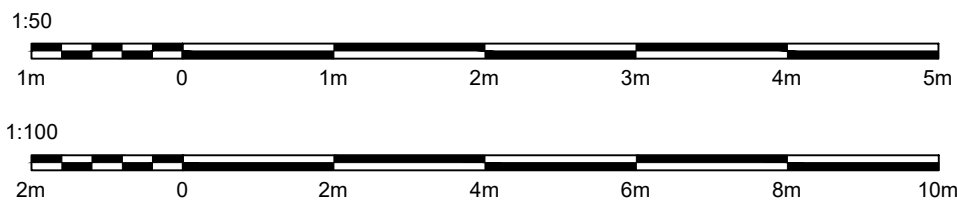

The Builder is to check and verify all building and site dimensions, levels and sewer invert levels prior to commencement of work, do not scale off this drawing, work to figured dimensions only.
This drawing must be read and checked with all structural and relevant specialist drawings.
The builder is to comply in all aspects with the current Building Regulations and latest codes of practice.
Ordinance Survey Ltd paper mapping licence / customer account number 100060636.

Shaw House Farm, Orton on the Hill.
Existing structural frame.
642 / 225 / 04
1:20 : 50 : 100 @ A1
Nov 25
MILL
SHEPPY ROAD
WATFORD
Herts
TEL 01871 71888
FAX 01871 71911