



ALL DRAWINGS PREPARED BY ANDREW
LARGE SURVEYORS LTD ARE TO BE
UTILISED FOR PLANNING PURPOSES
ONLY


NOTES:

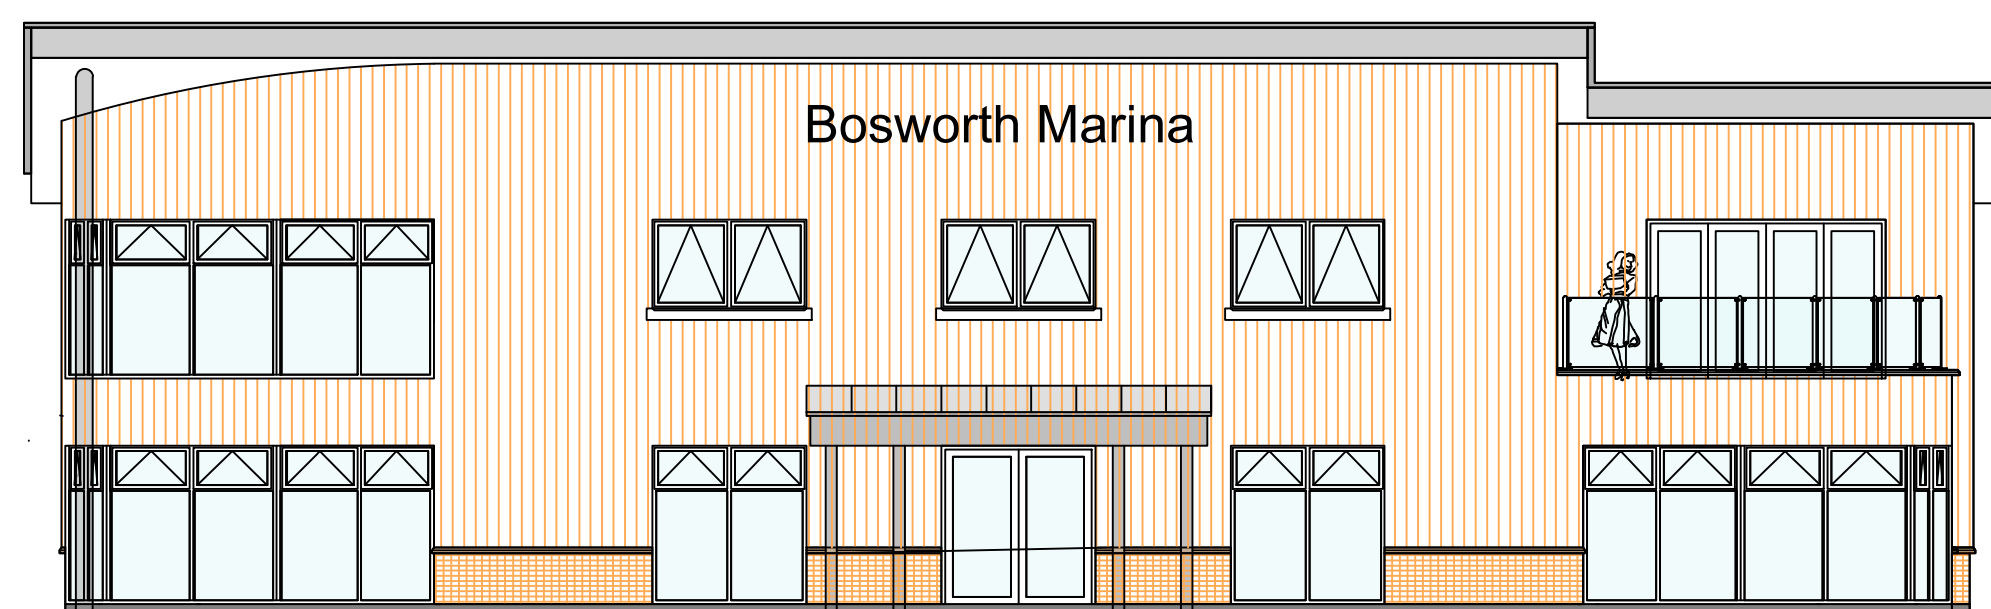


West Elevation

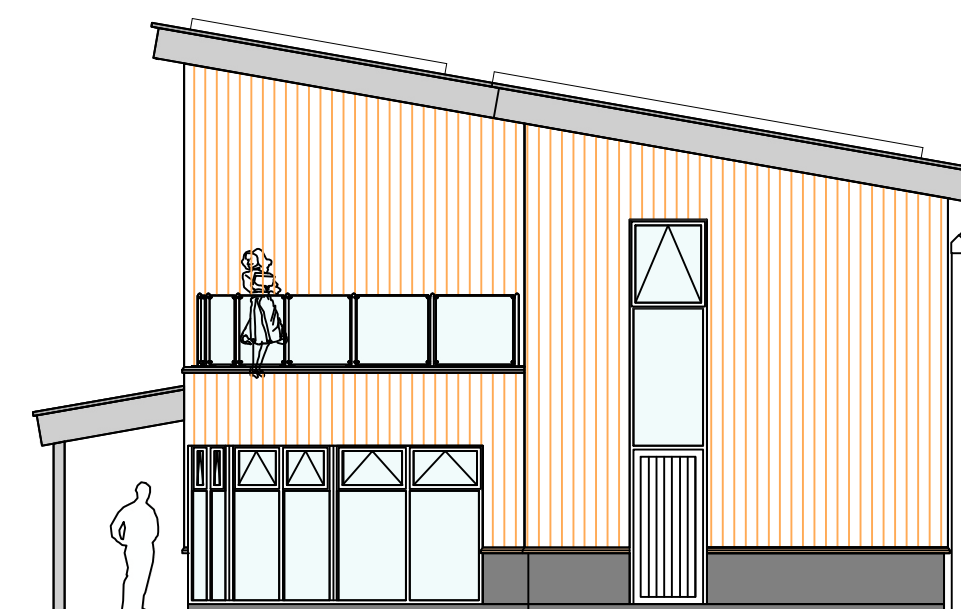


South Elevation

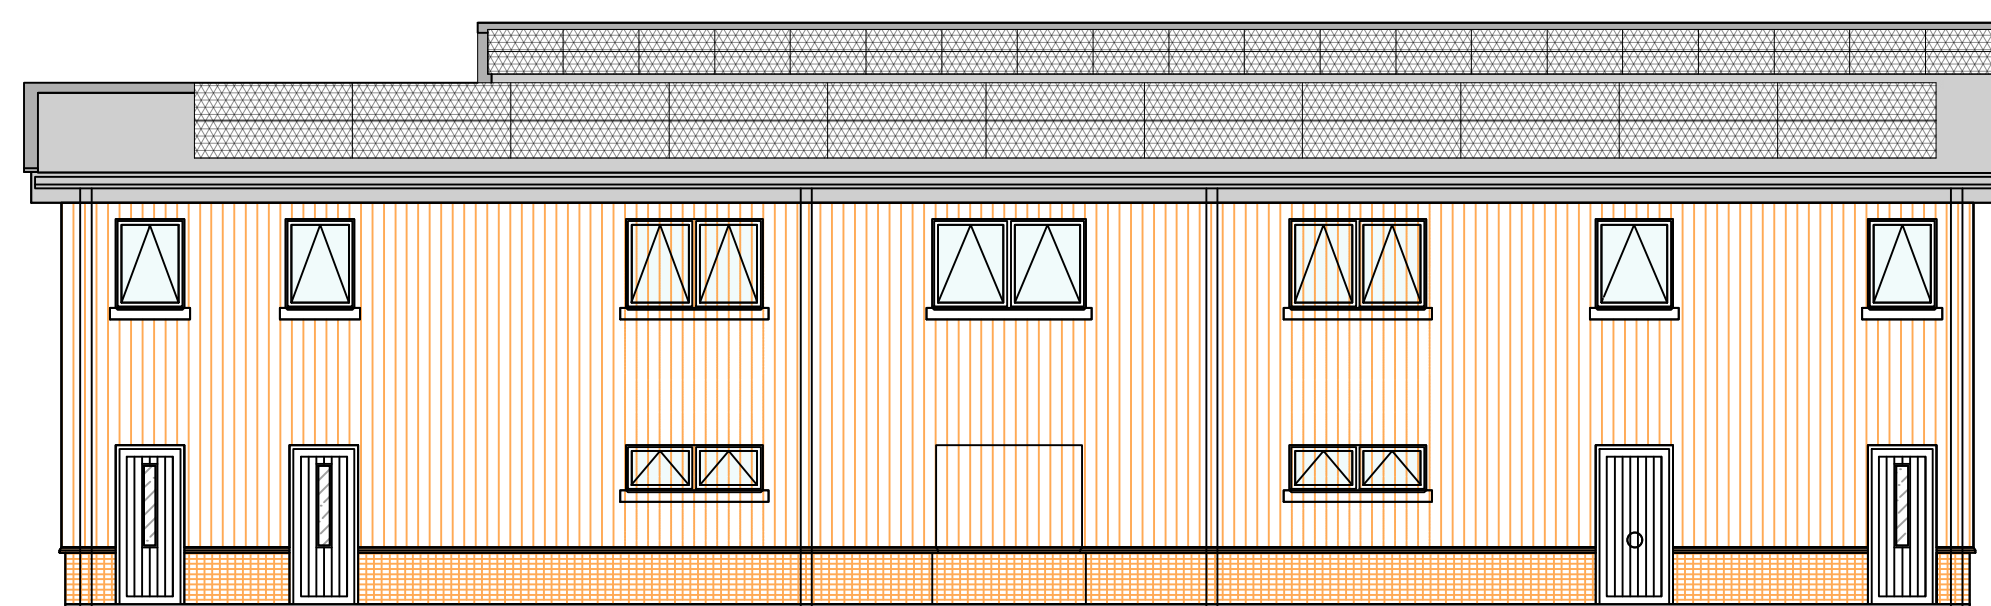

East Elevation

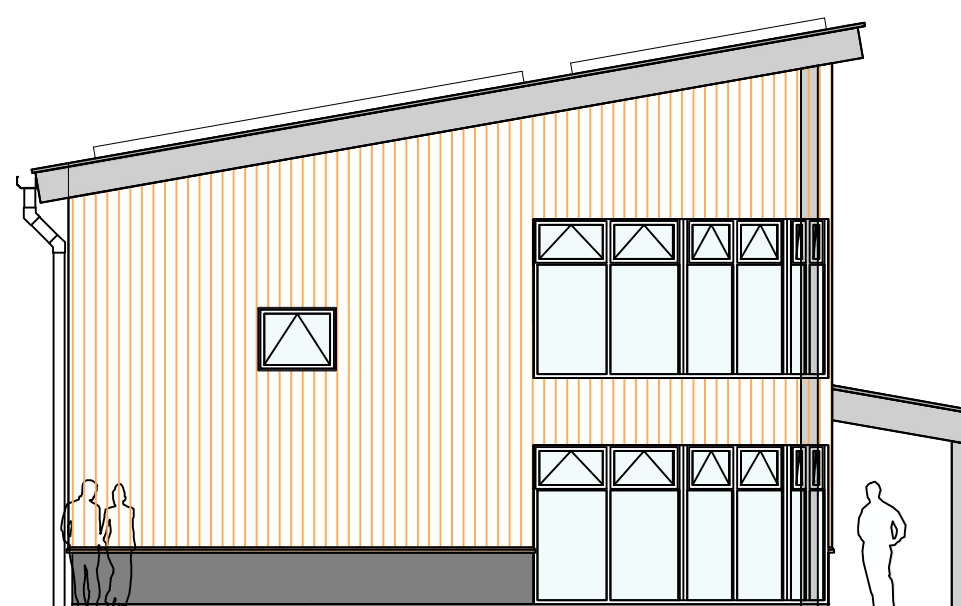


North Elevation

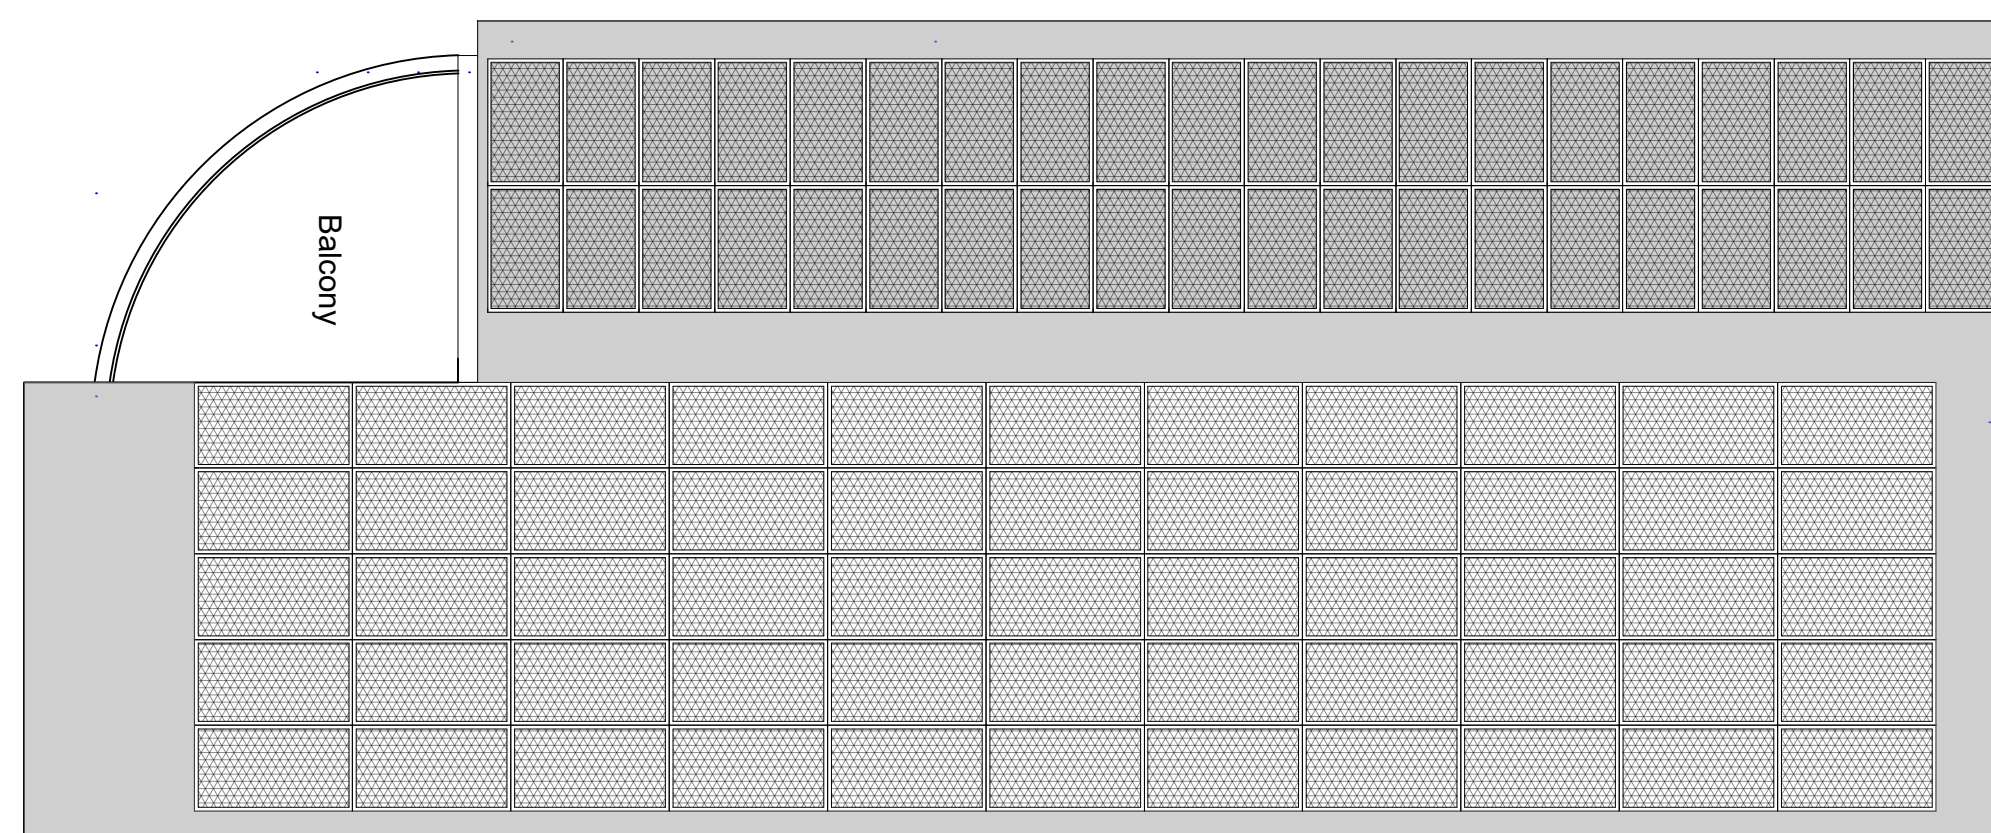

Roof Plan

SCALE BAR 1:100

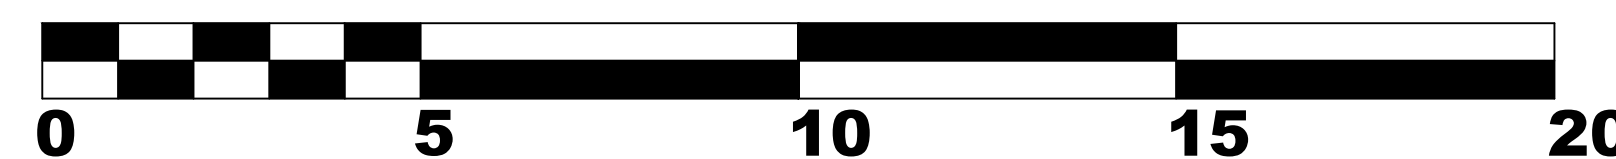

AndrewLarge
surveyors LTD

BOSWORTH MARINA
CARLTON ROAD
MARKET BOSWORTH
CV13 6PG

PROPOSED ELEVATIONS AND ROOF
PLAN
SCALE: 1:100@A1