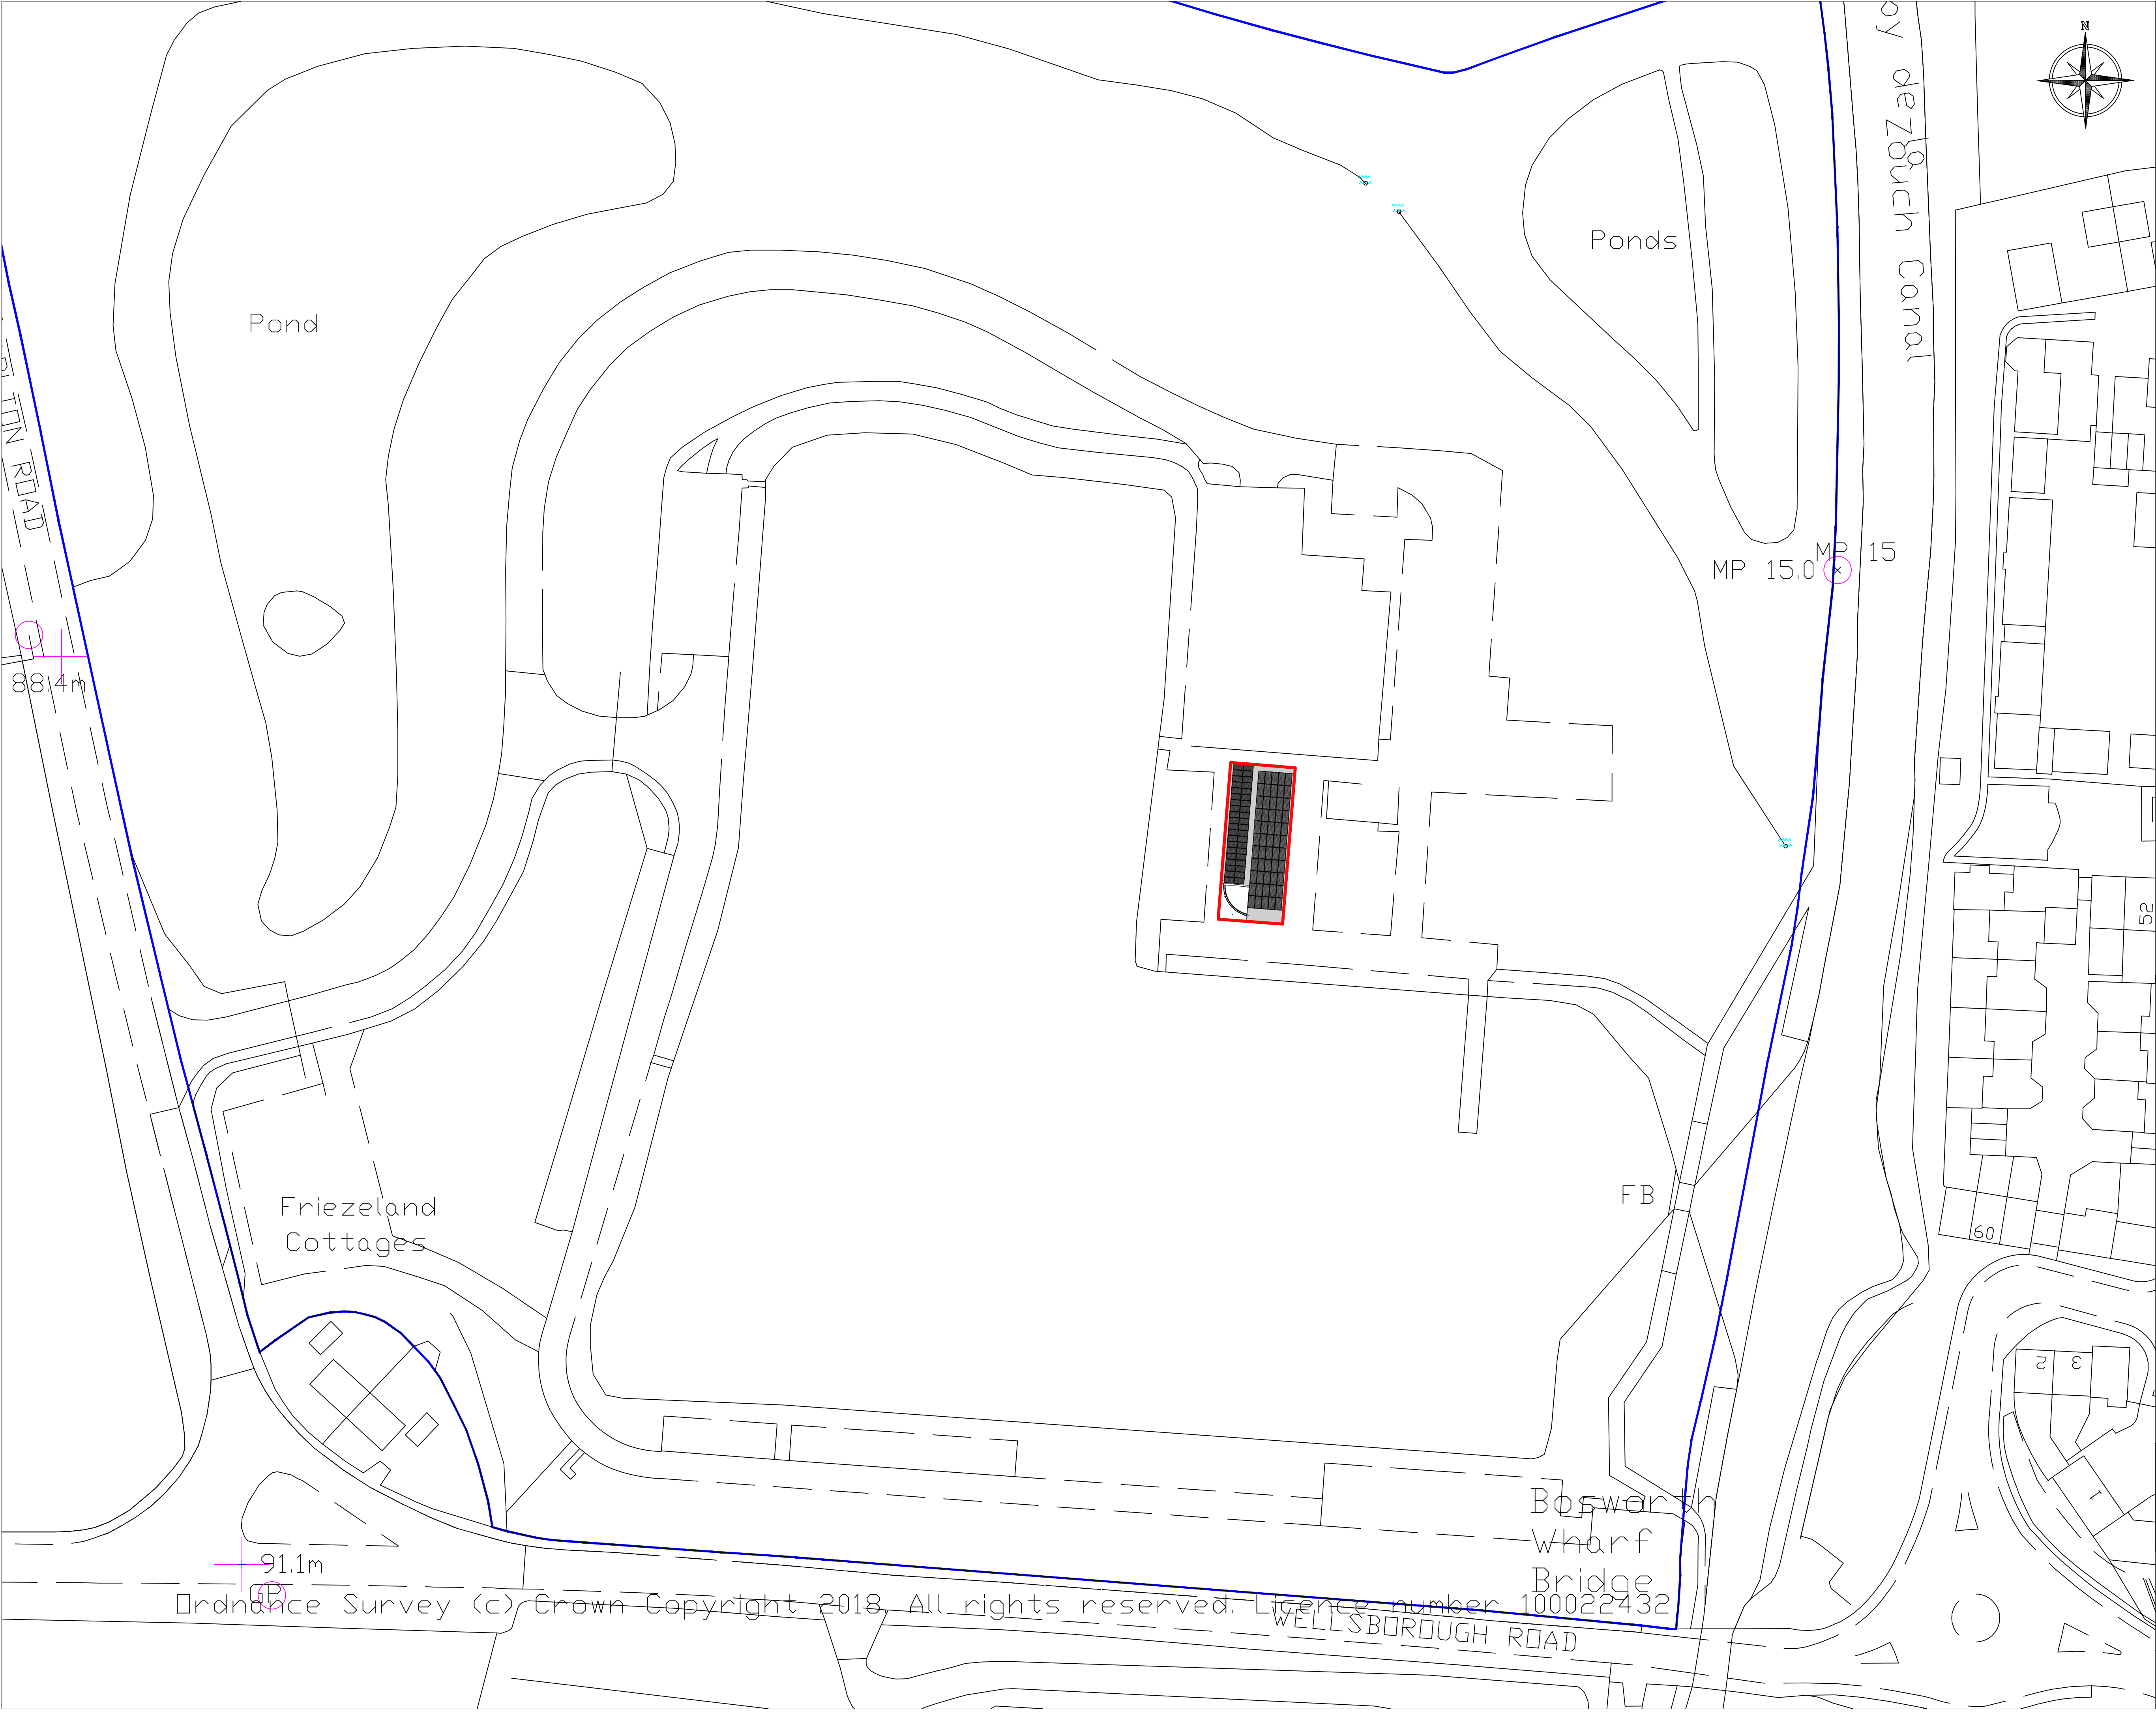


ALL DRAWINGS PREPARED BY ANDREW
LARGE SURVEYORS LTD ARE TO BE
UTILISED FOR PLANNING PURPOSES
ONLY

NOTES:

Andrew Large
surveyors LTD

BOSWORTH MARINA
CARLTON ROAD
MARKET BOSWORTH
CV13 6PG

SITE PLAN
SCALE: 1:500@A1

Ordnance Survey (c) Crown Copyright 2018. All rights reserved. Licence number 100022432