
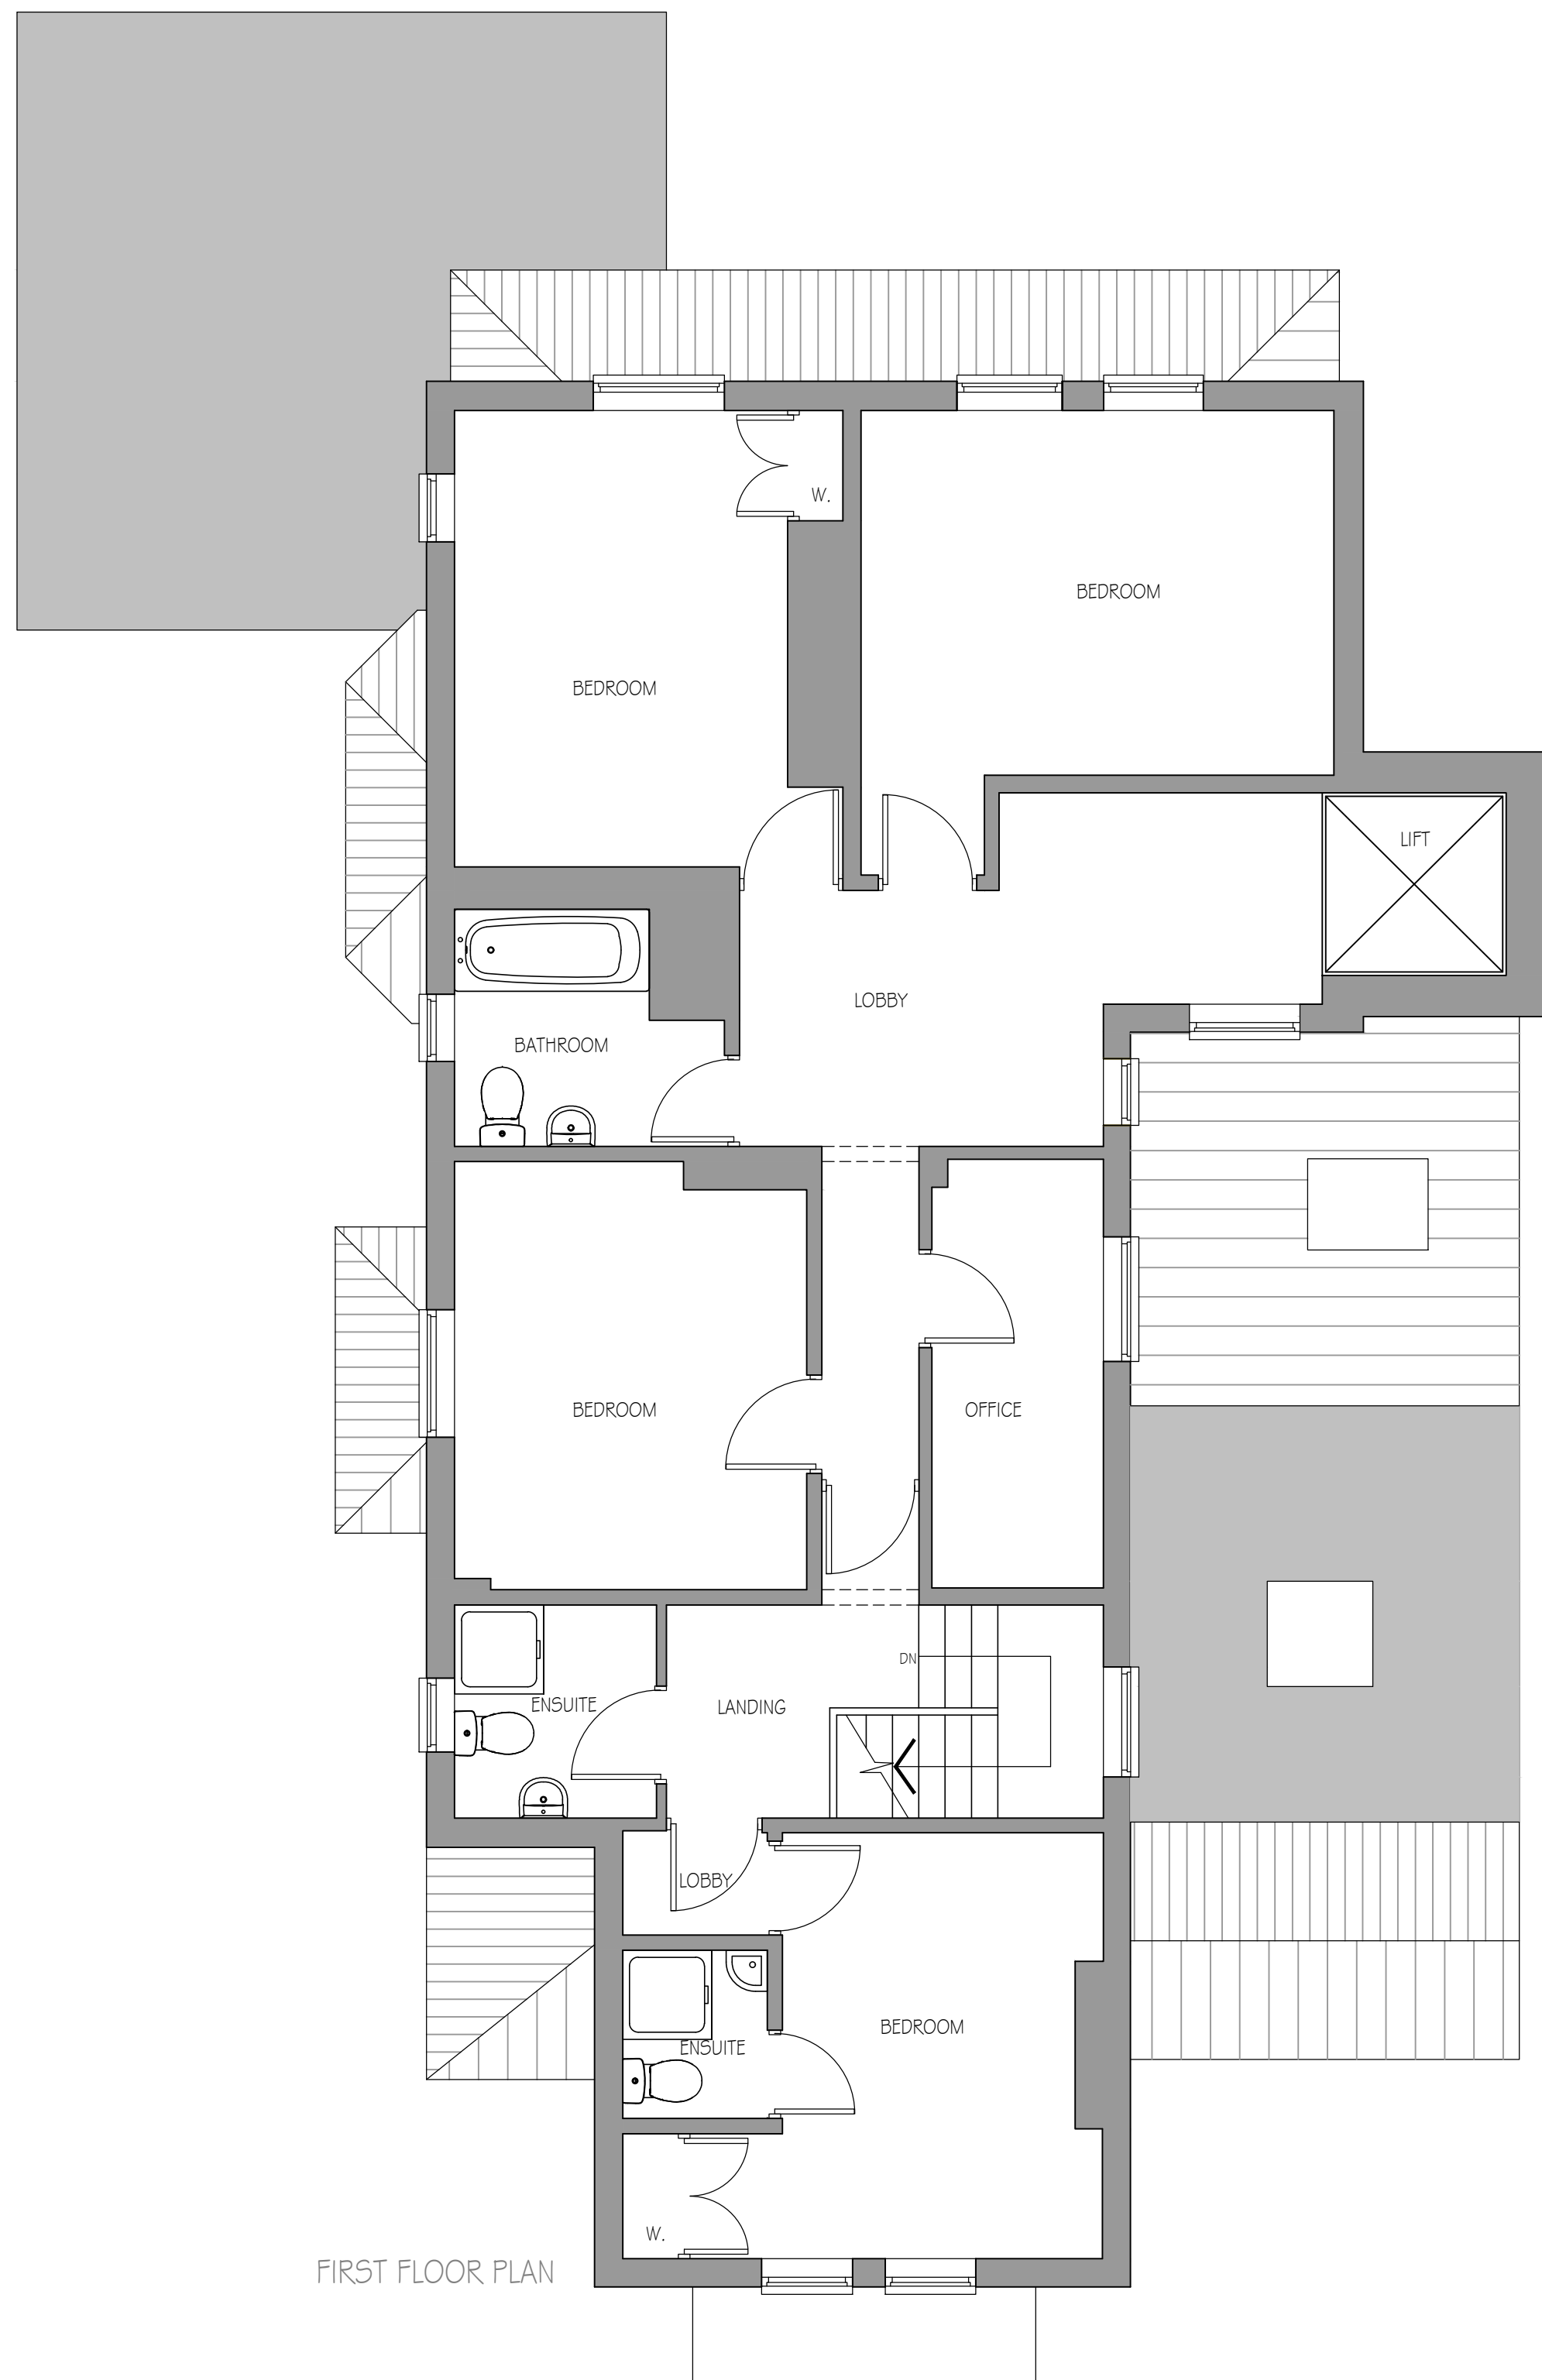


Sketch proposals are for illustrative purposes only & as such are subject to detailed site investigation including ground conditions/contaminants, drainage, design & planning/density negotiations. Sketch proposals may be based upon enlargements of OS sheets & visual estimations of existing site features, accuracy will therefore need to be verified by survey. Sketch proposals have not been considered in respect of CDM Regulations.

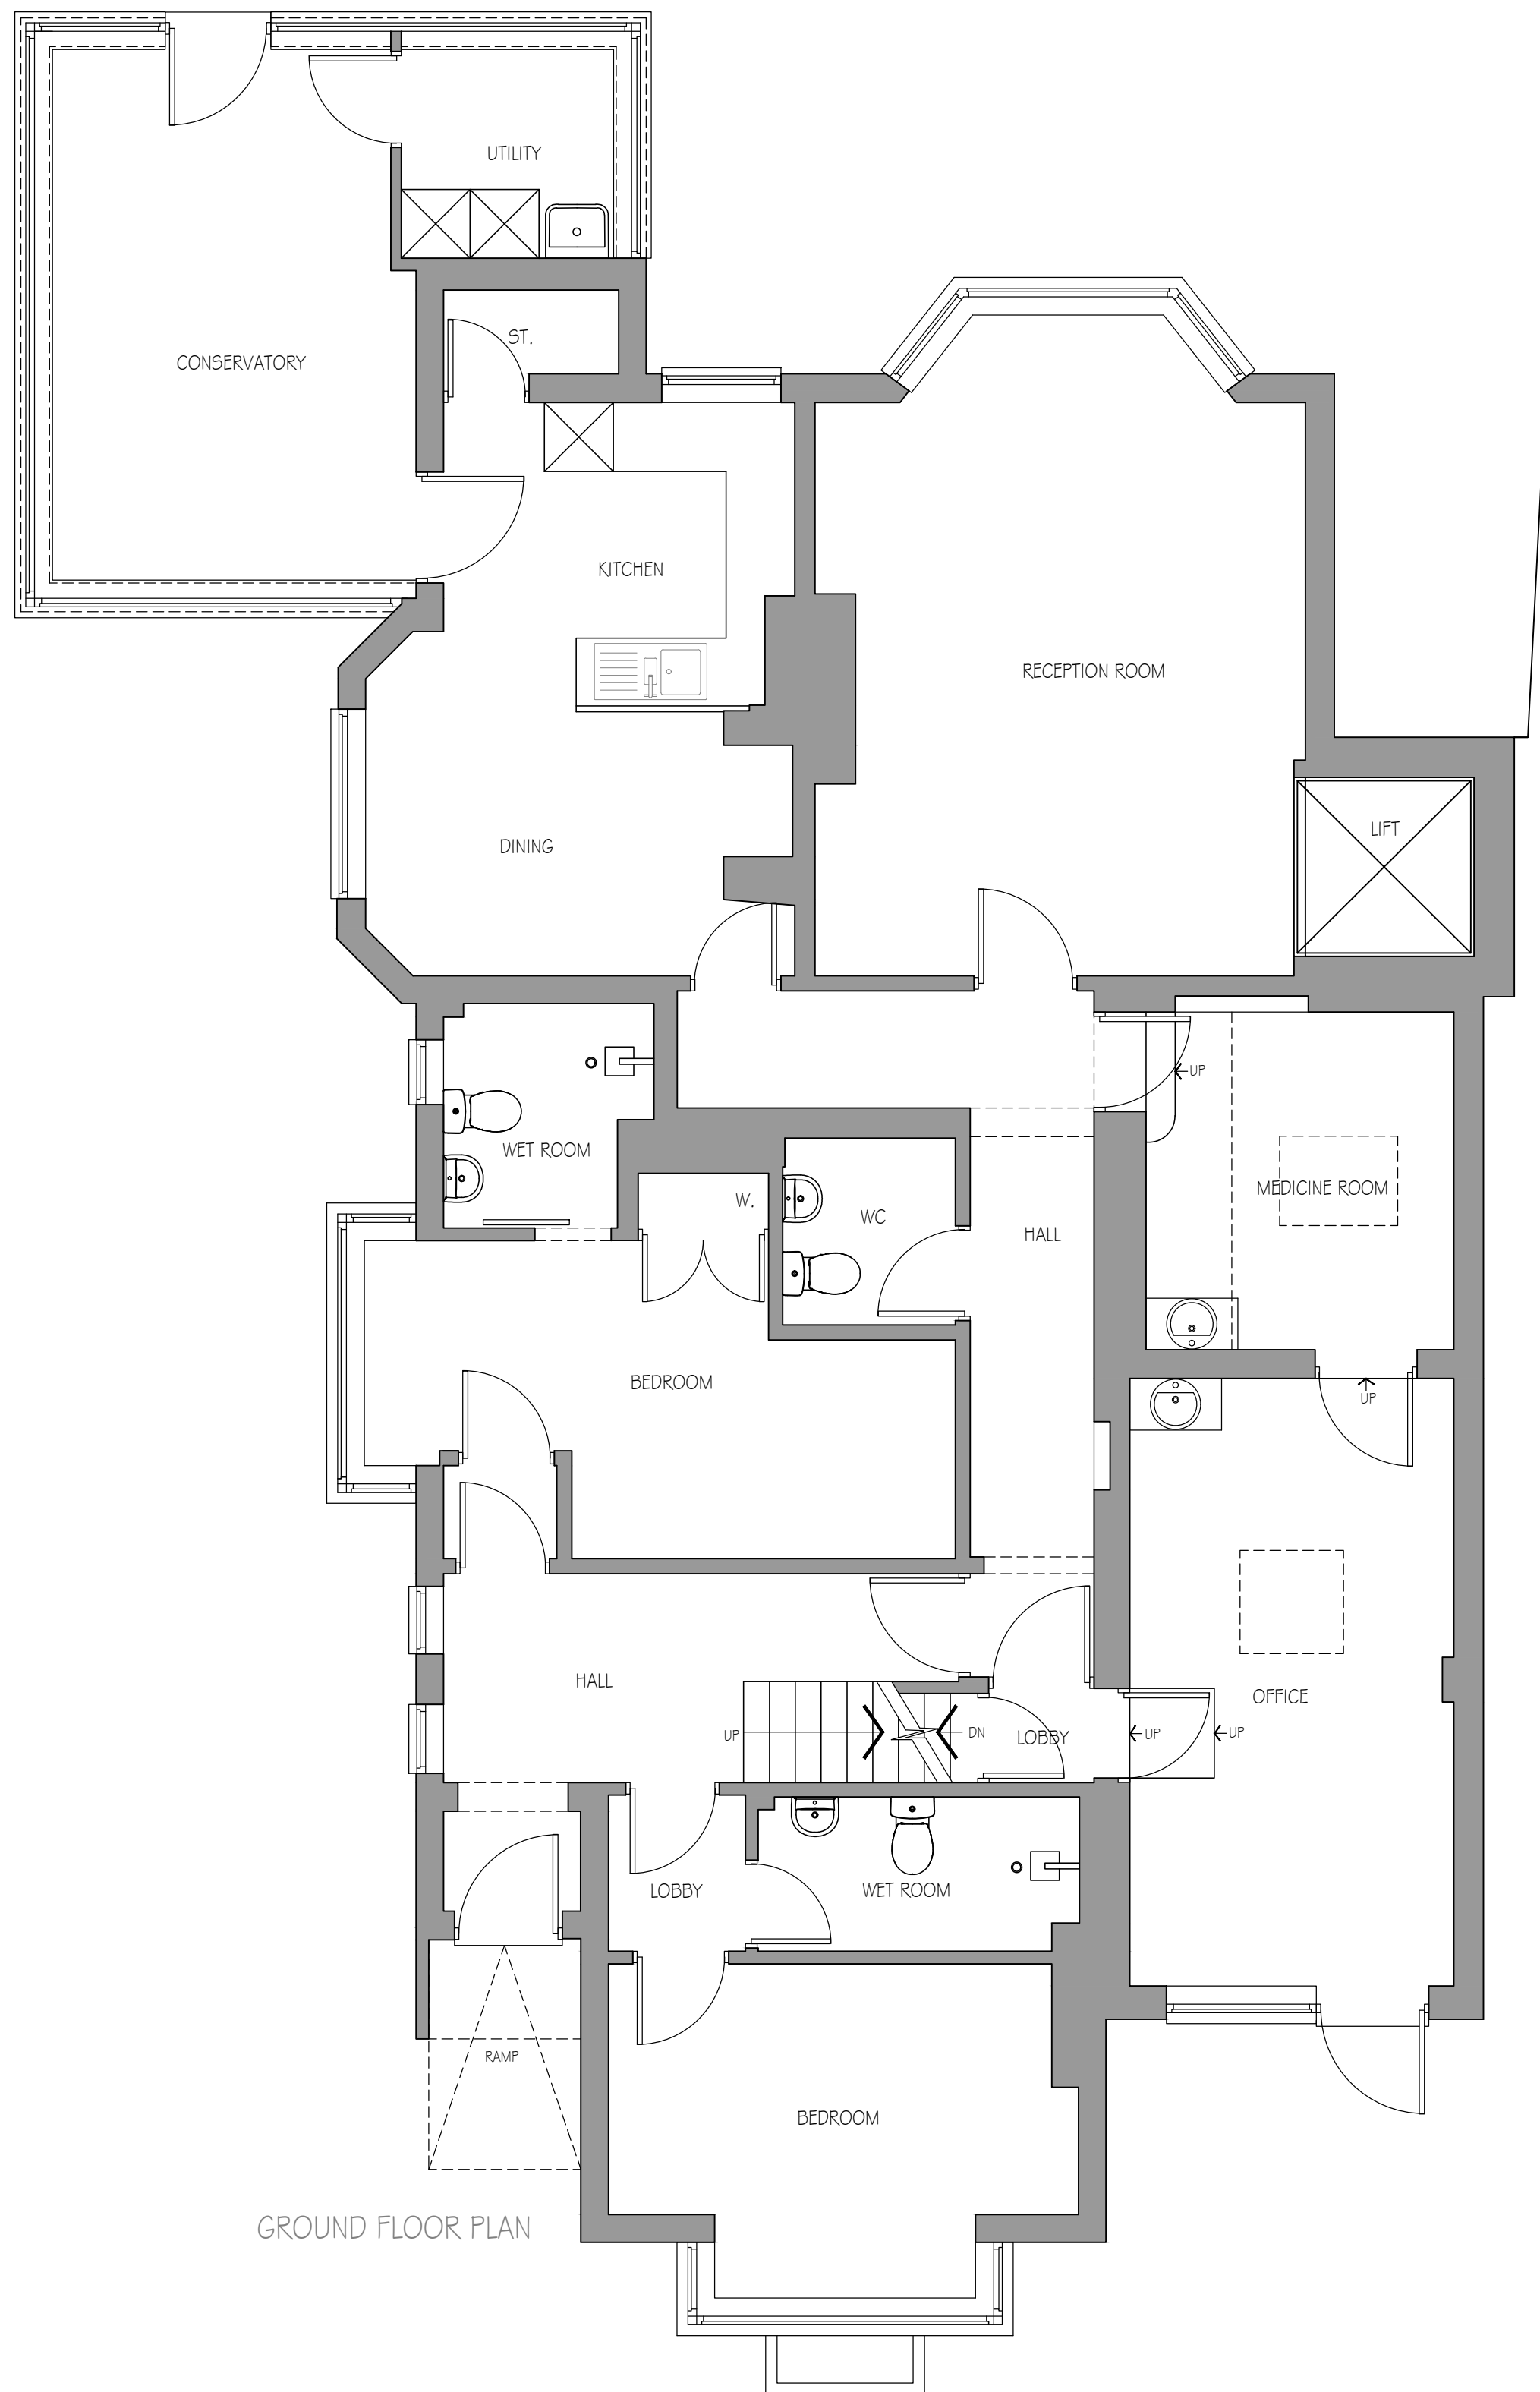

PLANING

|   |      |                   |               |
|---|------|-------------------|---------------|
|   |      |                   |               |
| Rev   | Date | Notes             | Initials      |
| <div><p>© COPYRIGHT NICHE ARCHITECTURE LTD</p></div> |      |                   |               |
| PROJECT:<br>29 Spa Lane,<br>Hinkley,<br>Leicestershire,<br>LE10 1JA.                                                                      |      |                   |               |
| DRAWING TITLE:<br>Proposed Floor Plans, Elevations,<br>& Site Plans.                                                                      |      |                   |               |
|   |      |                   | DRAWN:<br>RMP |
| SCALE:<br>1:50    1:100<br>1:500    at A1                                                                                                 |      | DATE:<br>30.08.24 |               |
| DWG NO.<br>PC-24-002-102   |      |                   | REV.          |

PLANING