


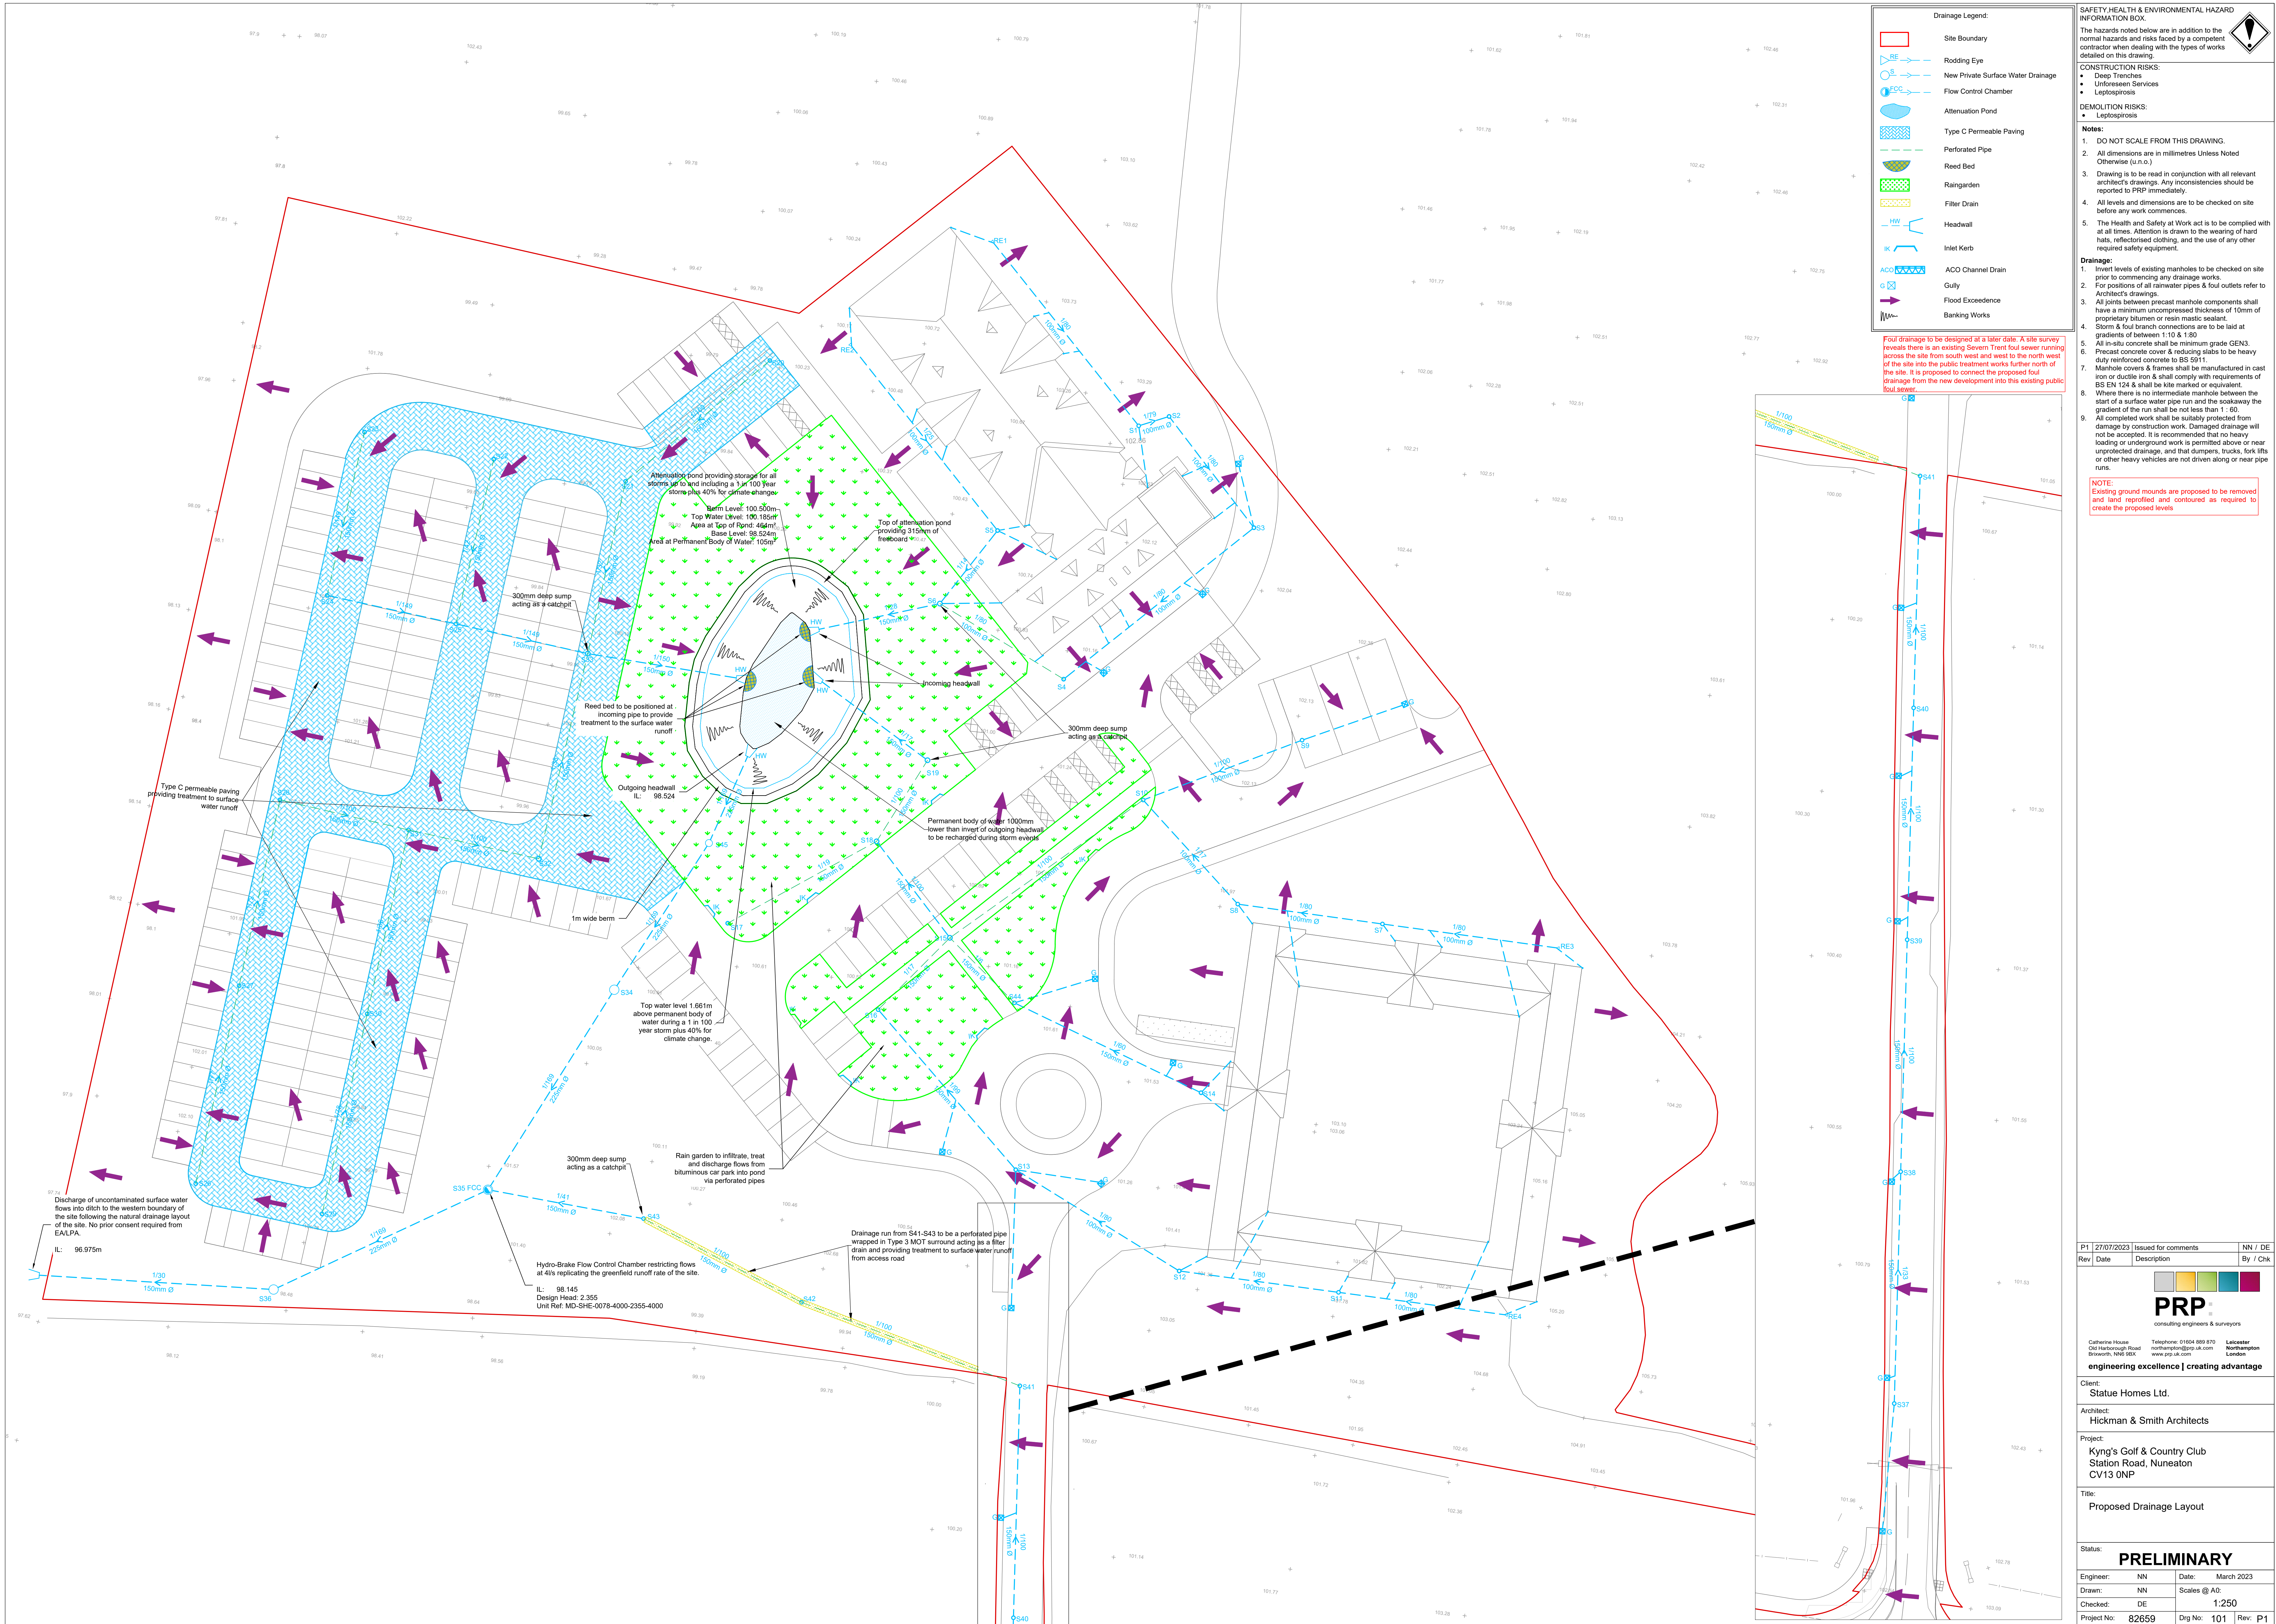

P1 27/07/2023 Issued for comments NN / DE

Rev Date Description By / Chk

PRP

consulting engineers & surveyors

Catherine House 131 Highbury Road, Birmingham, B5 8SA Telephone: 01804 889 870 email: enquiries@prp.co.uk www.prp.co.uk

Leicester Northampton London

engineering excellence | creating advantage

Client: Statue Homes Ltd.

Architect: Hickman & Smith Architects

Project: Kyng's Golf & Country Club Station Road, Nuneaton CV13 ONP

Title: Proposed Drainage Layout

Status: PRELIMINARY

Engineer: NN Date: March 2023

Drawn: NN Scales: @ A0

Checked: DE 1:250

Project No: 82659 Drg No: 101 Rev: P1

© copyright all rights reserved PRP UK Ltd 2010