



Existing Rear Elevation



Existing Elevation To No 5




Existing Elevation To No 1




Proposed Rear Elevation




Proposed Elevation To No 5

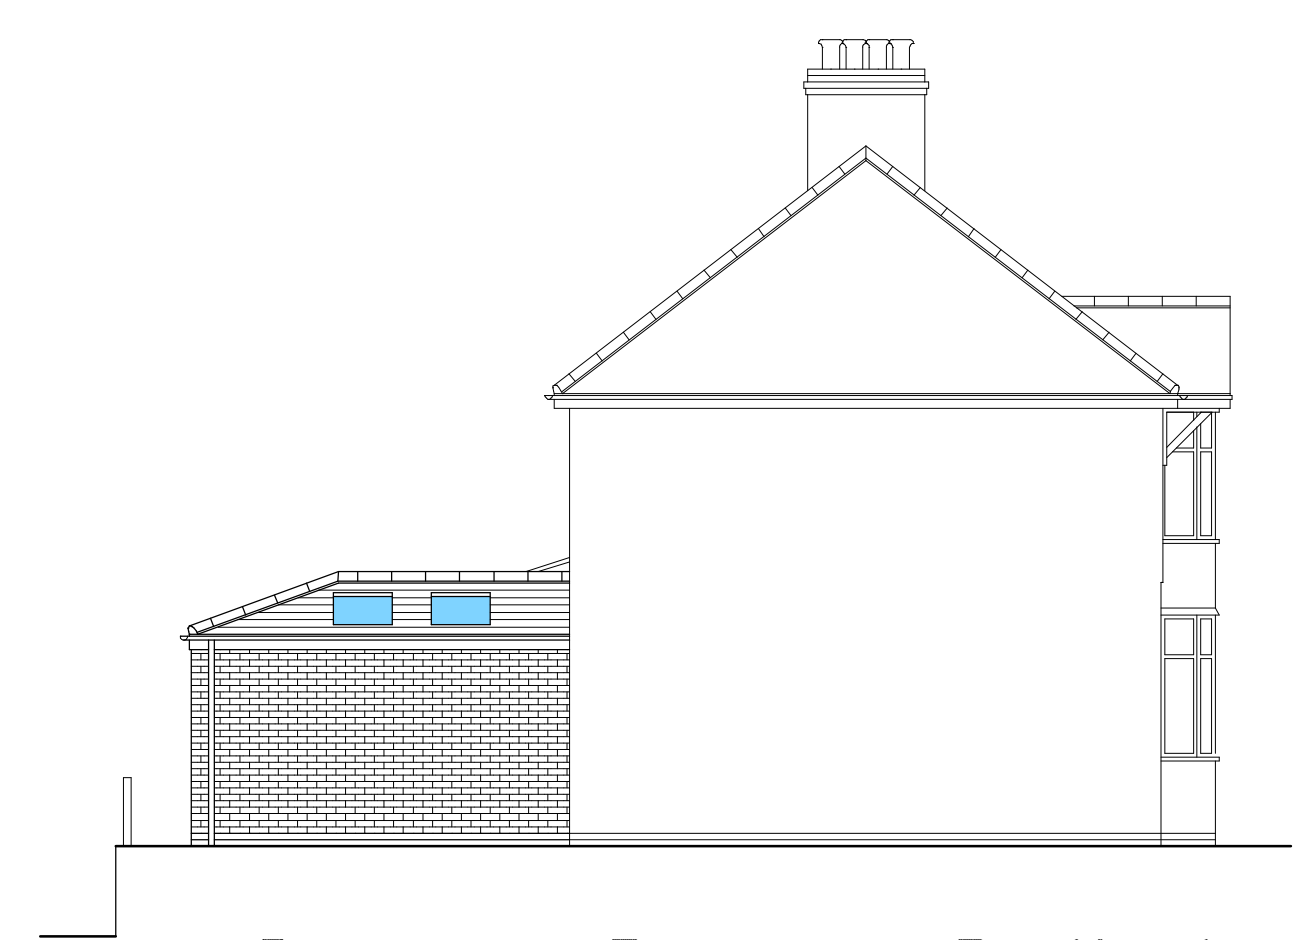


Proposed Elevation To No 1

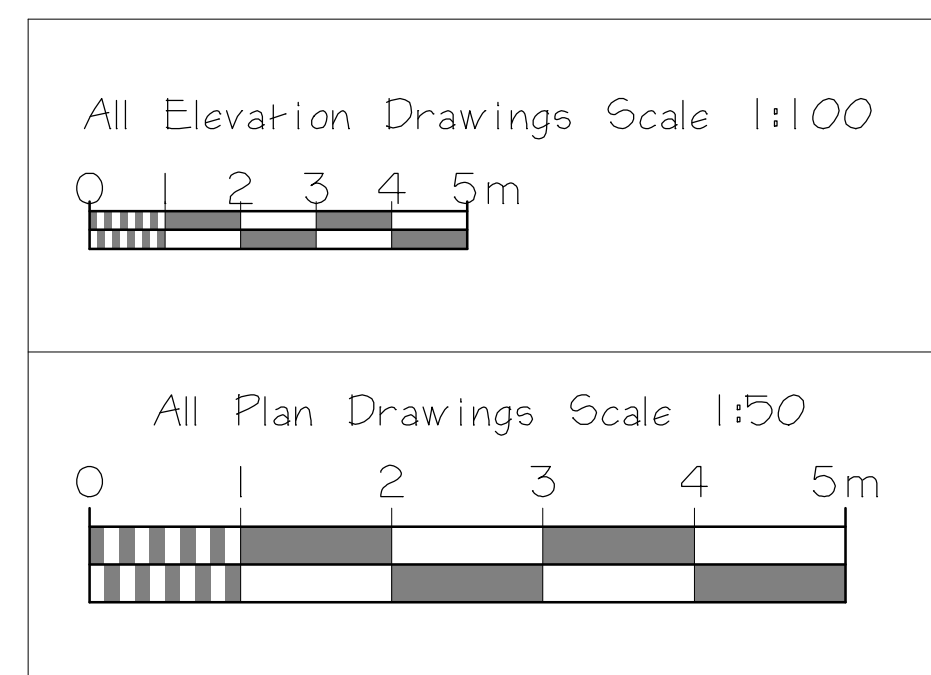

Scale Bars

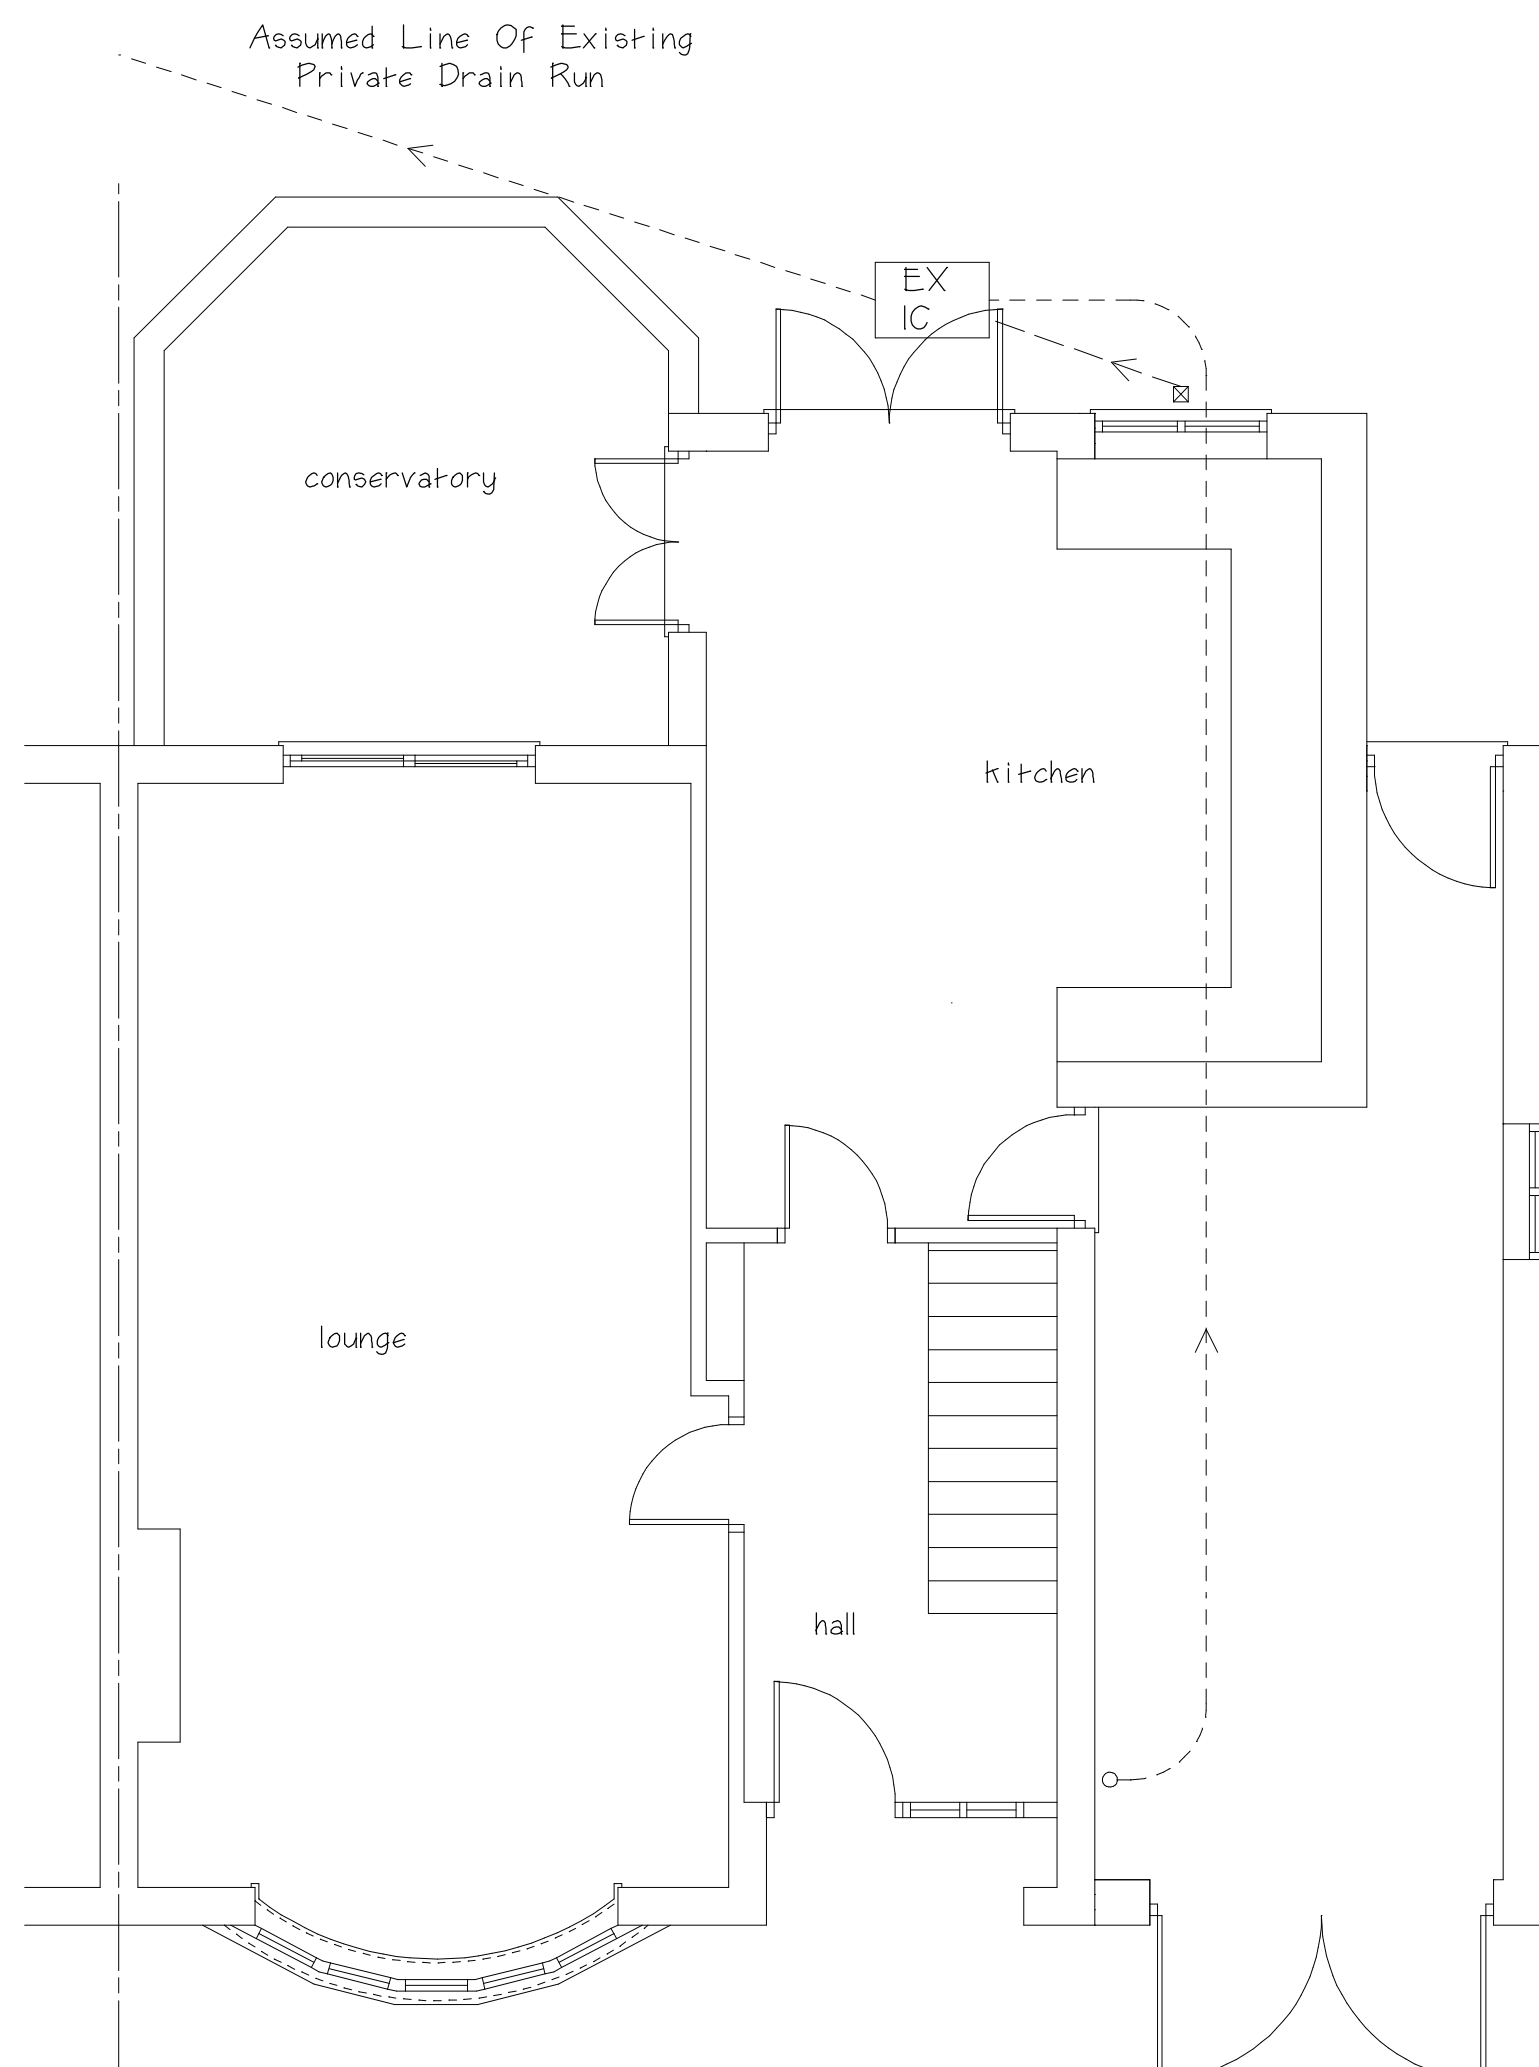

Existing Ground Floor Plan

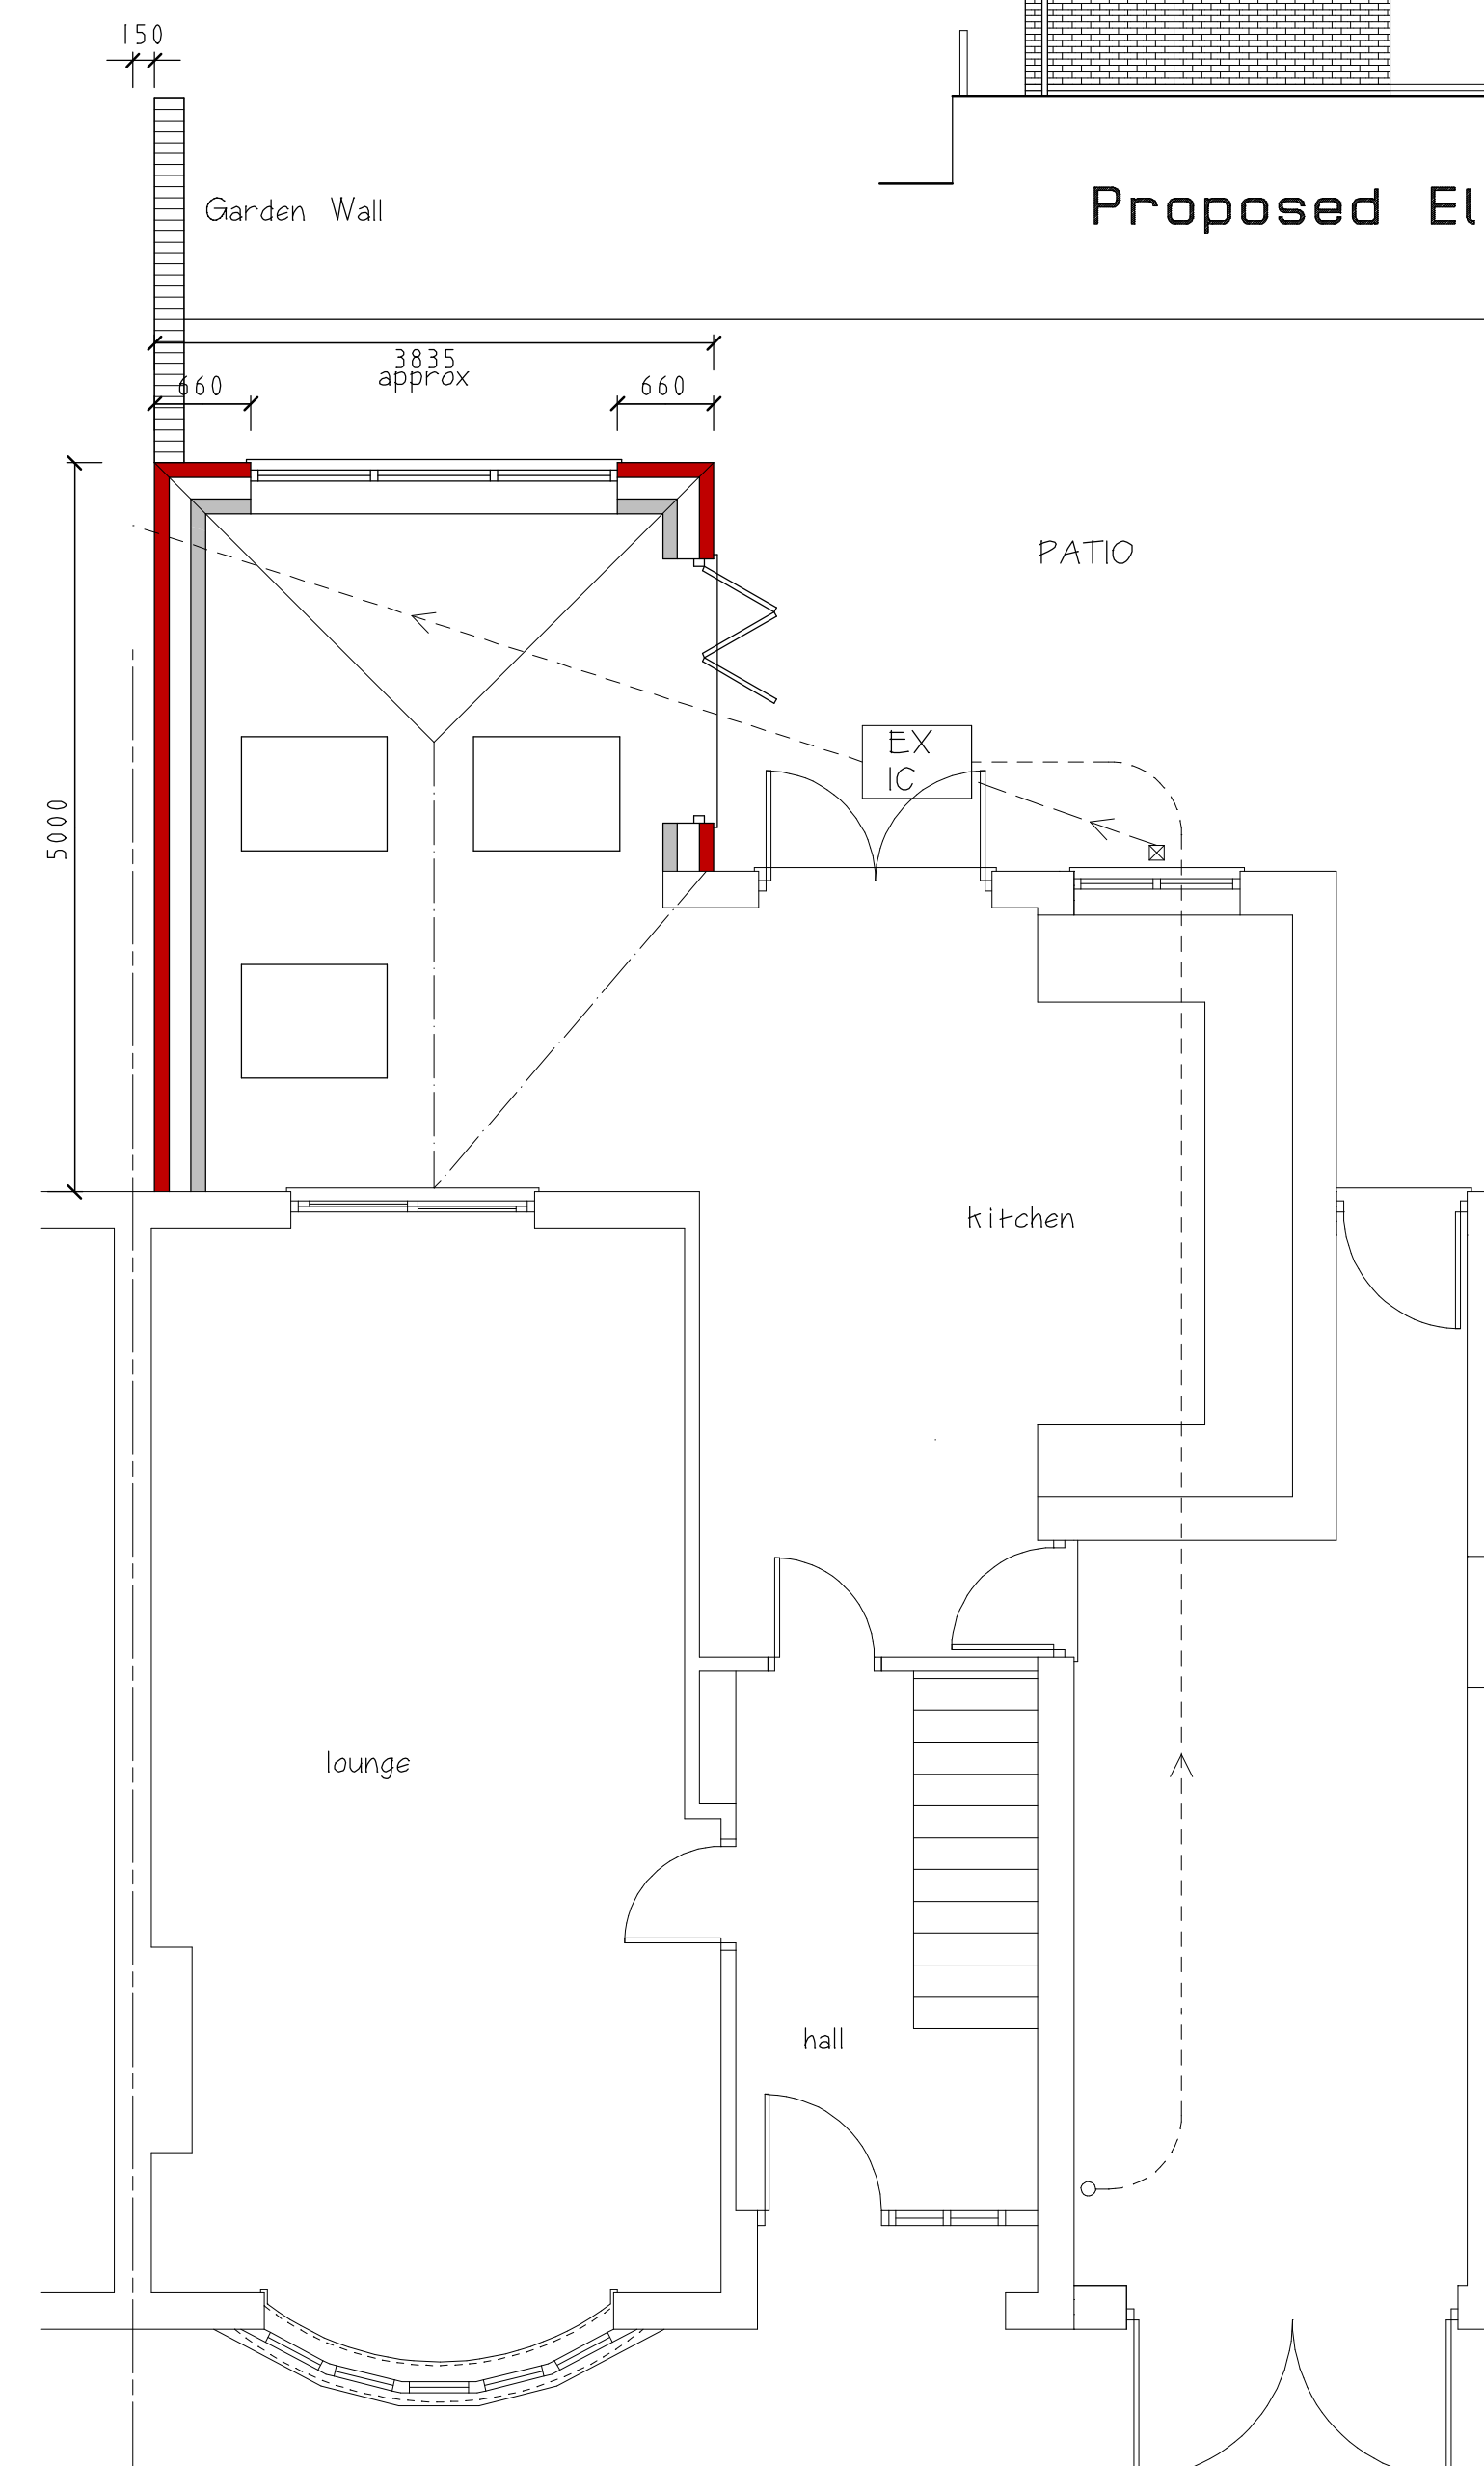

Proposed Ground Floor Plan

CLIENT  
**Mr & Mrs Ashworth**  
JOB TITLE  
**3 St Georges Avenue  
Hinckley  
Leics  
LE10 0TE**

DRAWING TITLE  
**Proposed Extension  
To The Rear Of  
Semi Detached House**

SCALE  
1:50 & 1:100  
DATE  
April 2022  
DRAWN BY  
A. Moore

DRG NO  
**1560**  
SHEET