


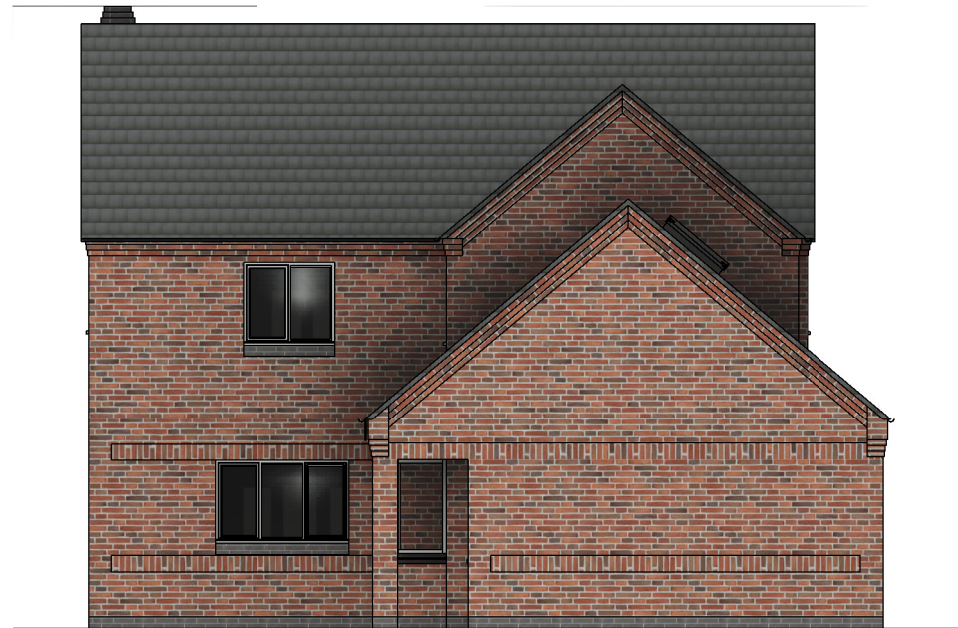

Front Elevation




Side Elevation 1




Rear Elevation



Side Elevation 2

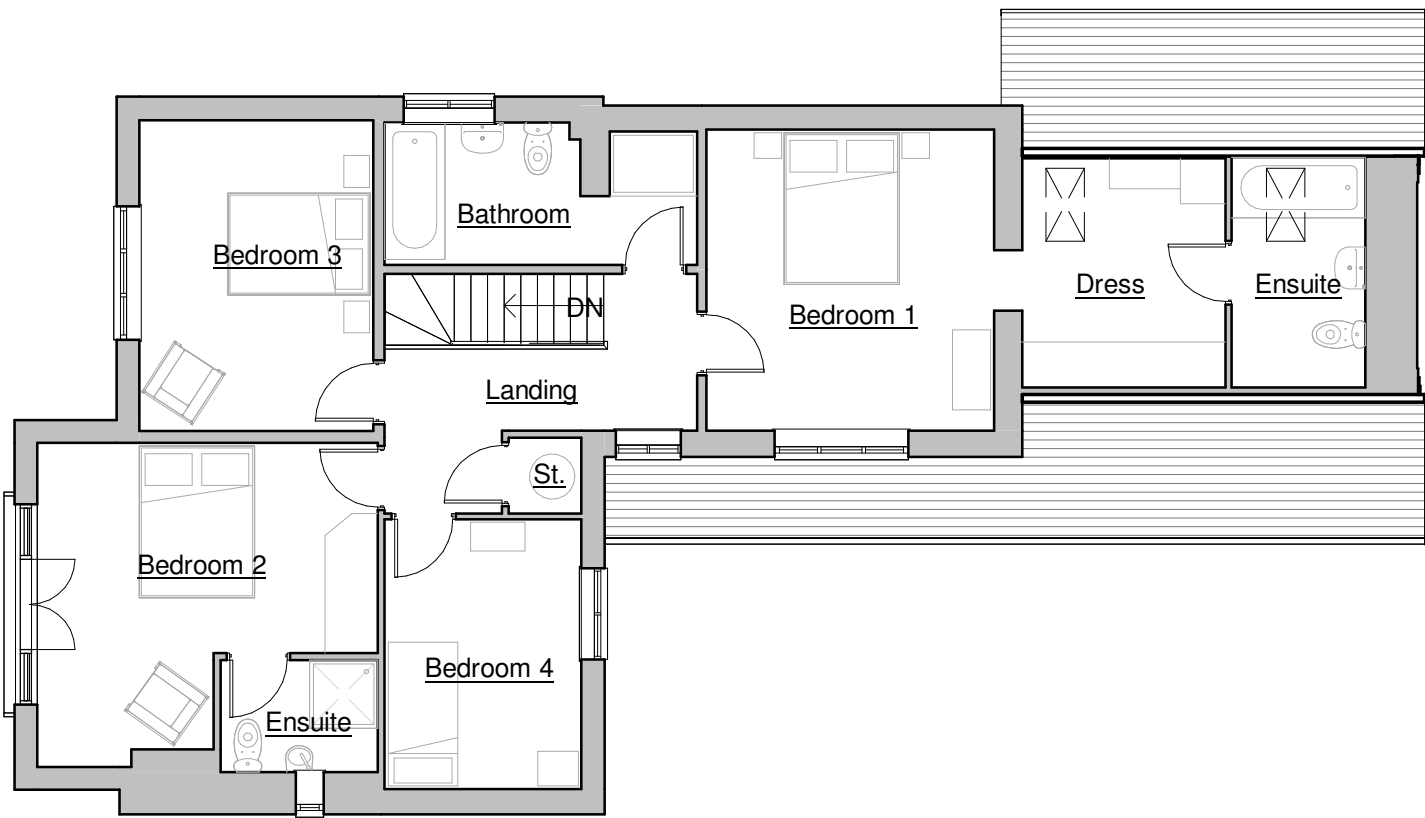

First Floor Plan

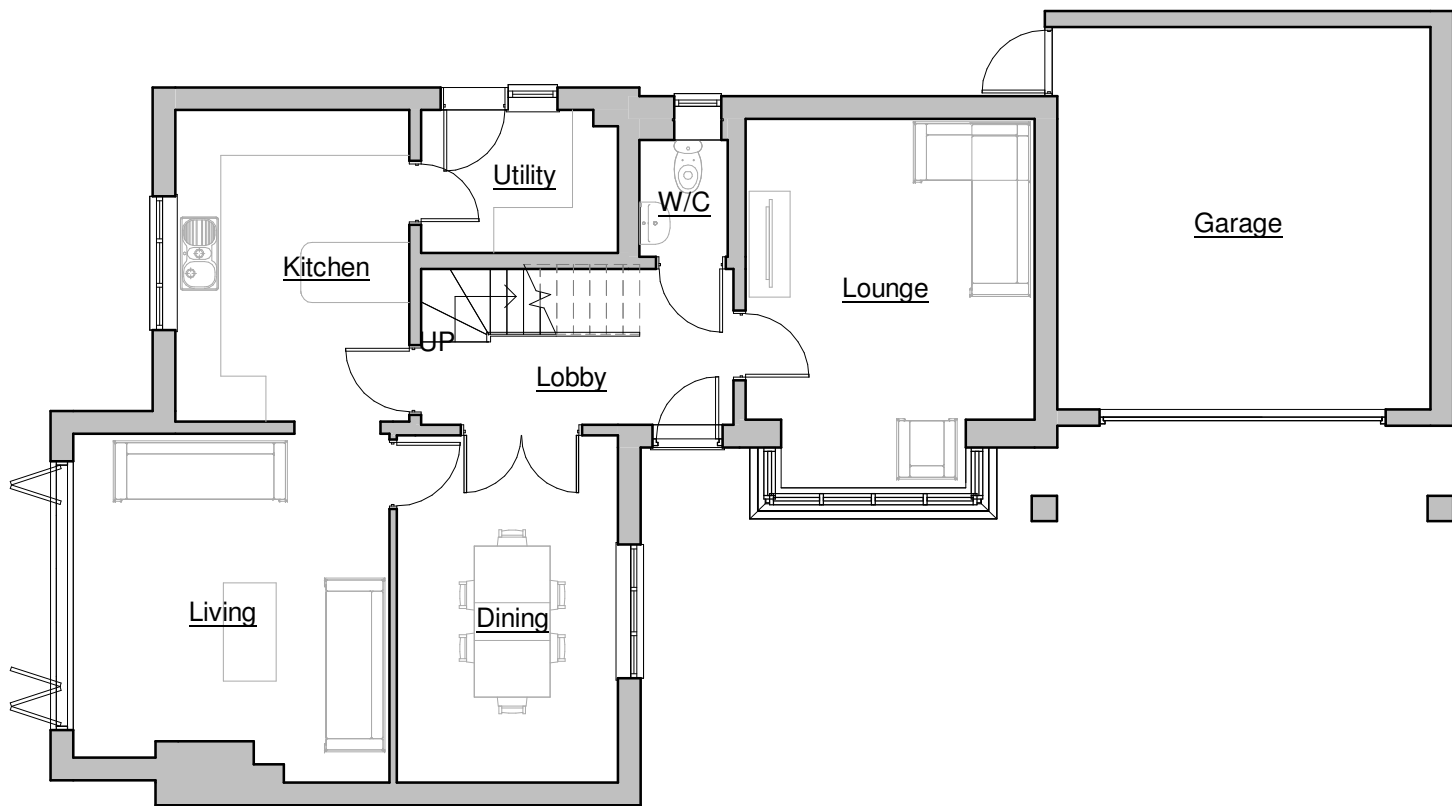

Ground Floor Plan

01234510m

Client

Murphy

Project Title

Alterations & Extensions
Orton Close
Carlton

Drawing Title

As Existing

Scale

1:100

Date

June 2026

Sheet

A2

Author

MS

Checked by

LJW

Job No.

26/58

Drawing No.

01

Status

Planning

HAYWARD

40 years

1986 - 2026

architects

19 Station Road
Hinckley
Leicestershire
LE10 1AW

Tel: 01455 635 665
www.haywardarchitects.co.uk

THE COPYRIGHT OF THIS DRAWING IS VESTED IN HAYWARD ARCHITECTS LTD.
REPRODUCTION IN ANY FORM EITHER IN WHOLE OR IN PART IS FORBIDDEN WITHOUT THE PRIOR WRITTEN PERMISSION
OF THE COPYRIGHT HOLDER. DO NOT SCALE FROM DRAWING AND ONLY FIGURED DIMENSIONS ARE TO BE USED