


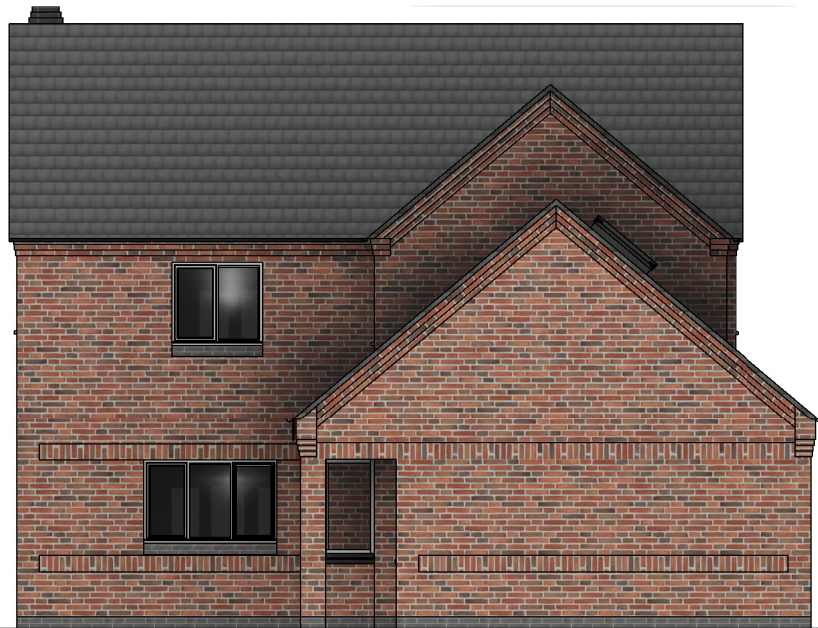

Front Elevation




Side Elevation 1




Rear Elevation



Side Elevation 2

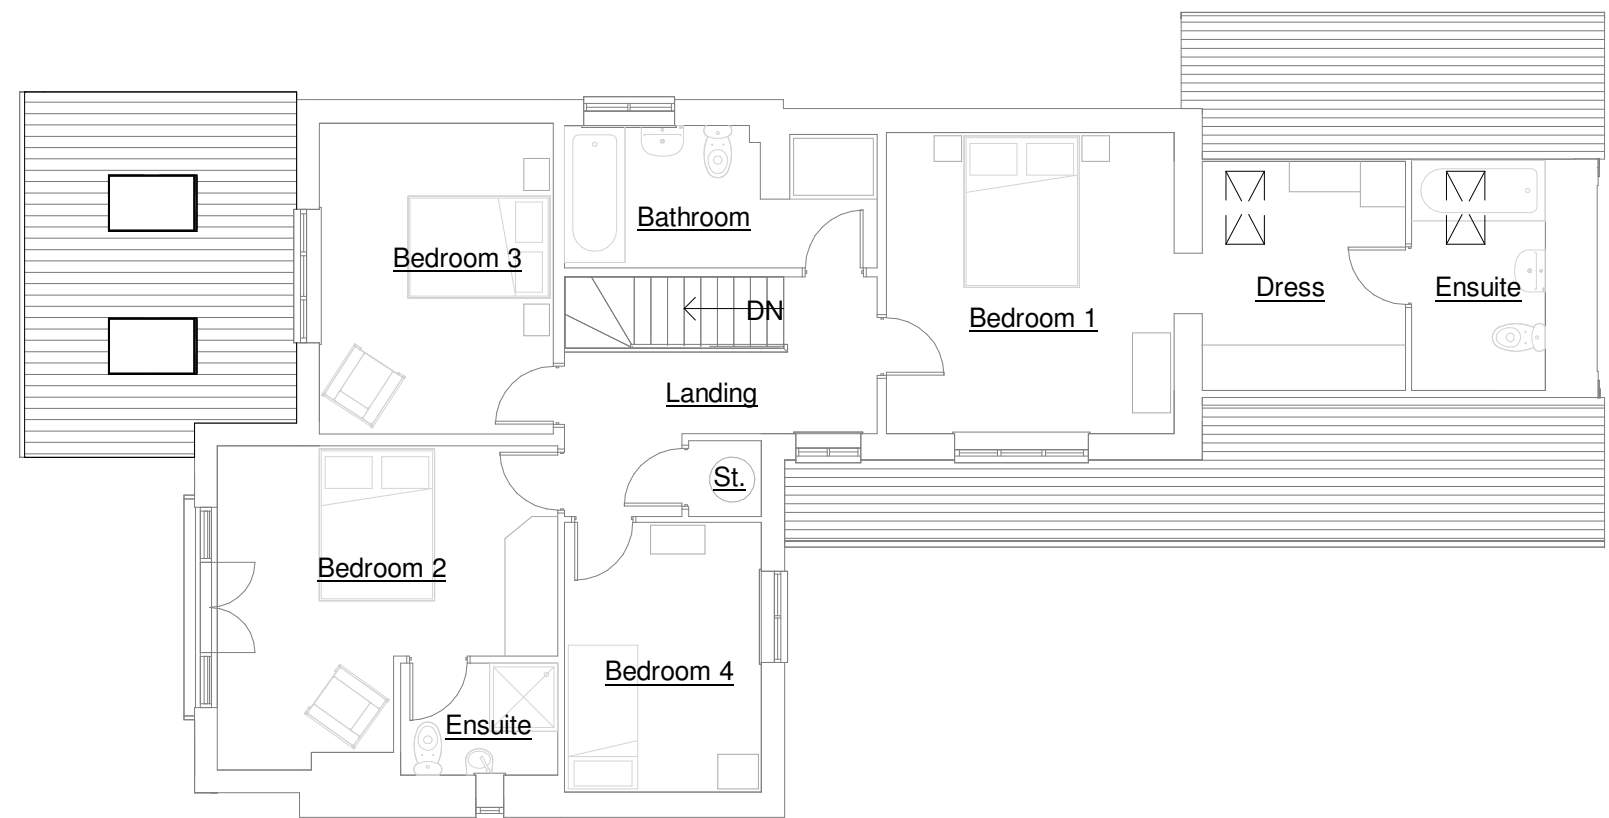

First Floor Plan

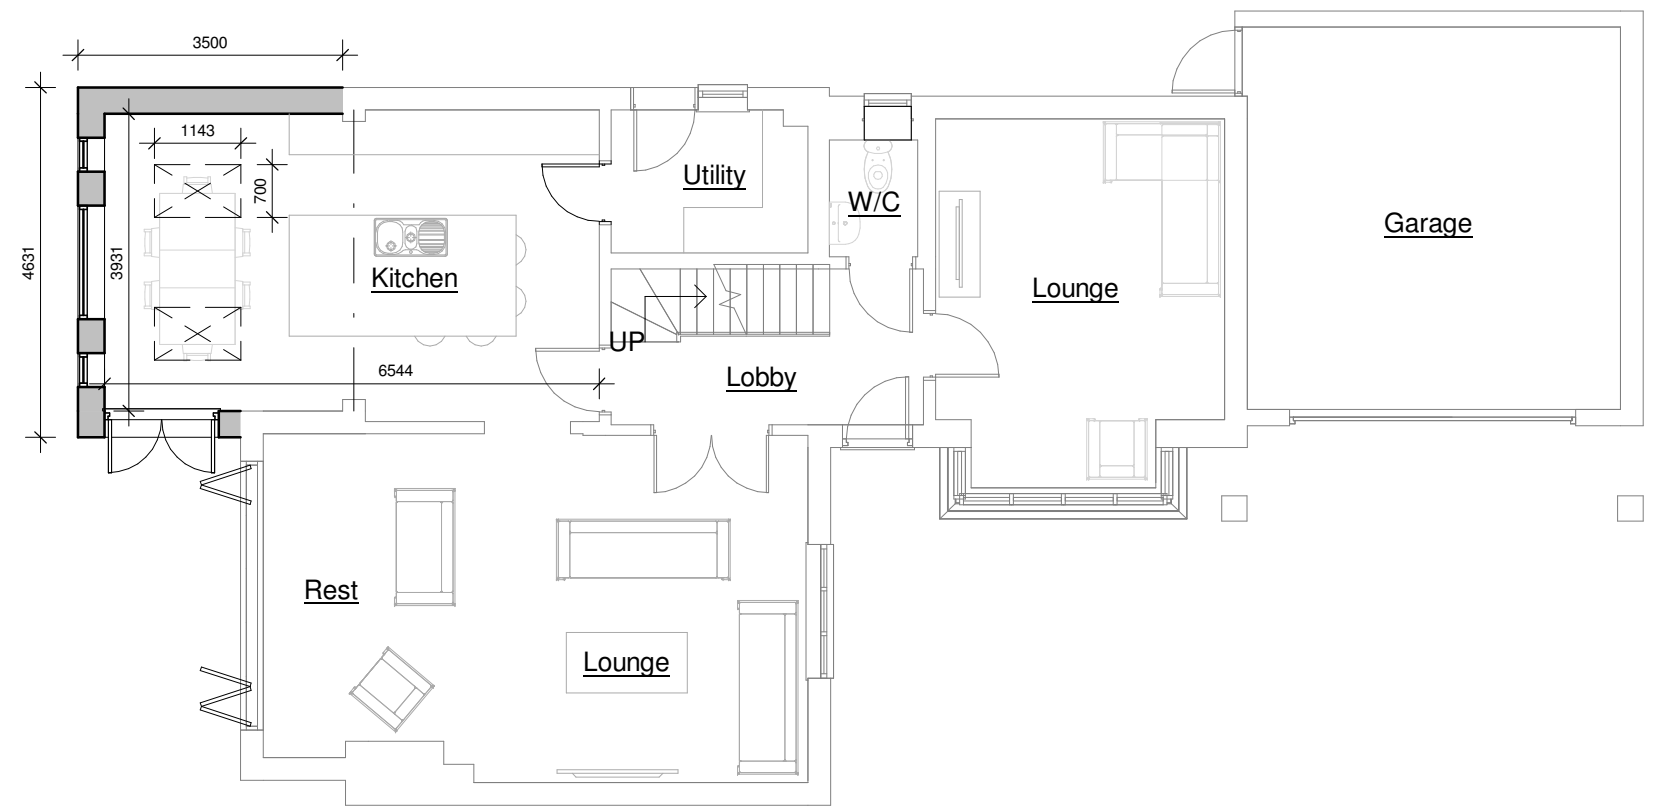

Ground Floor Plan

01234510m

Client

Murphy

Project Title

Alterations & Extensions
Orton Close
Carlton

Drawing Title

As Proposed - Scheme 02

Scale

1:100

Date

June 2026

Sheet

A2

Author

MS

Checked by

LJW

Job No.

26/58

Drawing No.

03D

Status

Planning

HAYWARD
40 years
1986 - 2026
architects

19 Station Road
Hinckley
Leicestershire
LE10 1AW

Tel: 01455 635 665
www.haywardarchitects.co.uk

THE COPYRIGHT OF THIS DRAWING IS VESTED IN HAYWARD ARCHITECTS LTD.
REPRODUCTION IN ANY FORM EITHER IN WHOLE OR IN PART IS FORBIDDEN WITHOUT THE PRIOR WRITTEN PERMISSION
OF THE COPYRIGHT HOLDER. DO NOT SCALE FROM DRAWING AND ONLY FIGURED DIMENSIONS ARE TO BE USED