


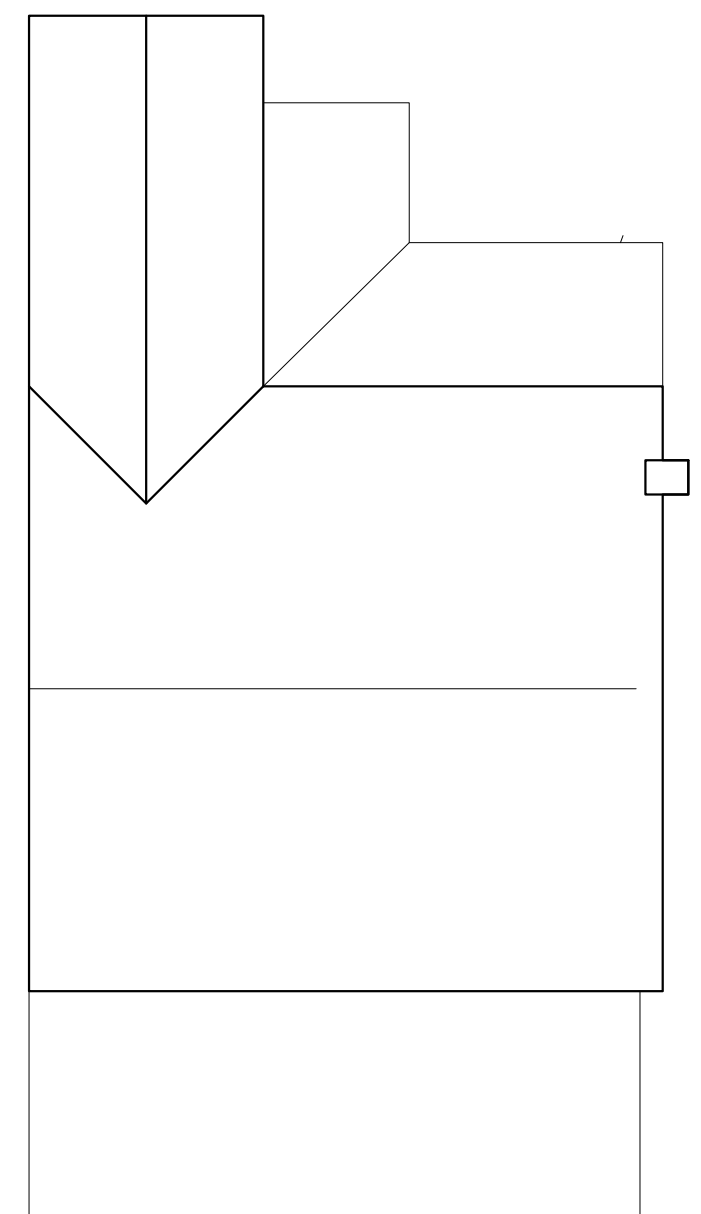


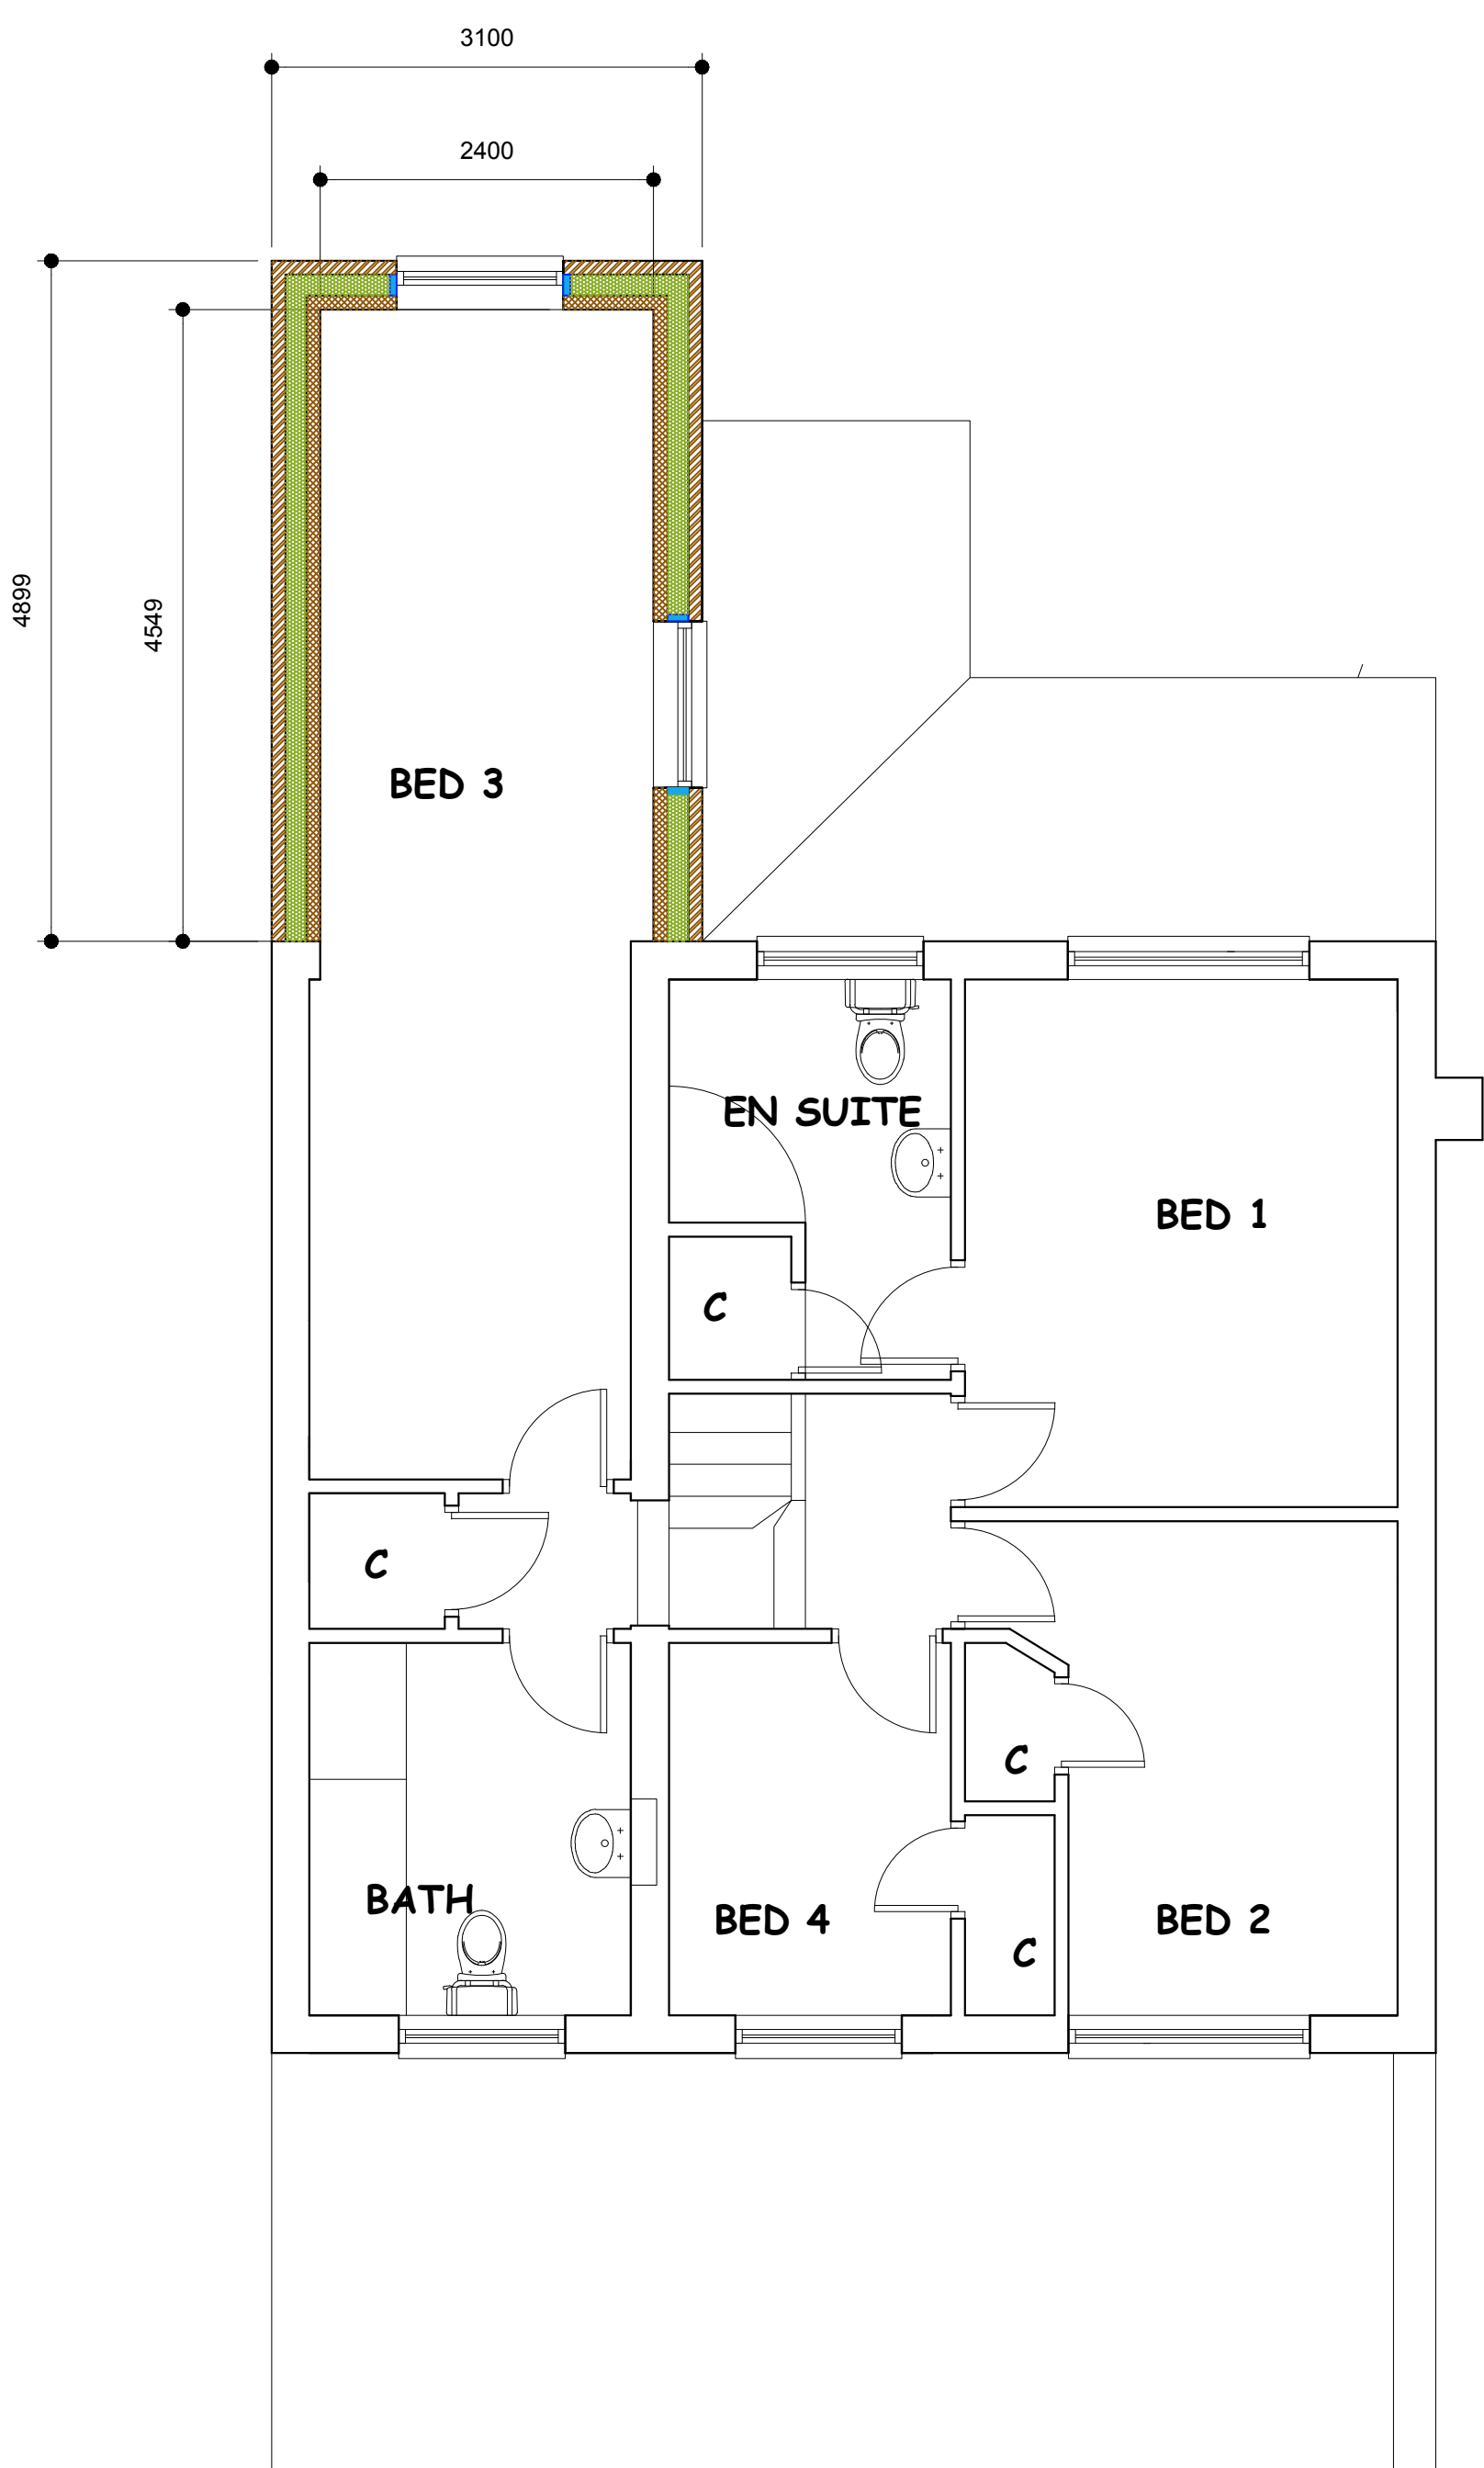

ROOF PLAN

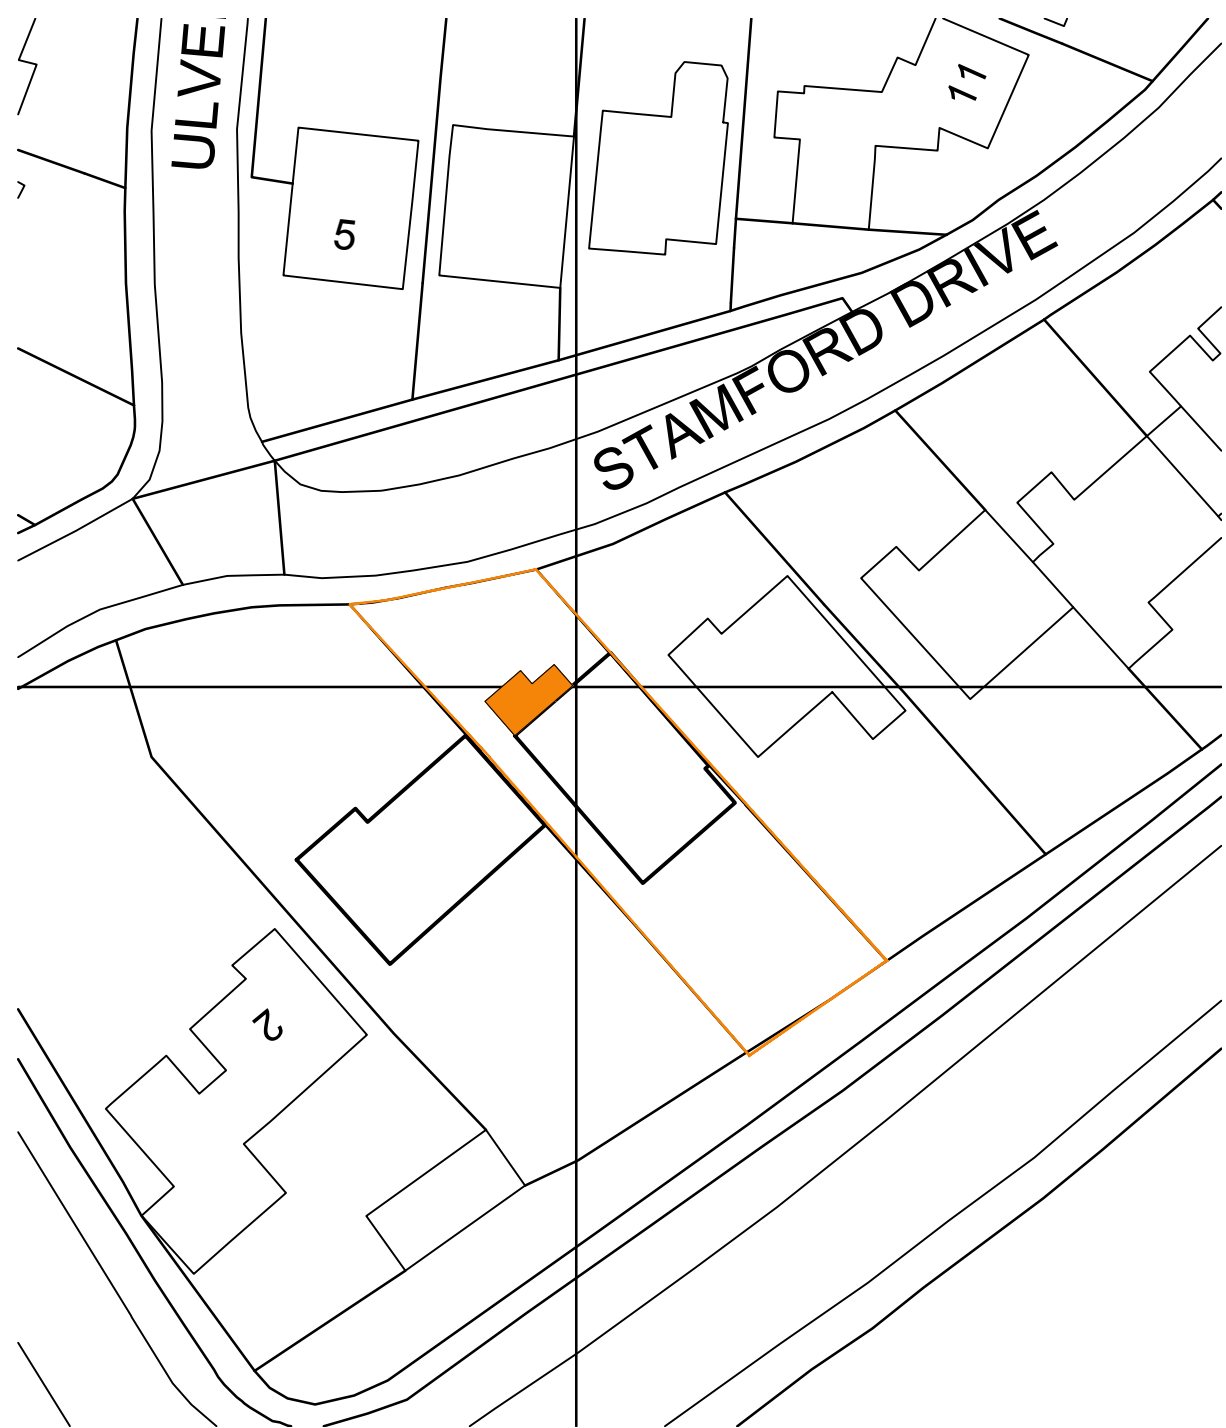

FIRST FLOOR PLAN

 

BLOCK PLAN - PROPOSED 1.500

NIGEL DUTTON
49 FALCON ROAD, ANSTEY, LE7 7FY

TEL: 07760 160572
0116 2365663
nigel.dutton88@gmw

R & MRS S GARDNER

EXTENSIONS AND ALTERATIONS
STAMFORD DRIVE, GROBY LE6 0YD

PLANNING

scale 1.50	date APRIL 26	drg. no ND/26/135/02	rev
---------------	------------------	--------------------------------	-----