



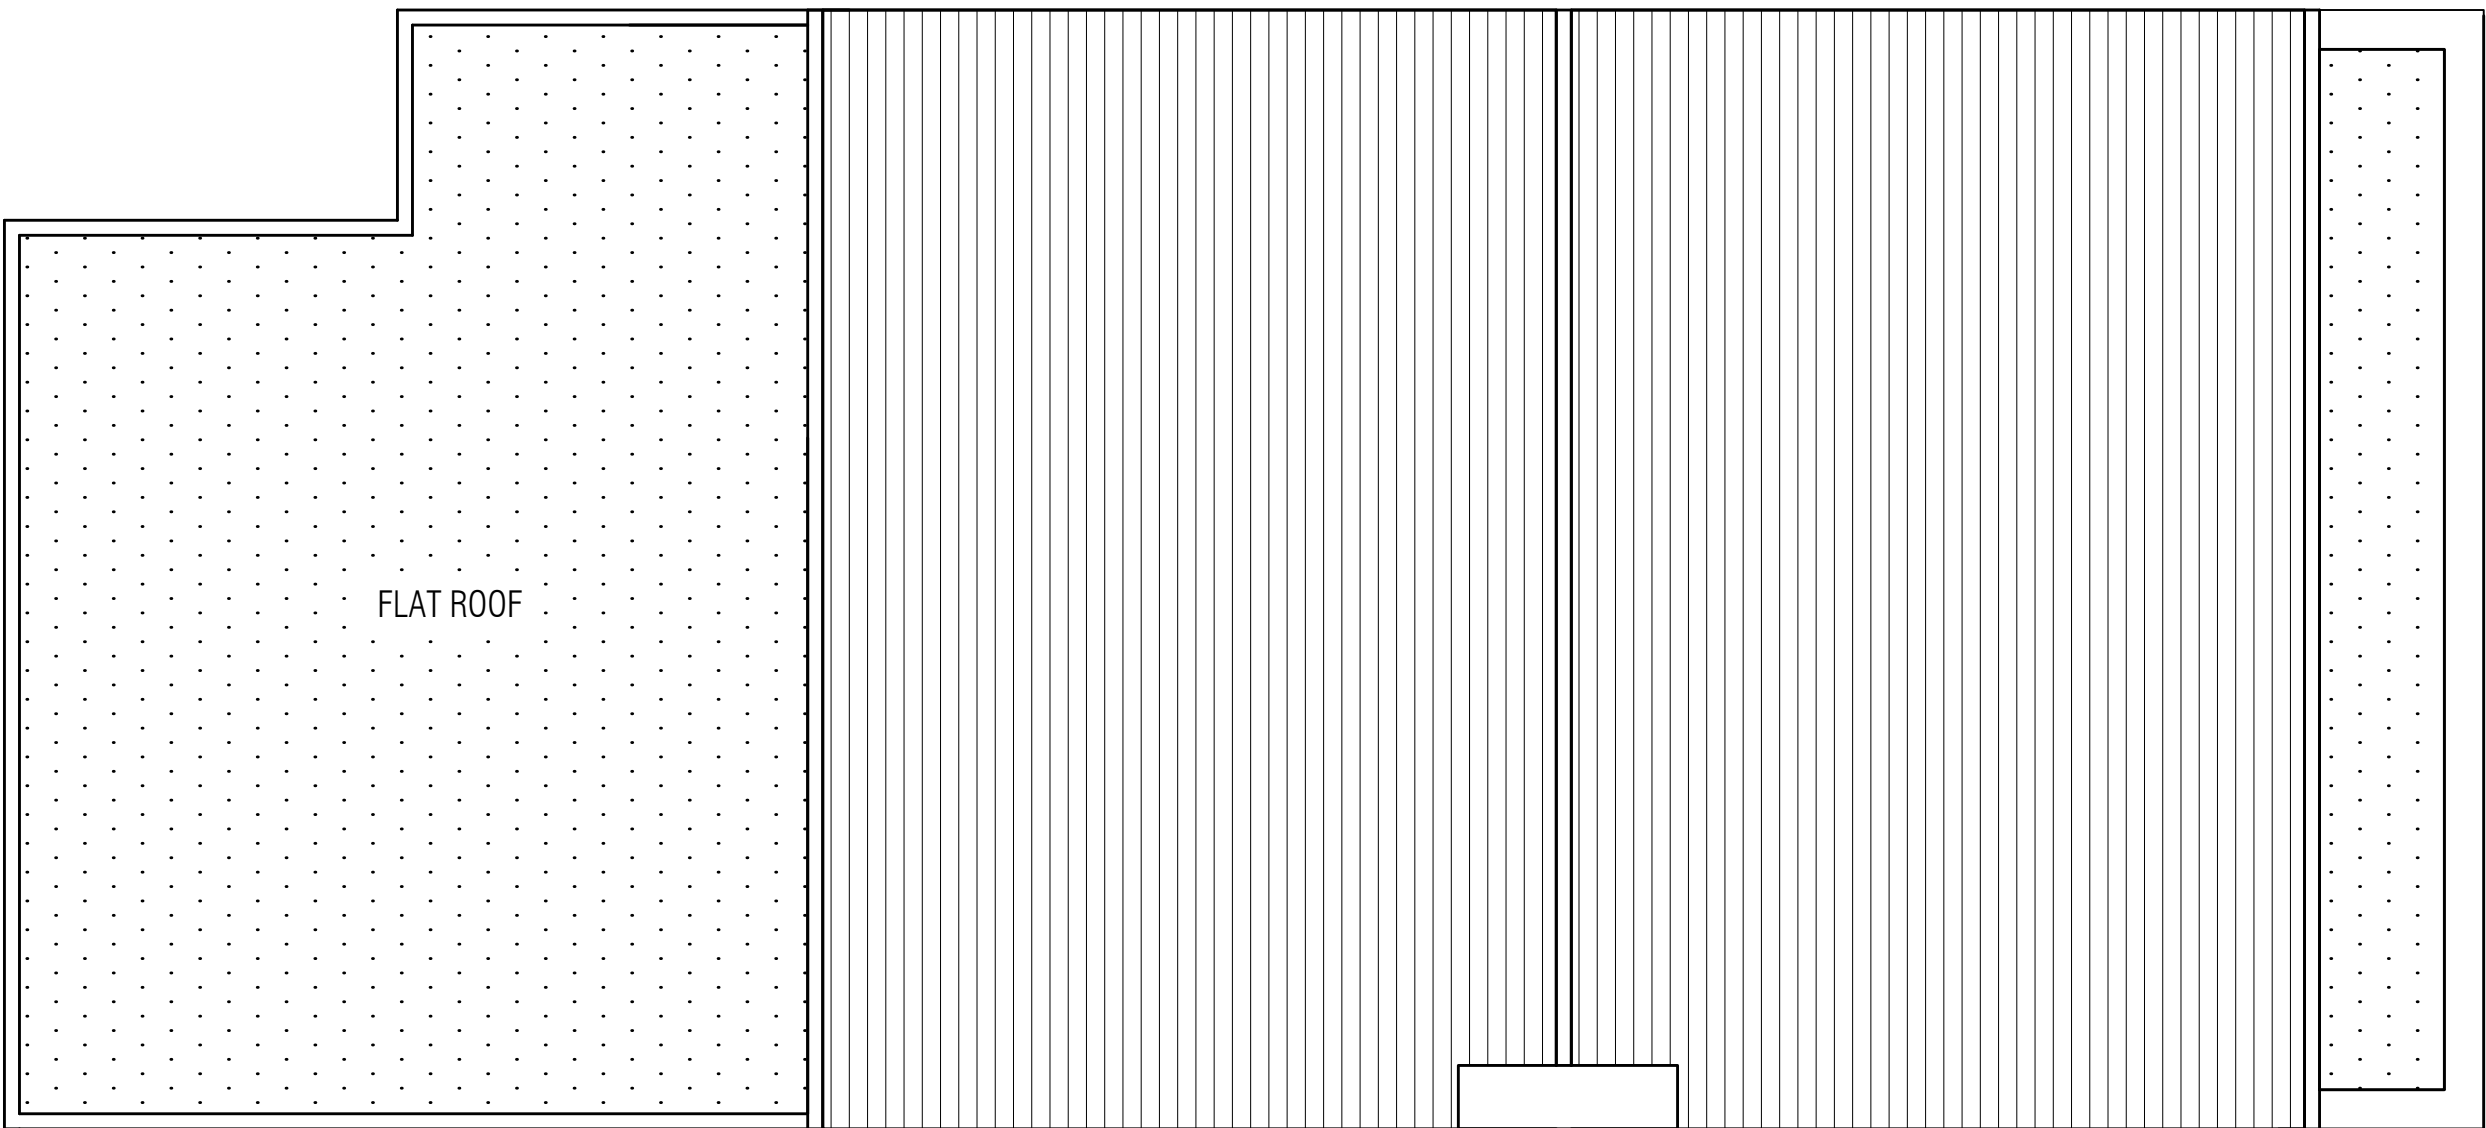

EXISTING ROOF PLAN APPROVED UNDER PREVIOUS SCHEME (23/00537/FUL)

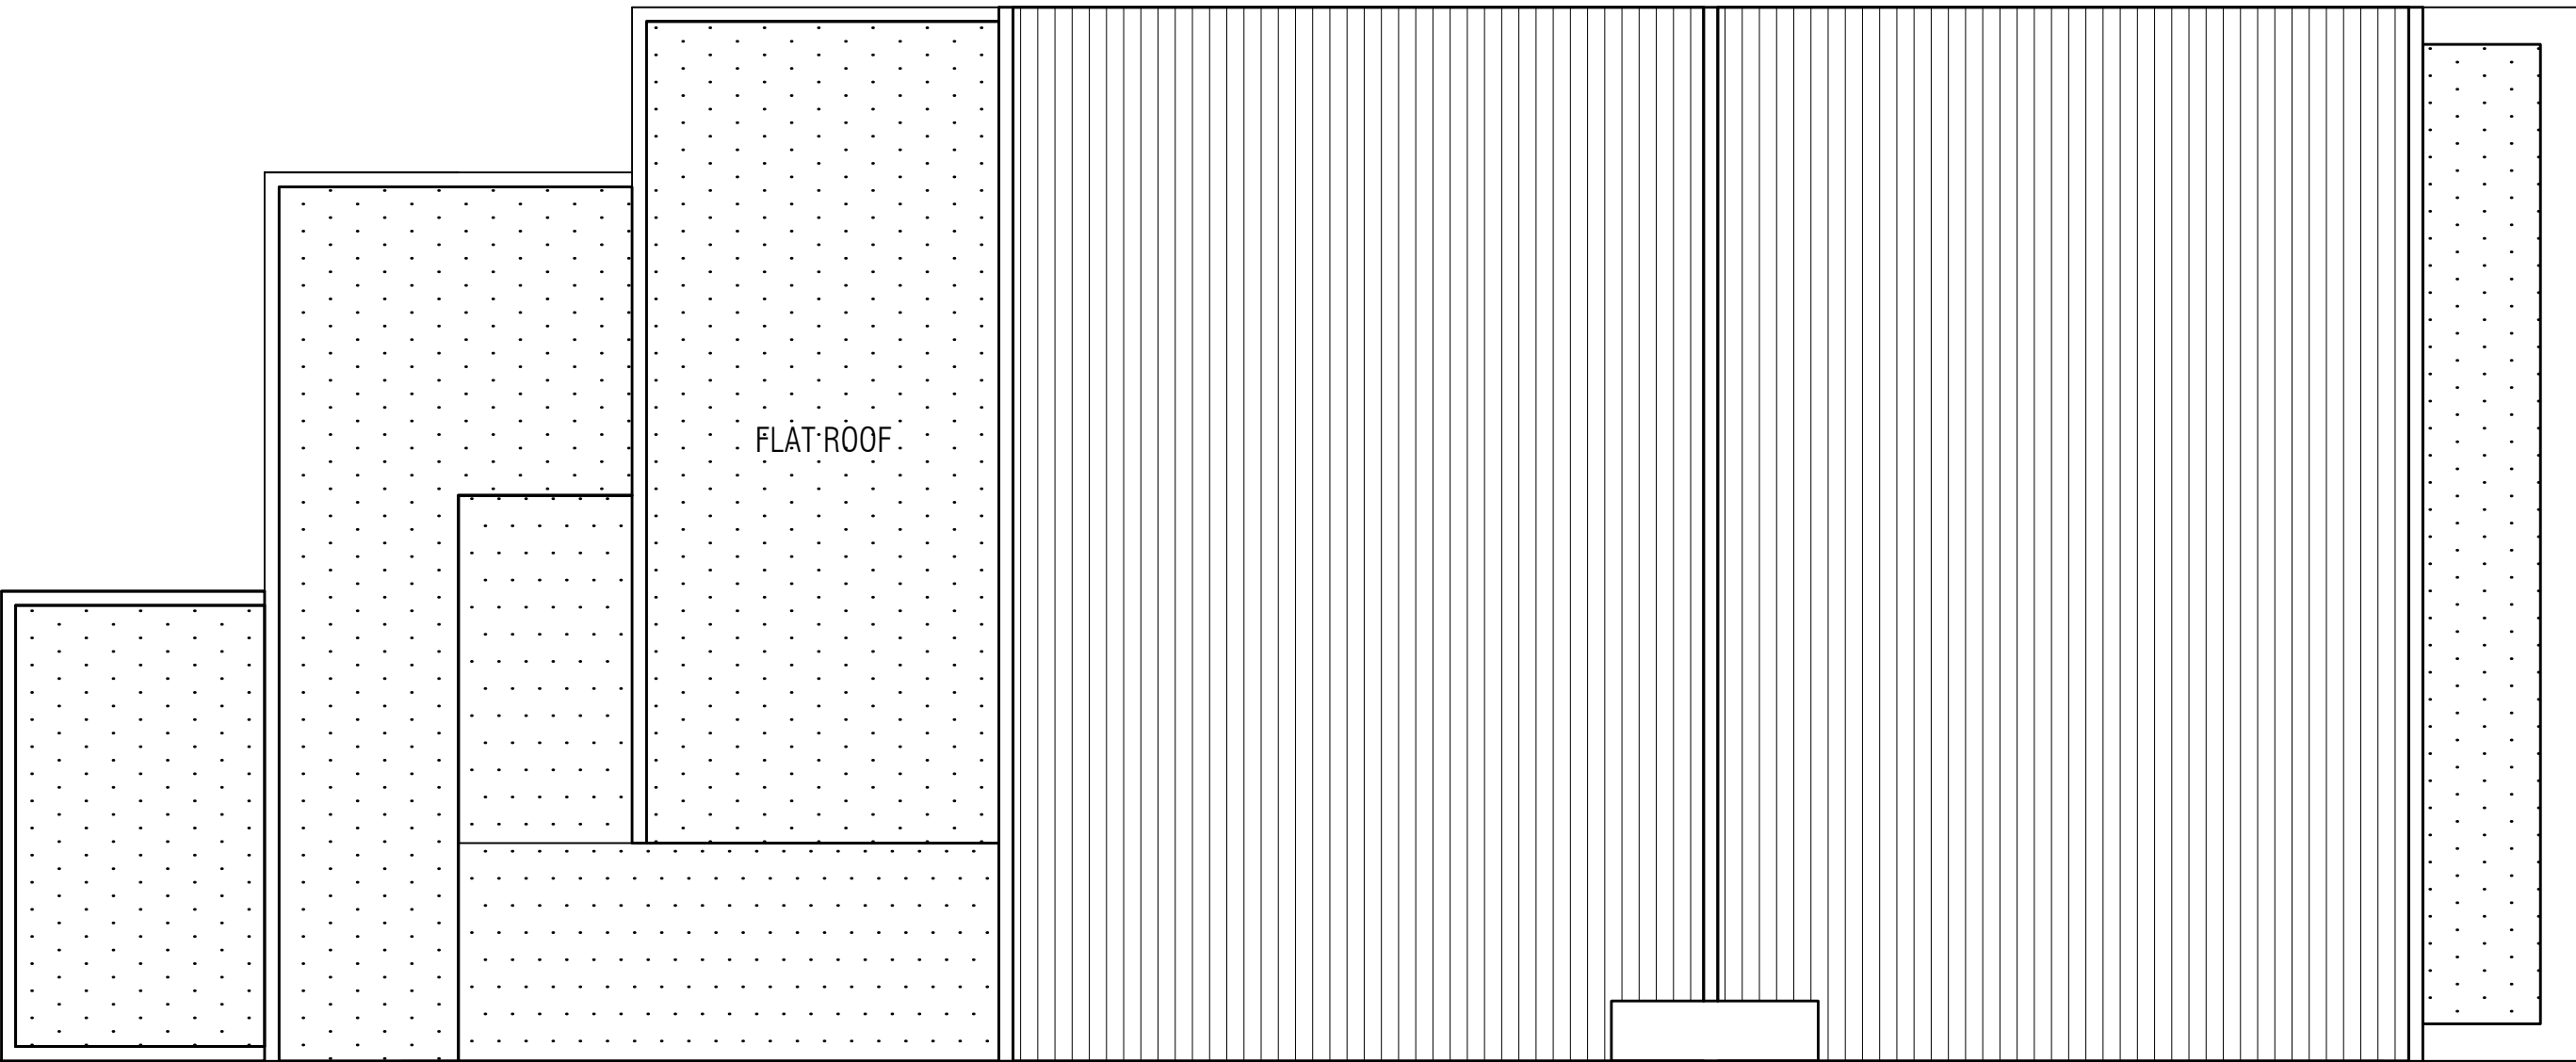

FORMER BANK ROOF PLAN PRIOR TO DEVELOPMENT

This Drawing Is The Copyright & Must Not Be Reproduced Without Their Permission. Figured Dimensions Must Be Taken In Preference To Scaled Dimensions & All Dimensions Must Be Verified On Site Prior To Commencing Any Works.

PROJECT	PROPOSED FLAT CONVERSIONS AND A RETAIL SHOP
TITLE	
	22 WOOD STREET,EARL SHILTON, LEICS.

		CLIENT
Rev	Date	Amendment

DRAWN	B.T.
CHKD	B.T.
DATE	12/11/2024
SCALE @ A1	SCALE@ 1:50
REV.	REV

KUNSTLER DESIGNS ARCHITECT
31 Rutland Street
Leicester
LE1 1RE

Mob : 07979592398


KUNSTLER DESIGNS
ARCHITECT

DRAWING No.

9222 /03