


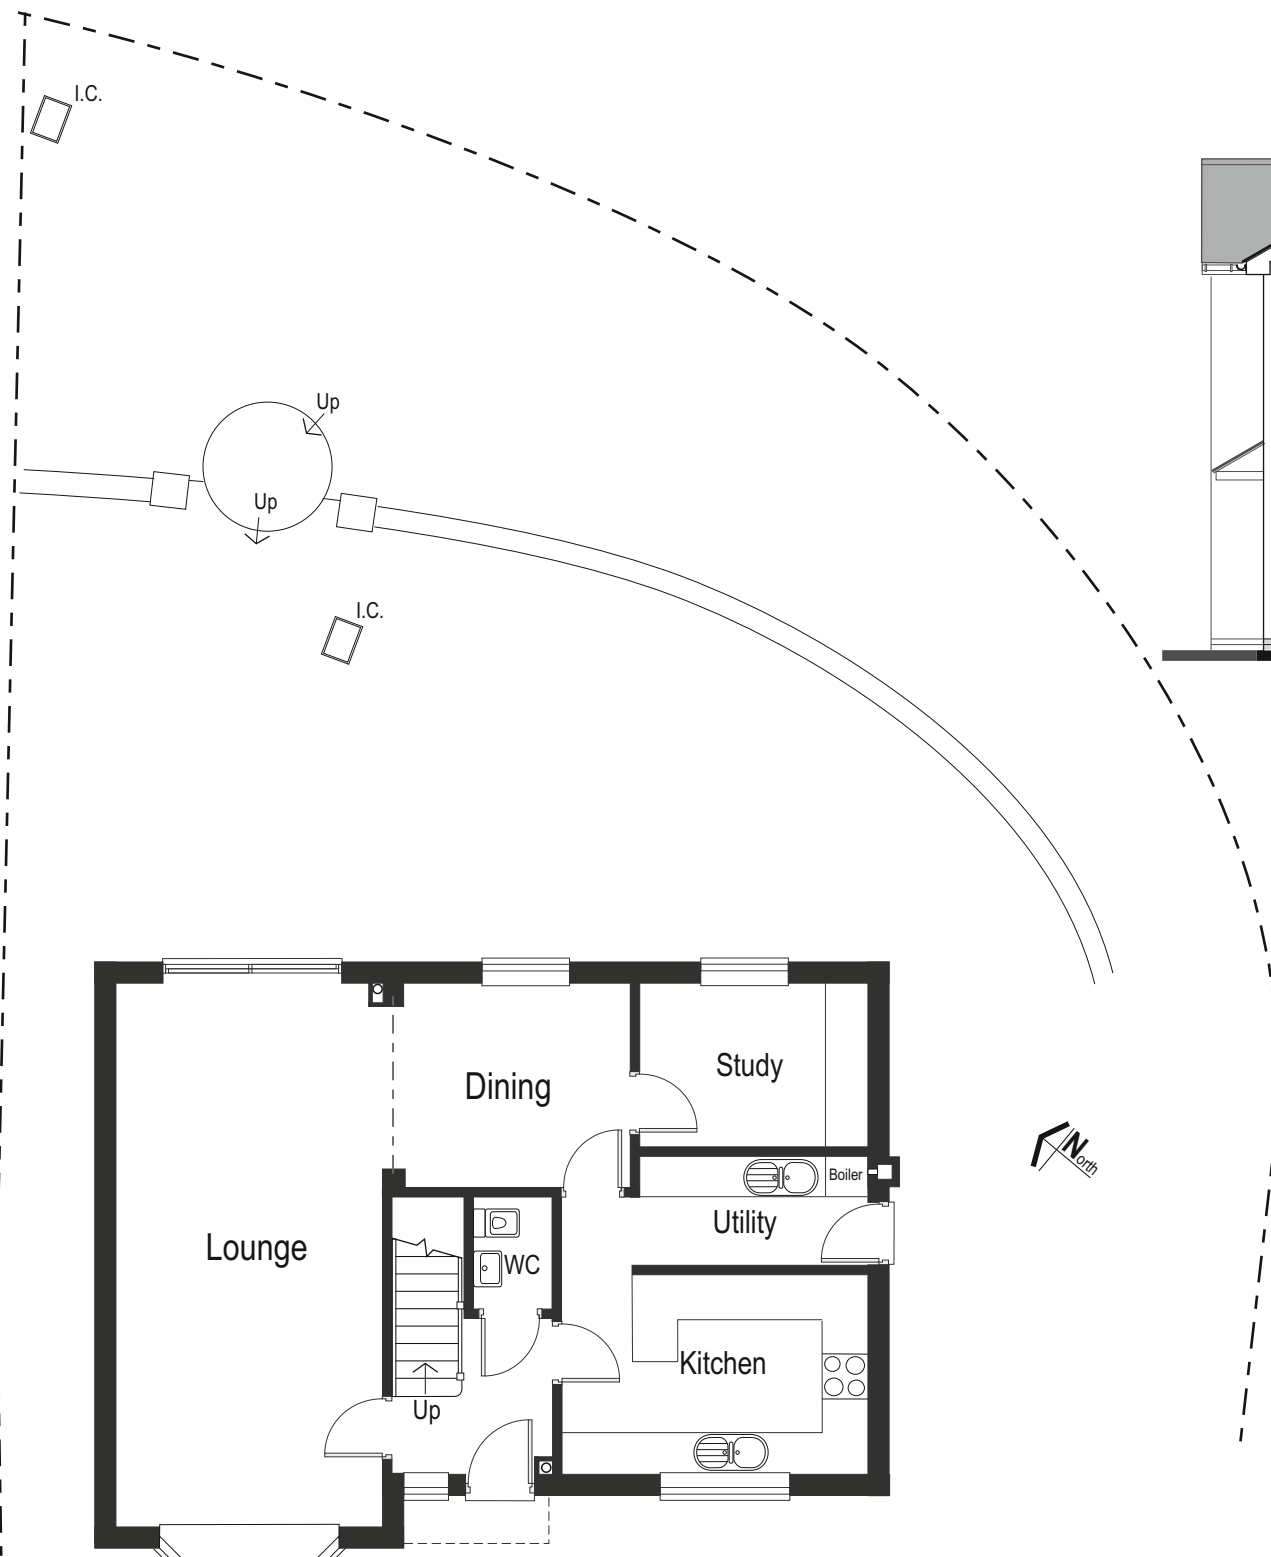

0 0.5 1 2 3
Metric Plan Scale
Metres

Amendments
A 13:11:24 First floor plan omitted.
Side elevations added.

Ground Floor

South East Elevation

North West Elevation

North East Elevation

Drawing 200224A

Scale 1:100

Paper Size A3

Drawn By: SL

Please Note
1. This is a provisional drawing all dimensions and details must be verified on site before any construction works commence; any errors must be reported to the designer immediately.
2. Do not scale from drawing. 3. This drawing is copyright and may not be reproduced or used for any other purpose than that intended without prior written agreement with the designer.

Existing Floor Plans & Elevation
6 Fuller Close, Desford, Leic's
For Gary Iley

STEPHEN LESTER

DESIGNED DEVELOPMENTS
Architectural Services

63 GORSE HILL ANSTEY LEICESTERSHIRE LE7 7AP T: 0116 235 8711
M: 07971 111086 E: stephen@desdevelopments.co.uk