



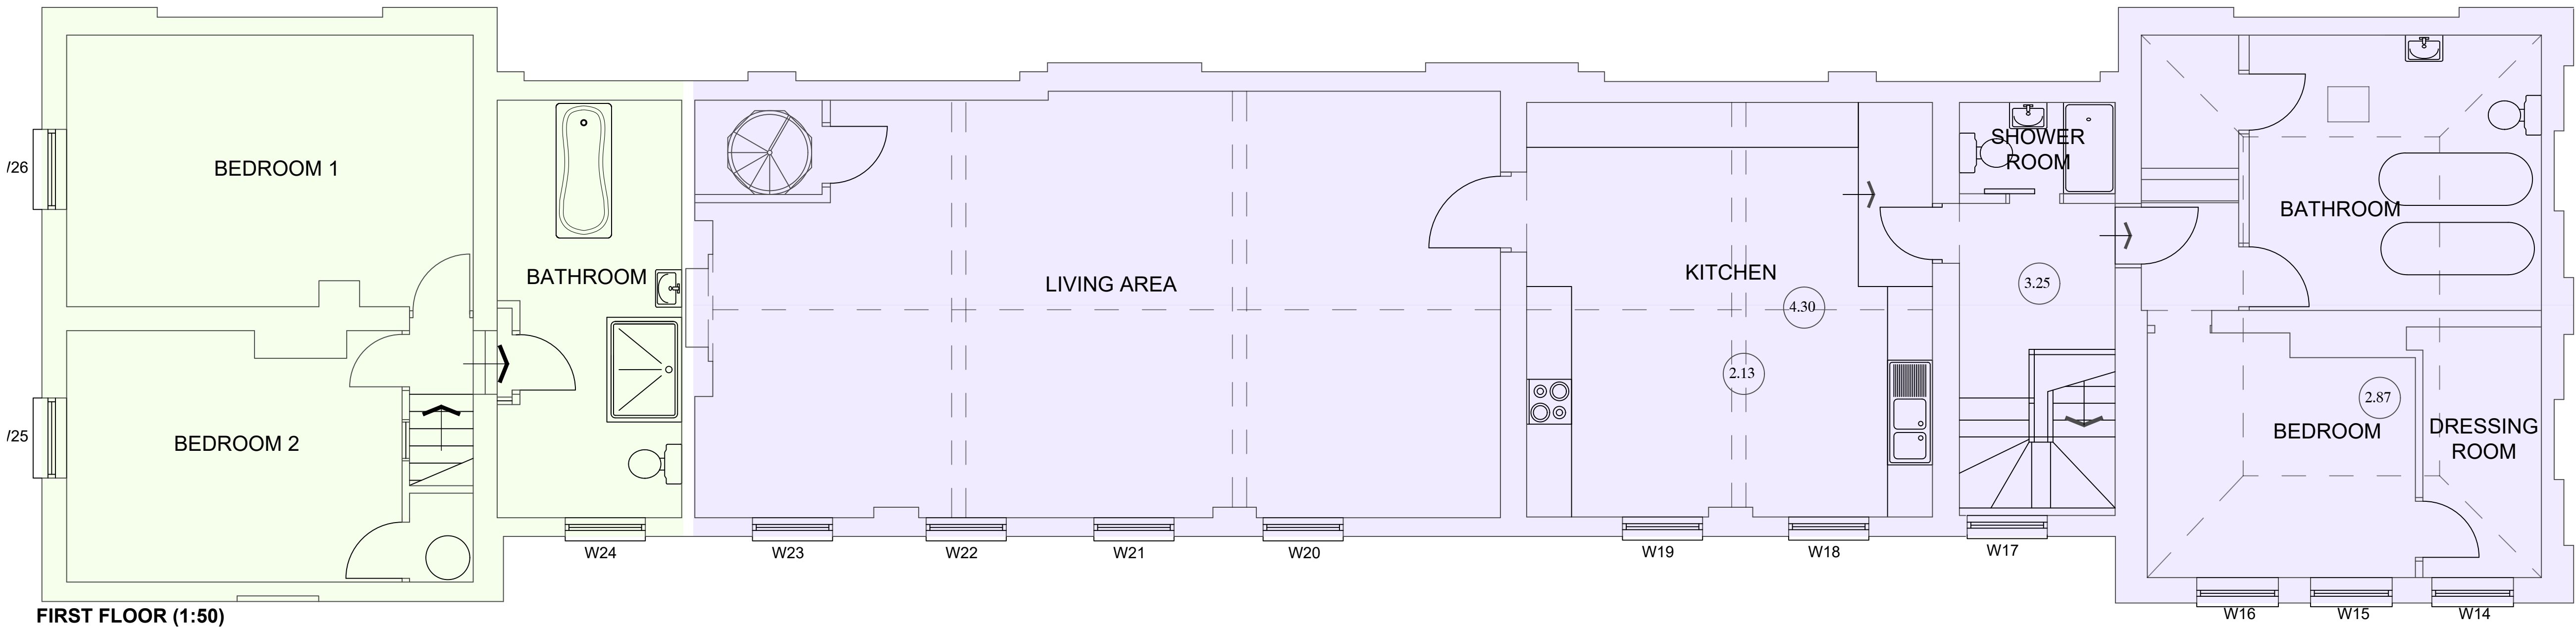

FIRST FLOOR (1:50)

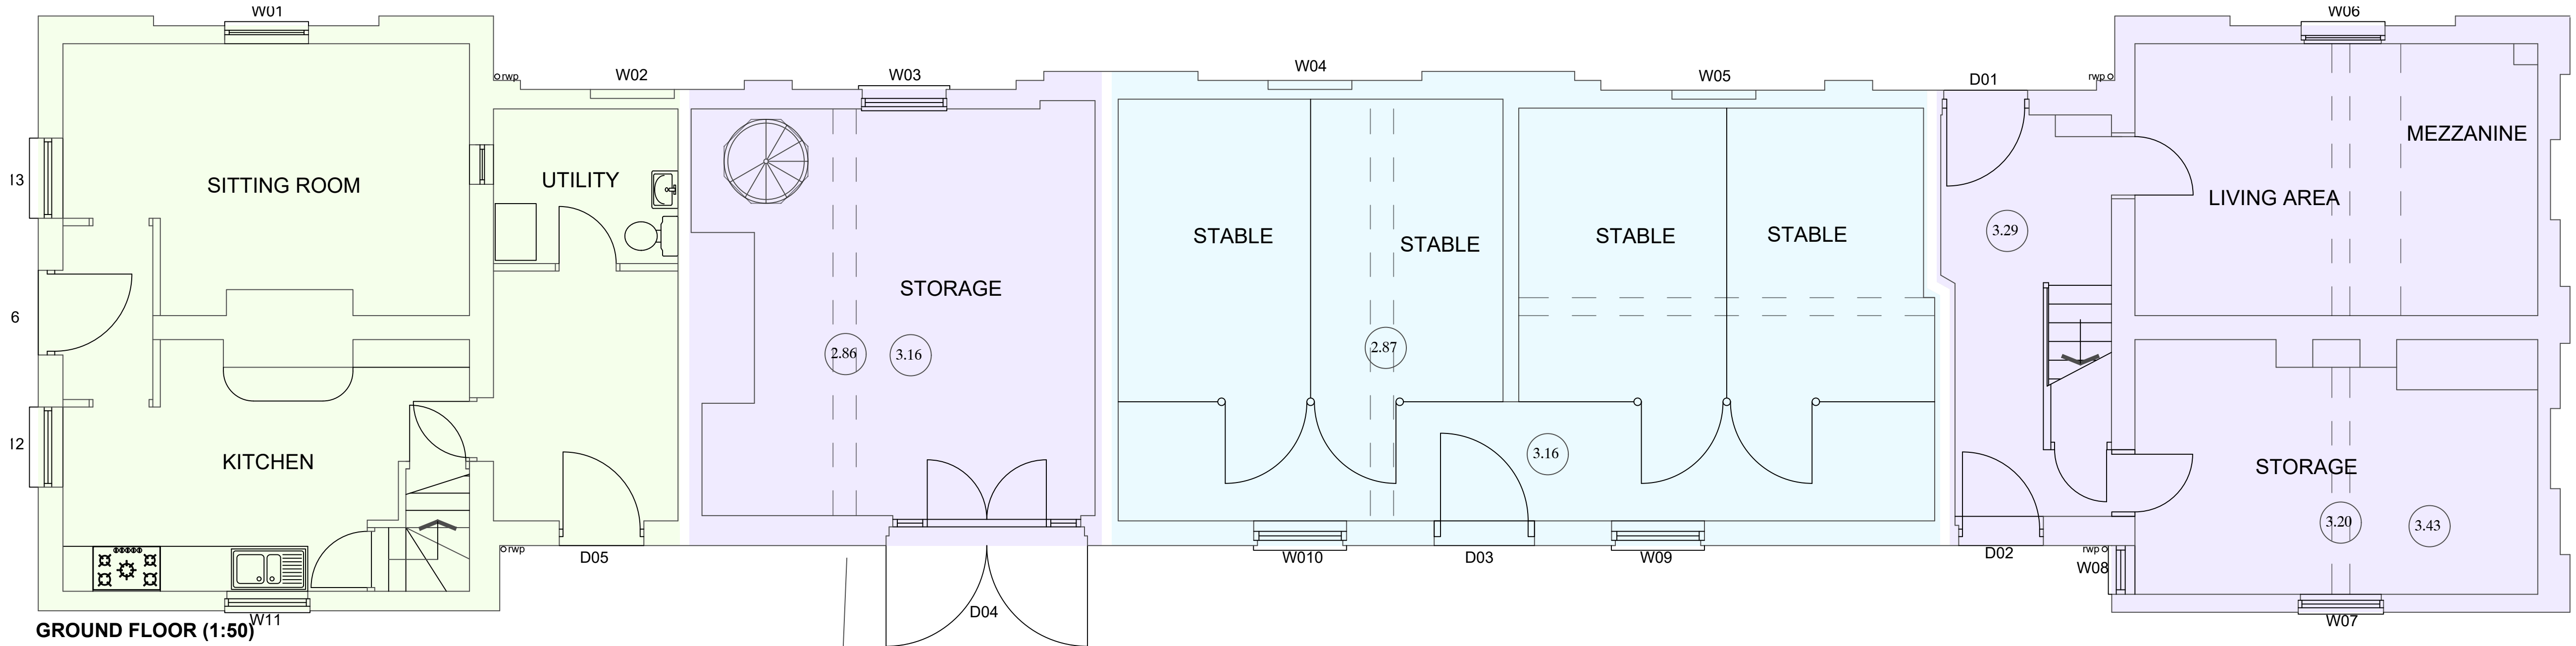


GROUND FLOOR (1:50)




WEST ELEVATION (1:100)



SOUTH ELEVATION (1:100)

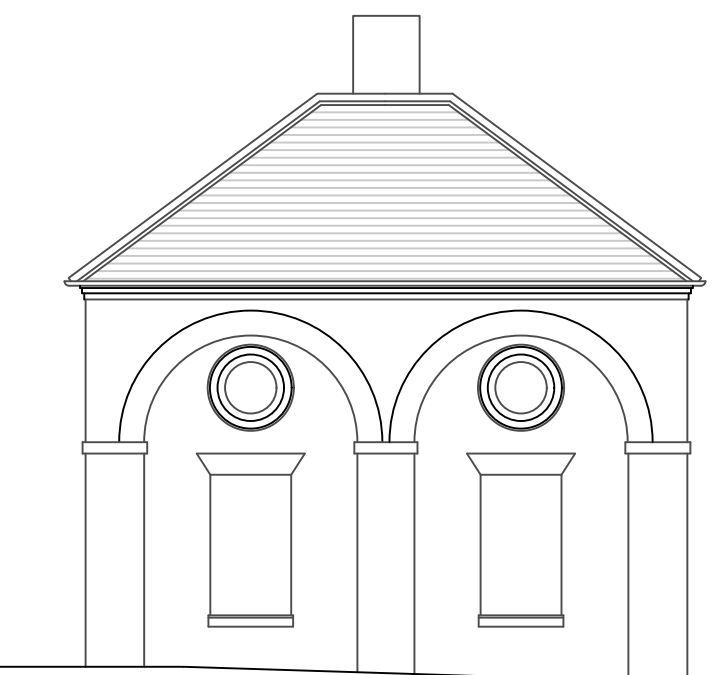

EAST ELEVATION (1:100)

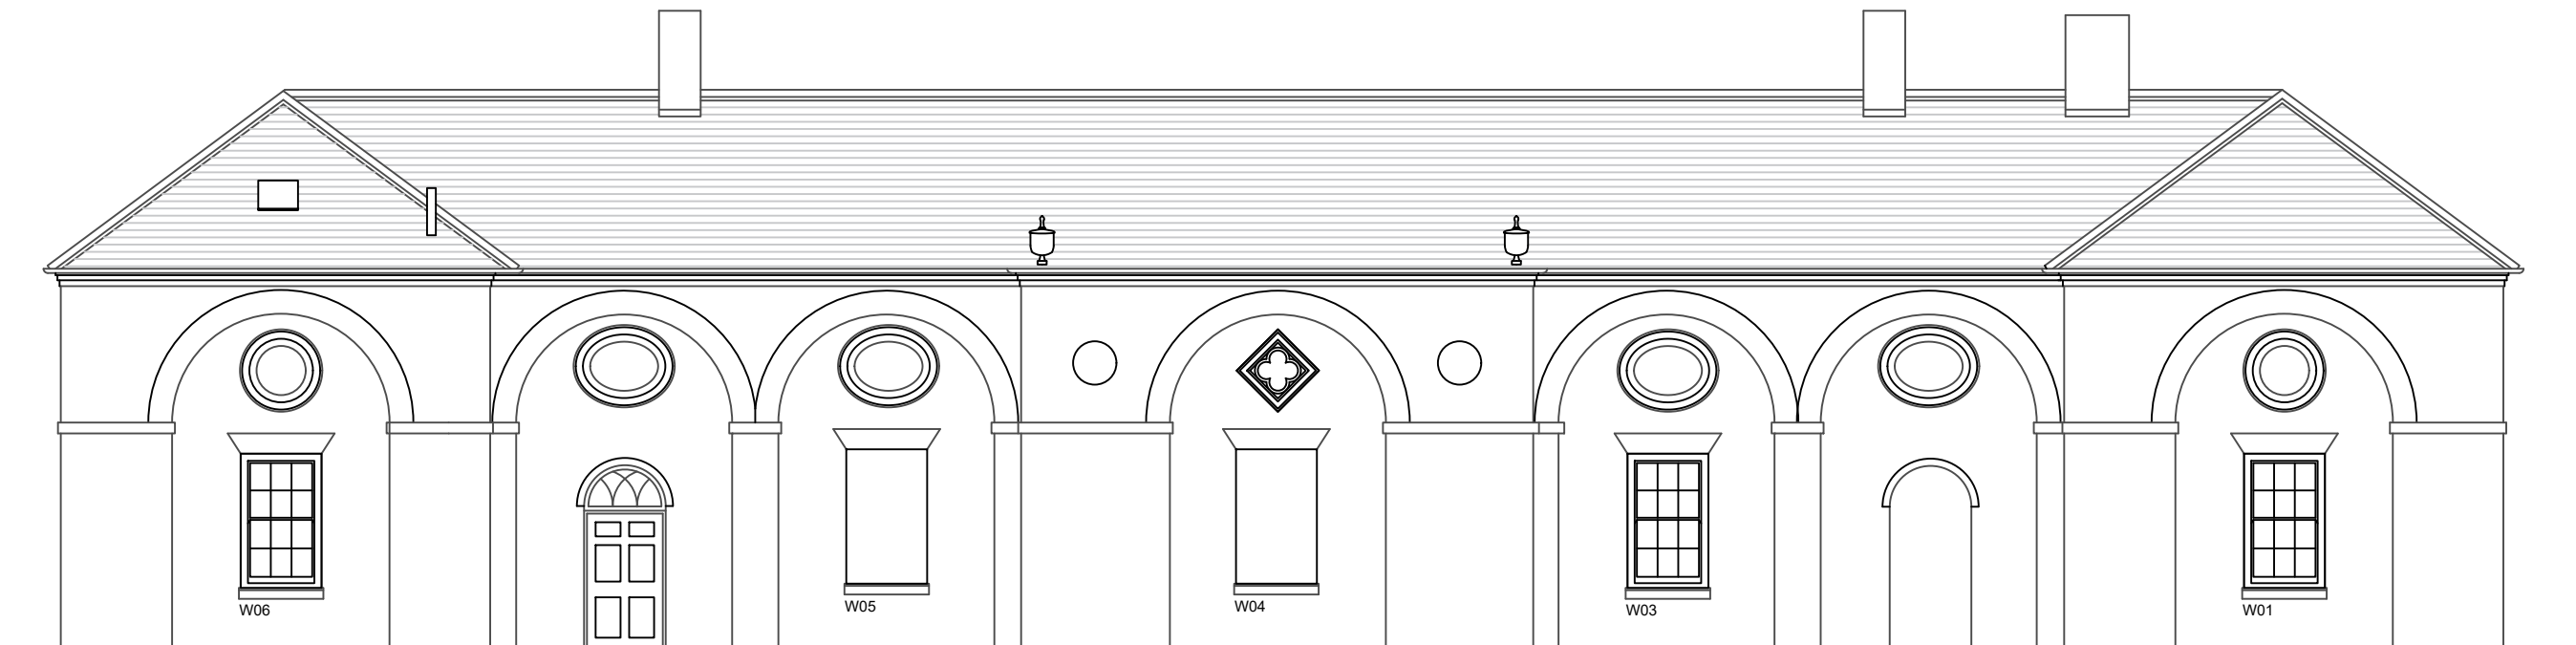


NORTH ELEVATION (1:100)

NOTES

This document and its design content is copyright © and is the property of Savills. It may not be reproduced without their expressed permission. It shall be read in conjunction with all other associated project information including models, specifications, schedules and related consultants drawings and documentation. Do not scale from this drawing unless for Planning purposes. Figured dimensions only are to be used. All dimensions must be checked on site by the Contractor prior to the commencement of any fabrication or building works. Immediately report any discrepancies, errors or omissions to Savills prior to the commencement of any fabrication or building works. If in doubt please ASK.

REVISIONS		
REV	NOTE / DRAWN BY	DATE

- CHAUFFEURS COTTAGE
- THE STABLES
- COACH HOUSE
- GARAGE COTTAGE

 

PROJECT TITLE
Stable Block & Cottage Refurbishment
Osbaston Hall
Hall Lane, Osbaston,
Nuneaton, CV13 0DR

CLIENT
The De Lisle Family Fund

DRAWING TITLE
Stable Block
Existing Plans and Elevations

SCALES @ A1
1:50 & 1:100

PROJECT / DWG / REV NO.
602892/LBC-02

DRAWING STATUS
Listed Building Consent

DRAWN BY
HCW

CHECKED BY
AH

DATE
Sep 2024

RICS

Savills (UK) Ltd.
Hall Court
Telford
TF3 4NF
t: 01952 239 500
e: HWilliams@savills.com
w: savills.co.uk