

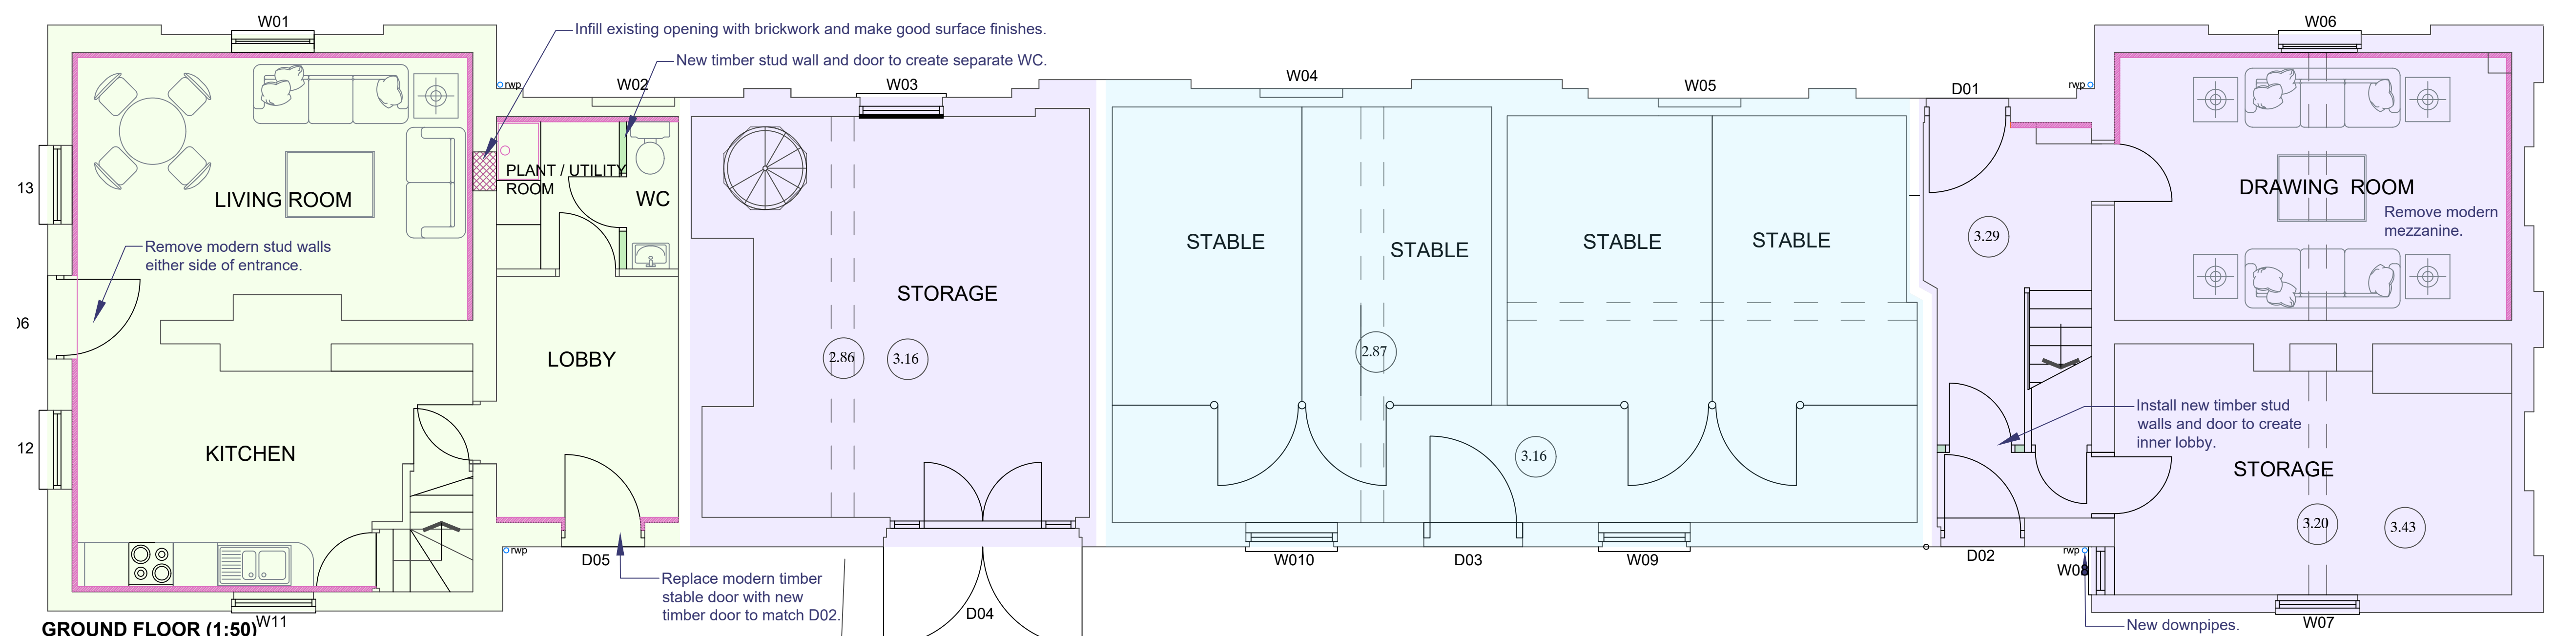


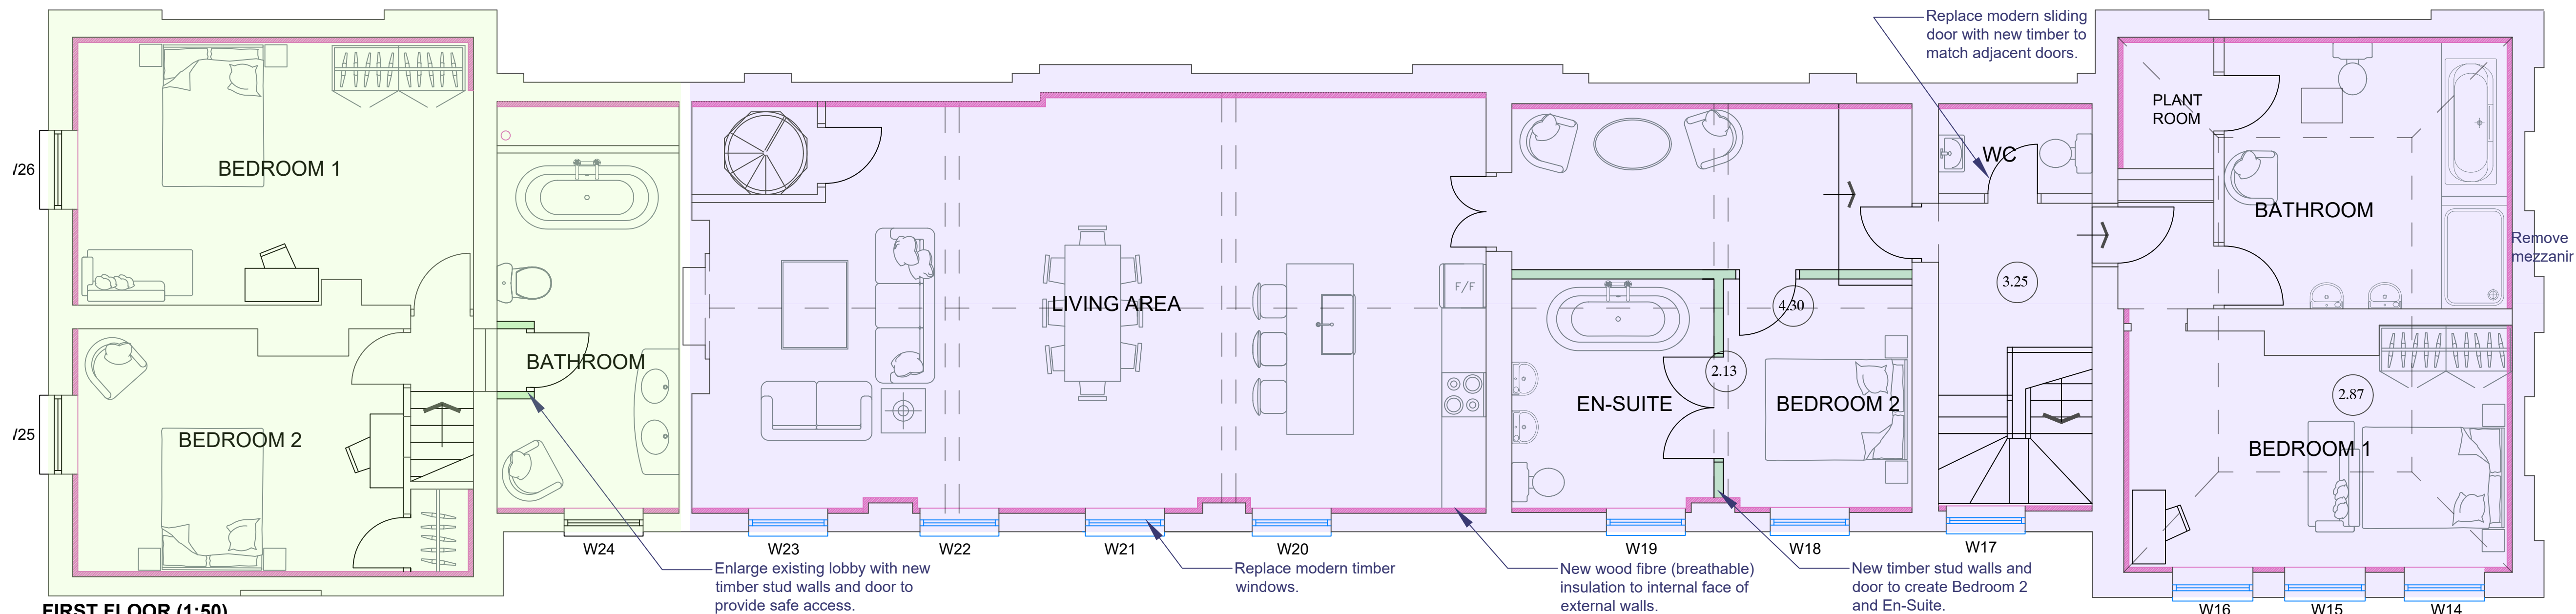


NOTES		
This document and its design content is copyright © and is the property of Savills. It may not be reproduced without their expressed permission. It shall be read in conjunction with all other associated project information including models, specifications, schedules and related consultants drawings and documentation. Do not scale from this drawing unless for Planning purposes. Figured dimensions only are to be used. All dimensions must be checked on site by the Contractor prior to the commencement of any fabrication or building works. Immediately report any discrepancies, errors or omissions to Savills prior to the commencement of any fabrication or building works. If in doubt please ASK.		
REVISIONS		
REV	NOTE / DRAWN BY	DATE

Legend	
	= Proposed wood fibre (breathable) internal wall insulation (as detail 001)
	= Proposed new windows, doors and rainwater goods
	= Proposed new stud walls

- CHAUFFEURS COTTAGE
- THE STABLES
- COACH HOUSE
- GARAGE COTTAGE

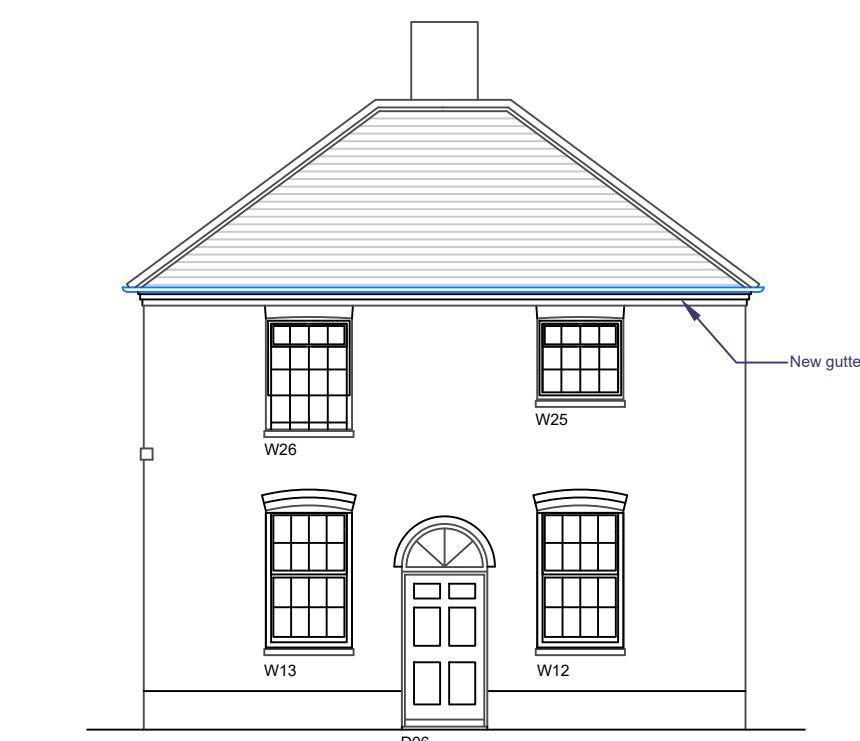


WEST ELEVATION (1:100)

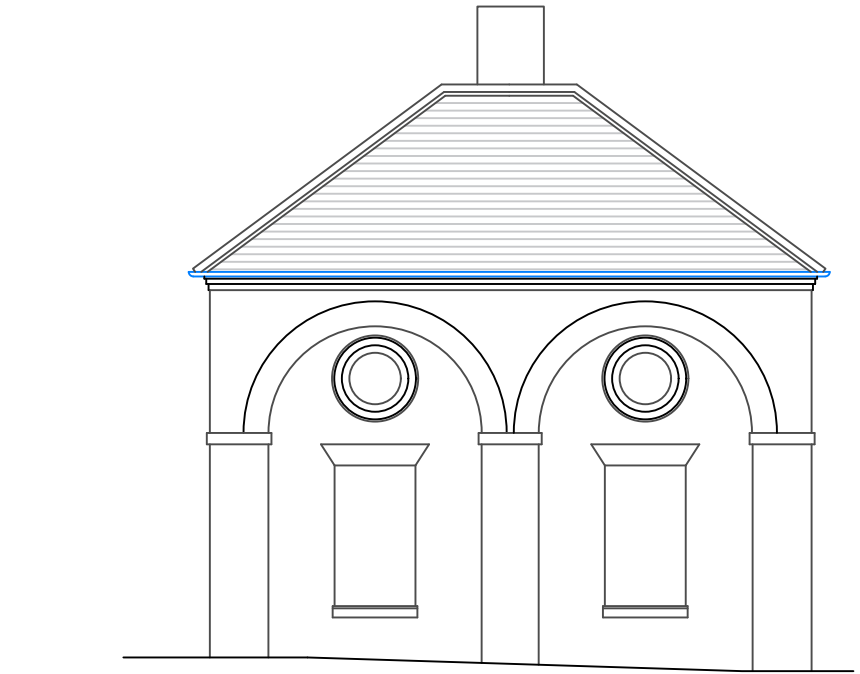


EAST ELEVATION (1:100)



SOUTH ELEVATION (1:100)

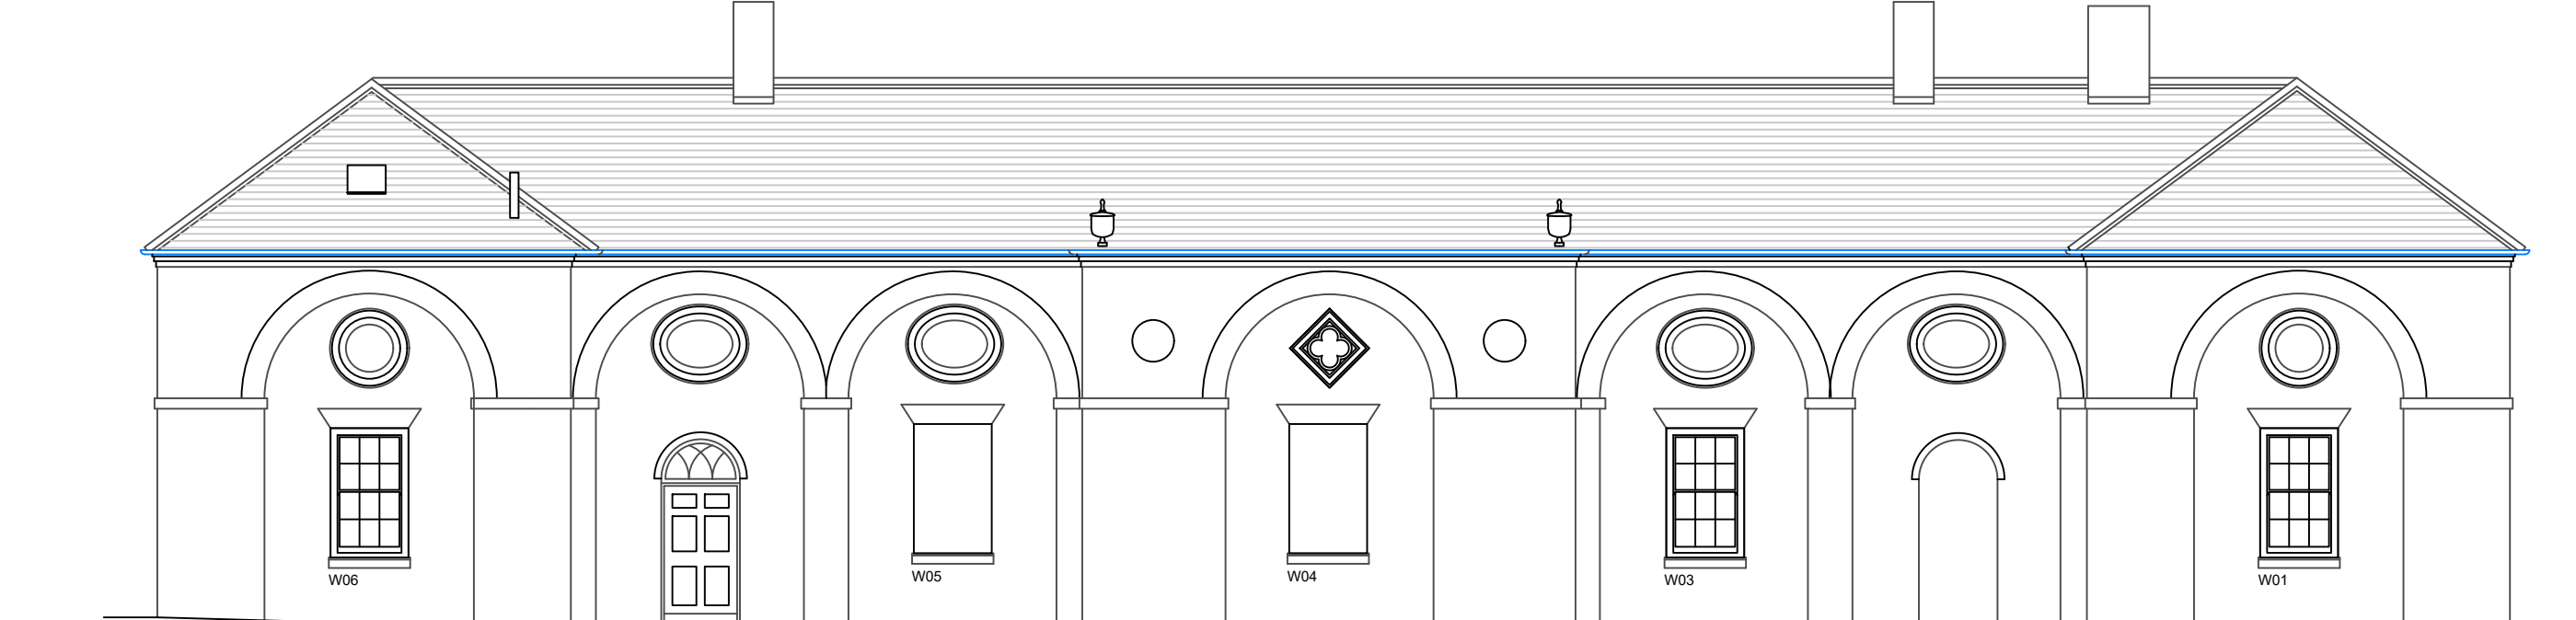

NORTH ELEVATION (1:100)

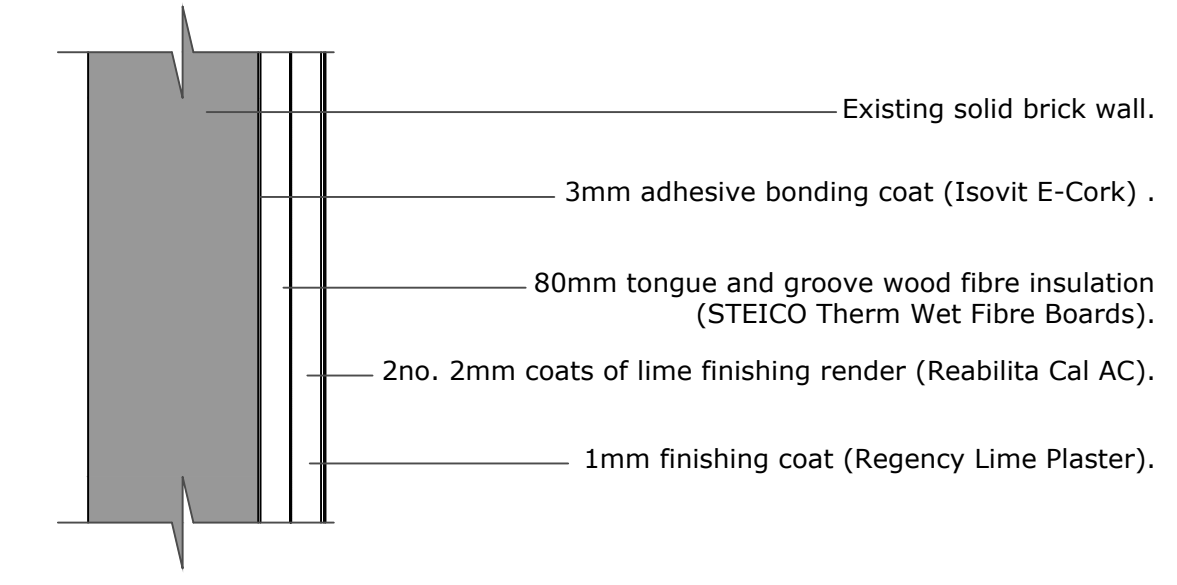

Detail 001 - Proposed Insulation

Scale - 1:10 @ A1



PROJECT TITLE	
Stable Block & Cottage Refurbishment Osbaston Hall Hall Lane, Osbaston, Nuneaton, CV13 0DR	
CLIENT	
The De Lisle Family Fund	
DRAWING TITLE	
Stable Block Proposed Plans and Elevations	
SCALES @ A1	PROJECT / DWG / REV NO.
1:50 & 1:100	602892/LBC-03
DRAWING STATUS	
Listed Building Consent	
DRAWN BY	CHECKED BY
HCW	AH
DATE	
Sep 2024	
Savills (UK) Ltd. Hall Court Telford TF3 4NF t: 01952 239 500 e: HWilliams@savills.com w: savills.co.uk	