
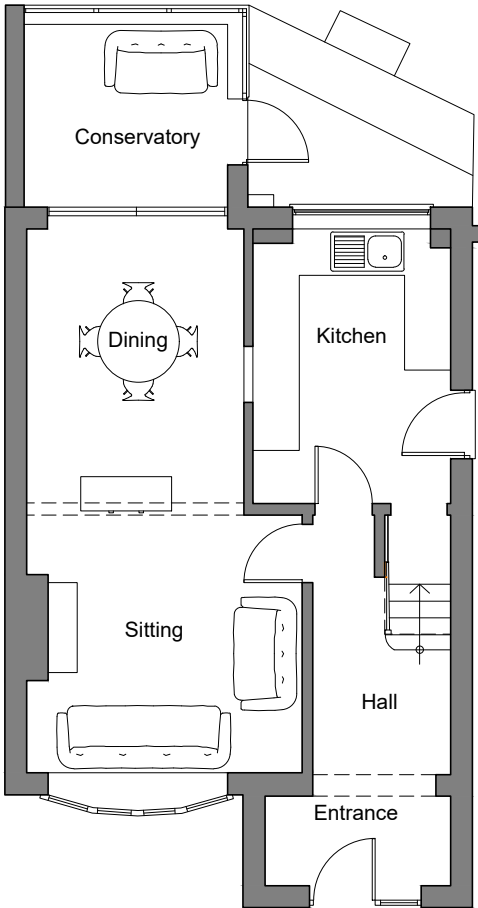
 



KEY	
	EXISTING WALLS
	PROPOSED WALLS
	REMOVED WALLS
	OVERHEAD STRUCTURE
	BOUNDARY LINE
	GULLY
	RAINWATER PIPE
	SOIL VENT PIPE
	FOUL WATER MANHOLE
	INDICATIVE STEEL BEAM

PLEASE INFORM THE ARCHITECT IF YOU HAVE DIFFICULTIES READING ANY NOTES OR DIMENSIONS ON THIS DRAWING.

Work only from figured dimensions, do not scale from this drawing.
 This drawing is to be read in conjunction with all other architectural and consultants' drawings and specifications.
 All existing dimensions and levels shown are indicative, to be verified on site prior to commencement of works.
 Any errors or omissions are to be reported to the architect.
 Any work carried out must be in full compliance with Building Regulations.
 This drawing is only intended for the purposes of the Current Stage as indicated below.
 Copyright for this drawing and its content belongs to Scotswood Architecture Studio Ltd.

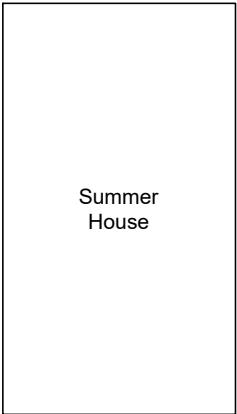

GROUND FLOOR PLAN

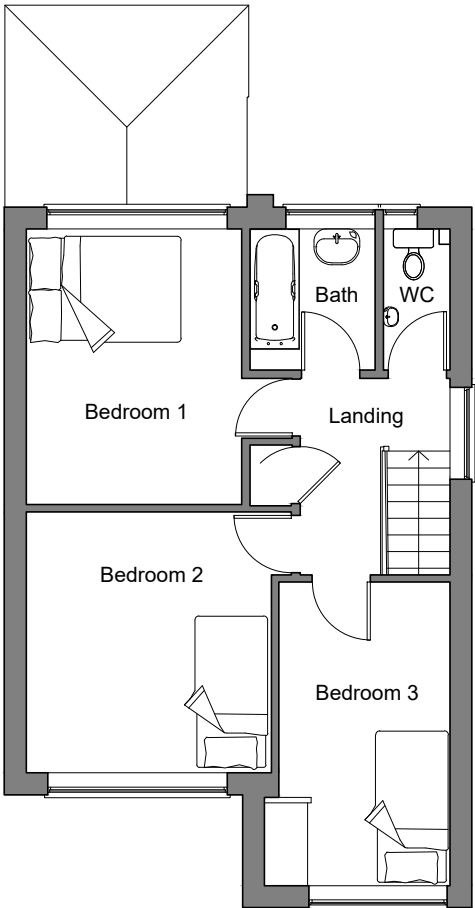

FIRST FLOOR PLAN

Project			
Extension & Alterations at 49 Snaley Rd, CV13 0NB			
Drawing Title			
Floor Plans as Existing			
Dwg no 24012-03			
Scale 1:100 @ A3		Stage Planning	
Date 17/05/2024	Drawn AC	Rev -	



SCOTSWOOD
architecture studio

2 Balmoral Crescent, Wollaton
Nottingham, NG8 2DQ

0115 6777 234
andrew@scotswoodarchitecture.co.uk
www.scotswoodarchitecture.co.uk