



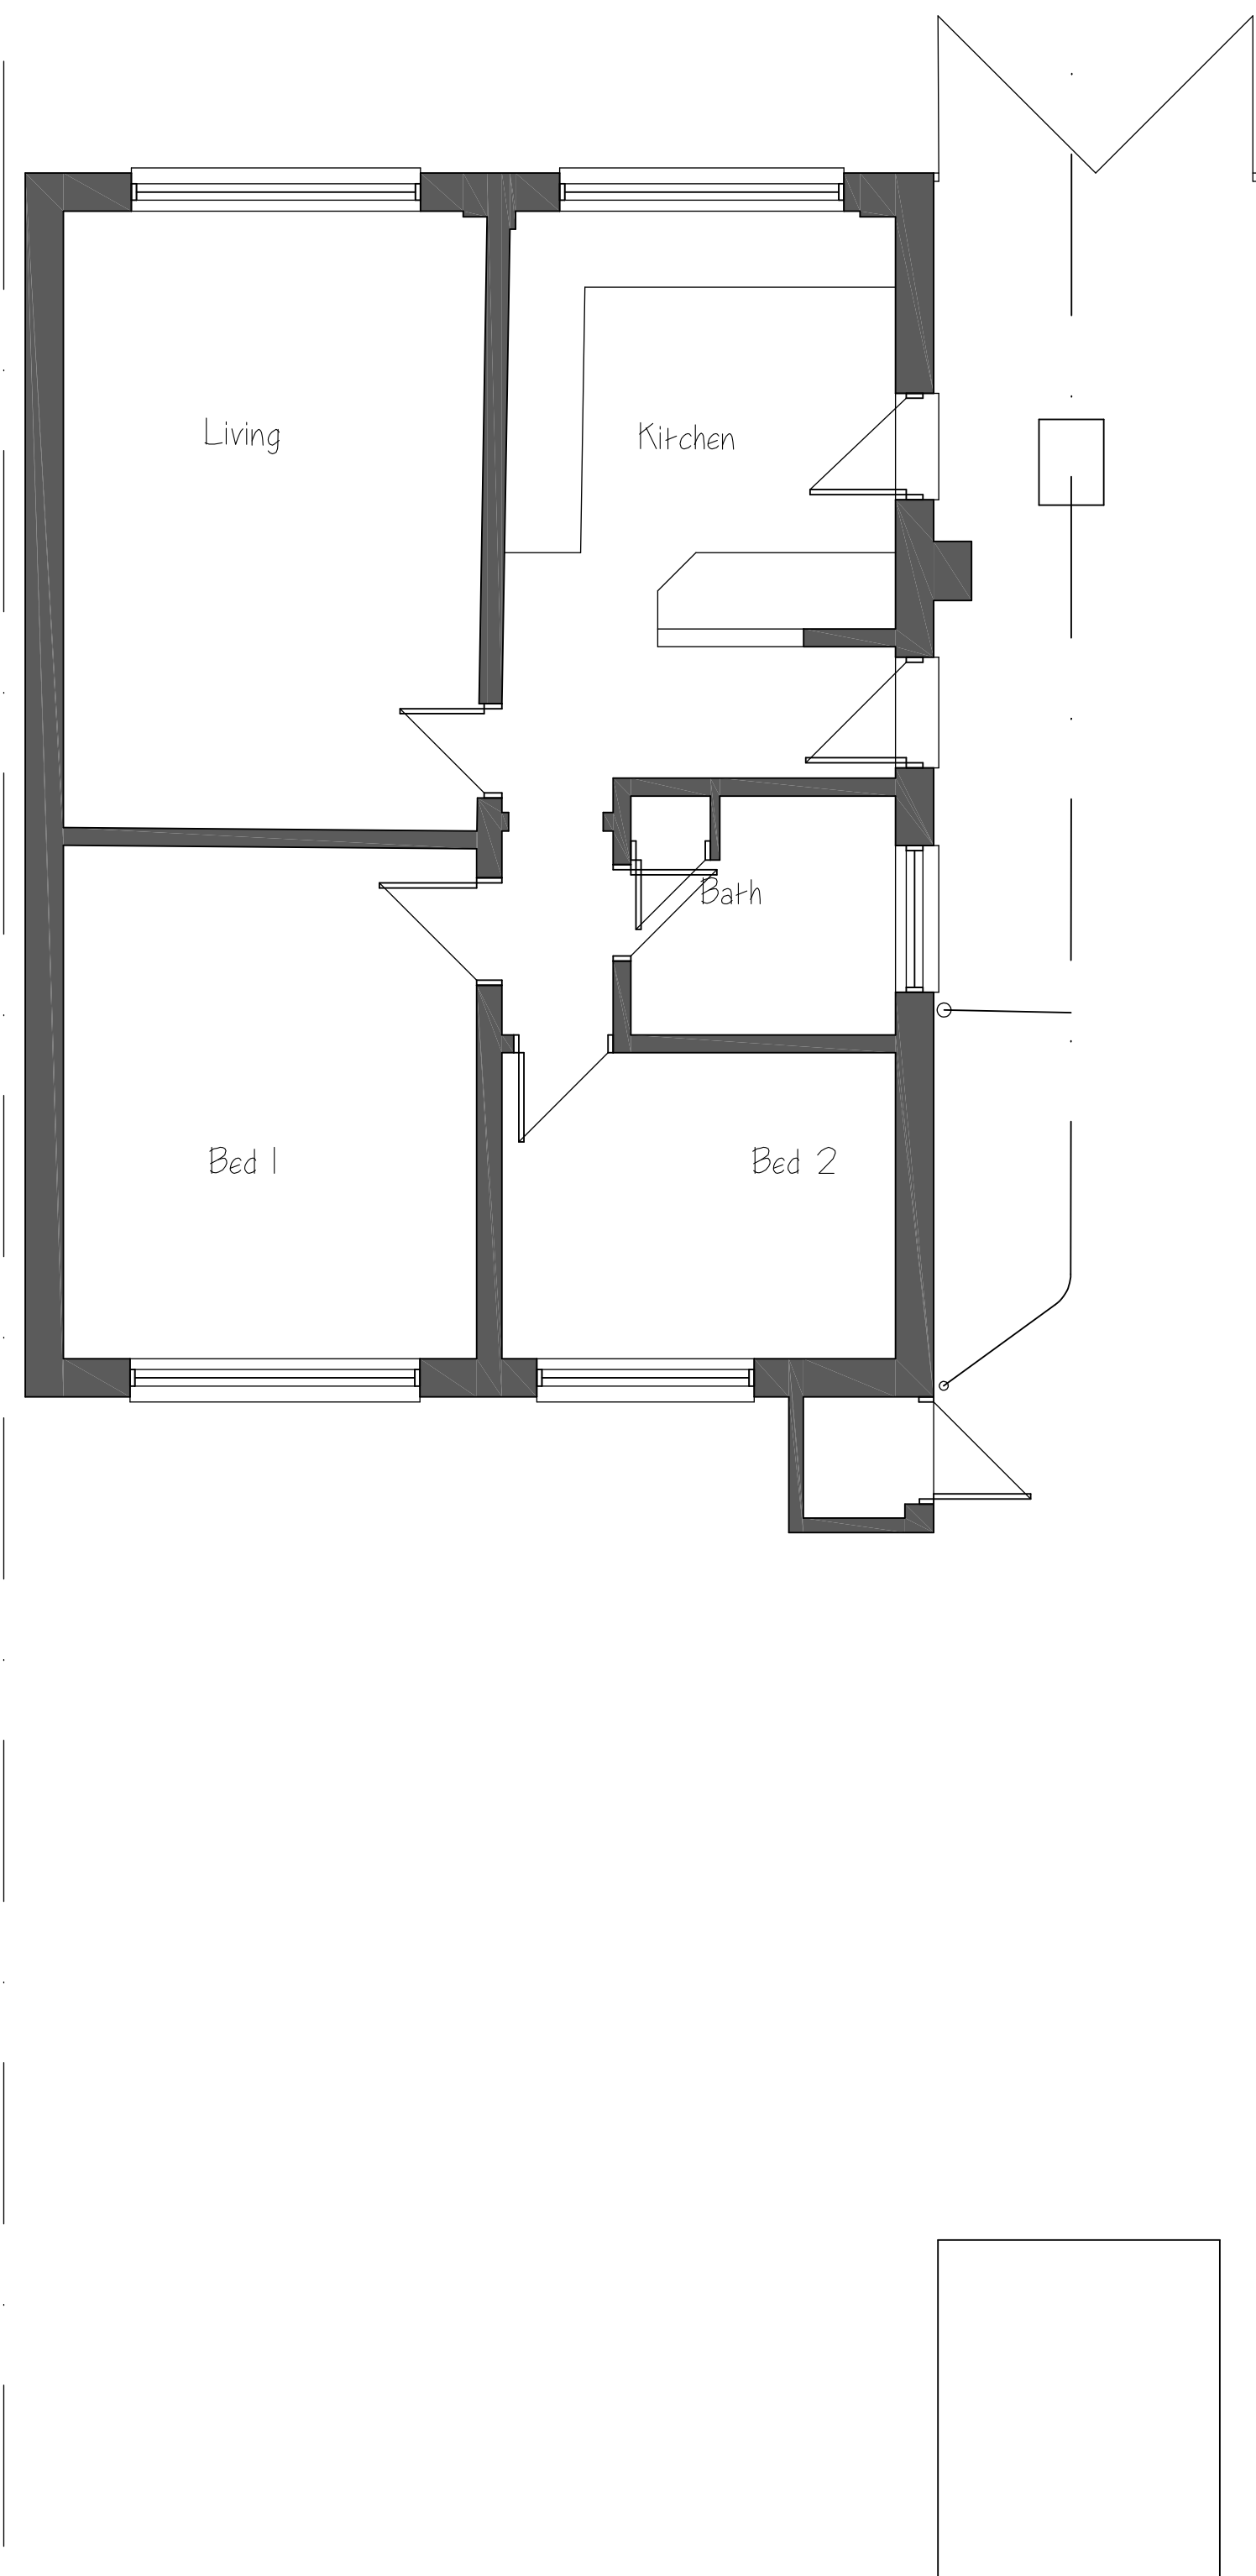

Ground Floor Plan

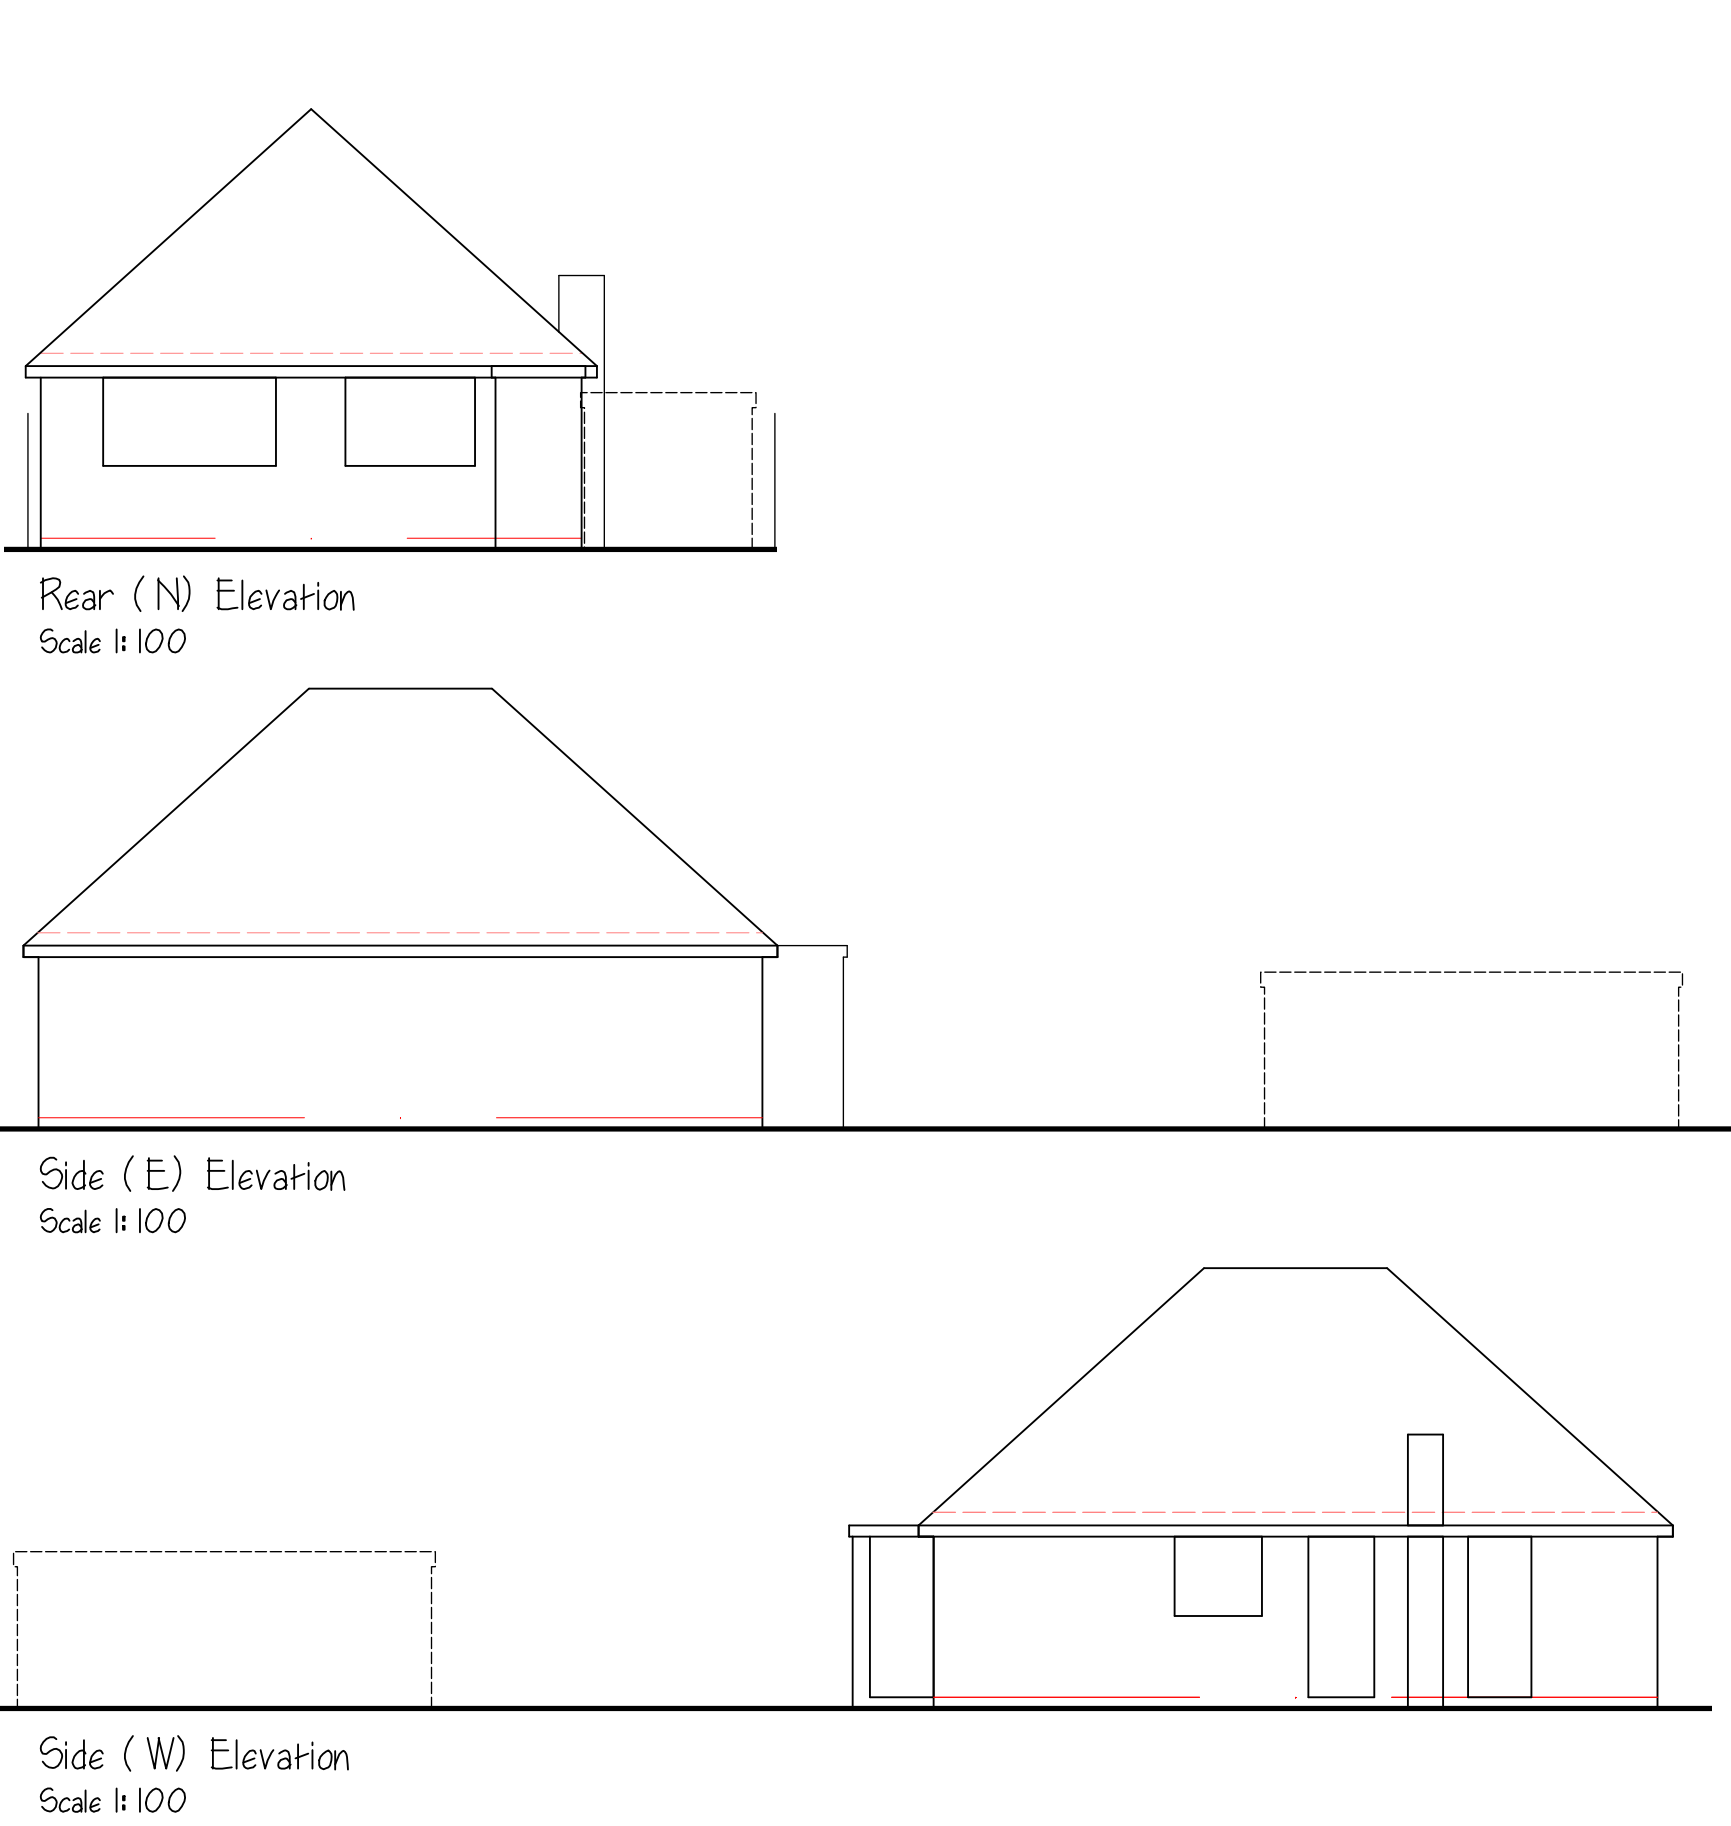

Printed or electronic copies of the plan can be scaled for planning purposes			
This drawing is issued for the sole and exclusive use of the named recipient. Distribution to any third party is on the strict understanding that no liability is accepted by sturarch for any discrepancies, errors or omissions that may be present, and no guarantee is offered as to the accuracy of information shown. © Crown Copyright 2007. All rights reserved. License number: 8000264-0			
Rev	Date	Description	By
#	#	#	sAh



Tel: 07948 382917 e:lstuarch@gmail.com

Project	
Proposed Rear Extension and Alterations 33, King Richard Road, Hinckley	
Client	
Mr A Hutchinson	
Drawing	
Existing Plans and Elevations	
Drg No: 01-2403	Rev #
Scale 1: 50 @ A2 U06	Date 19.09.24