


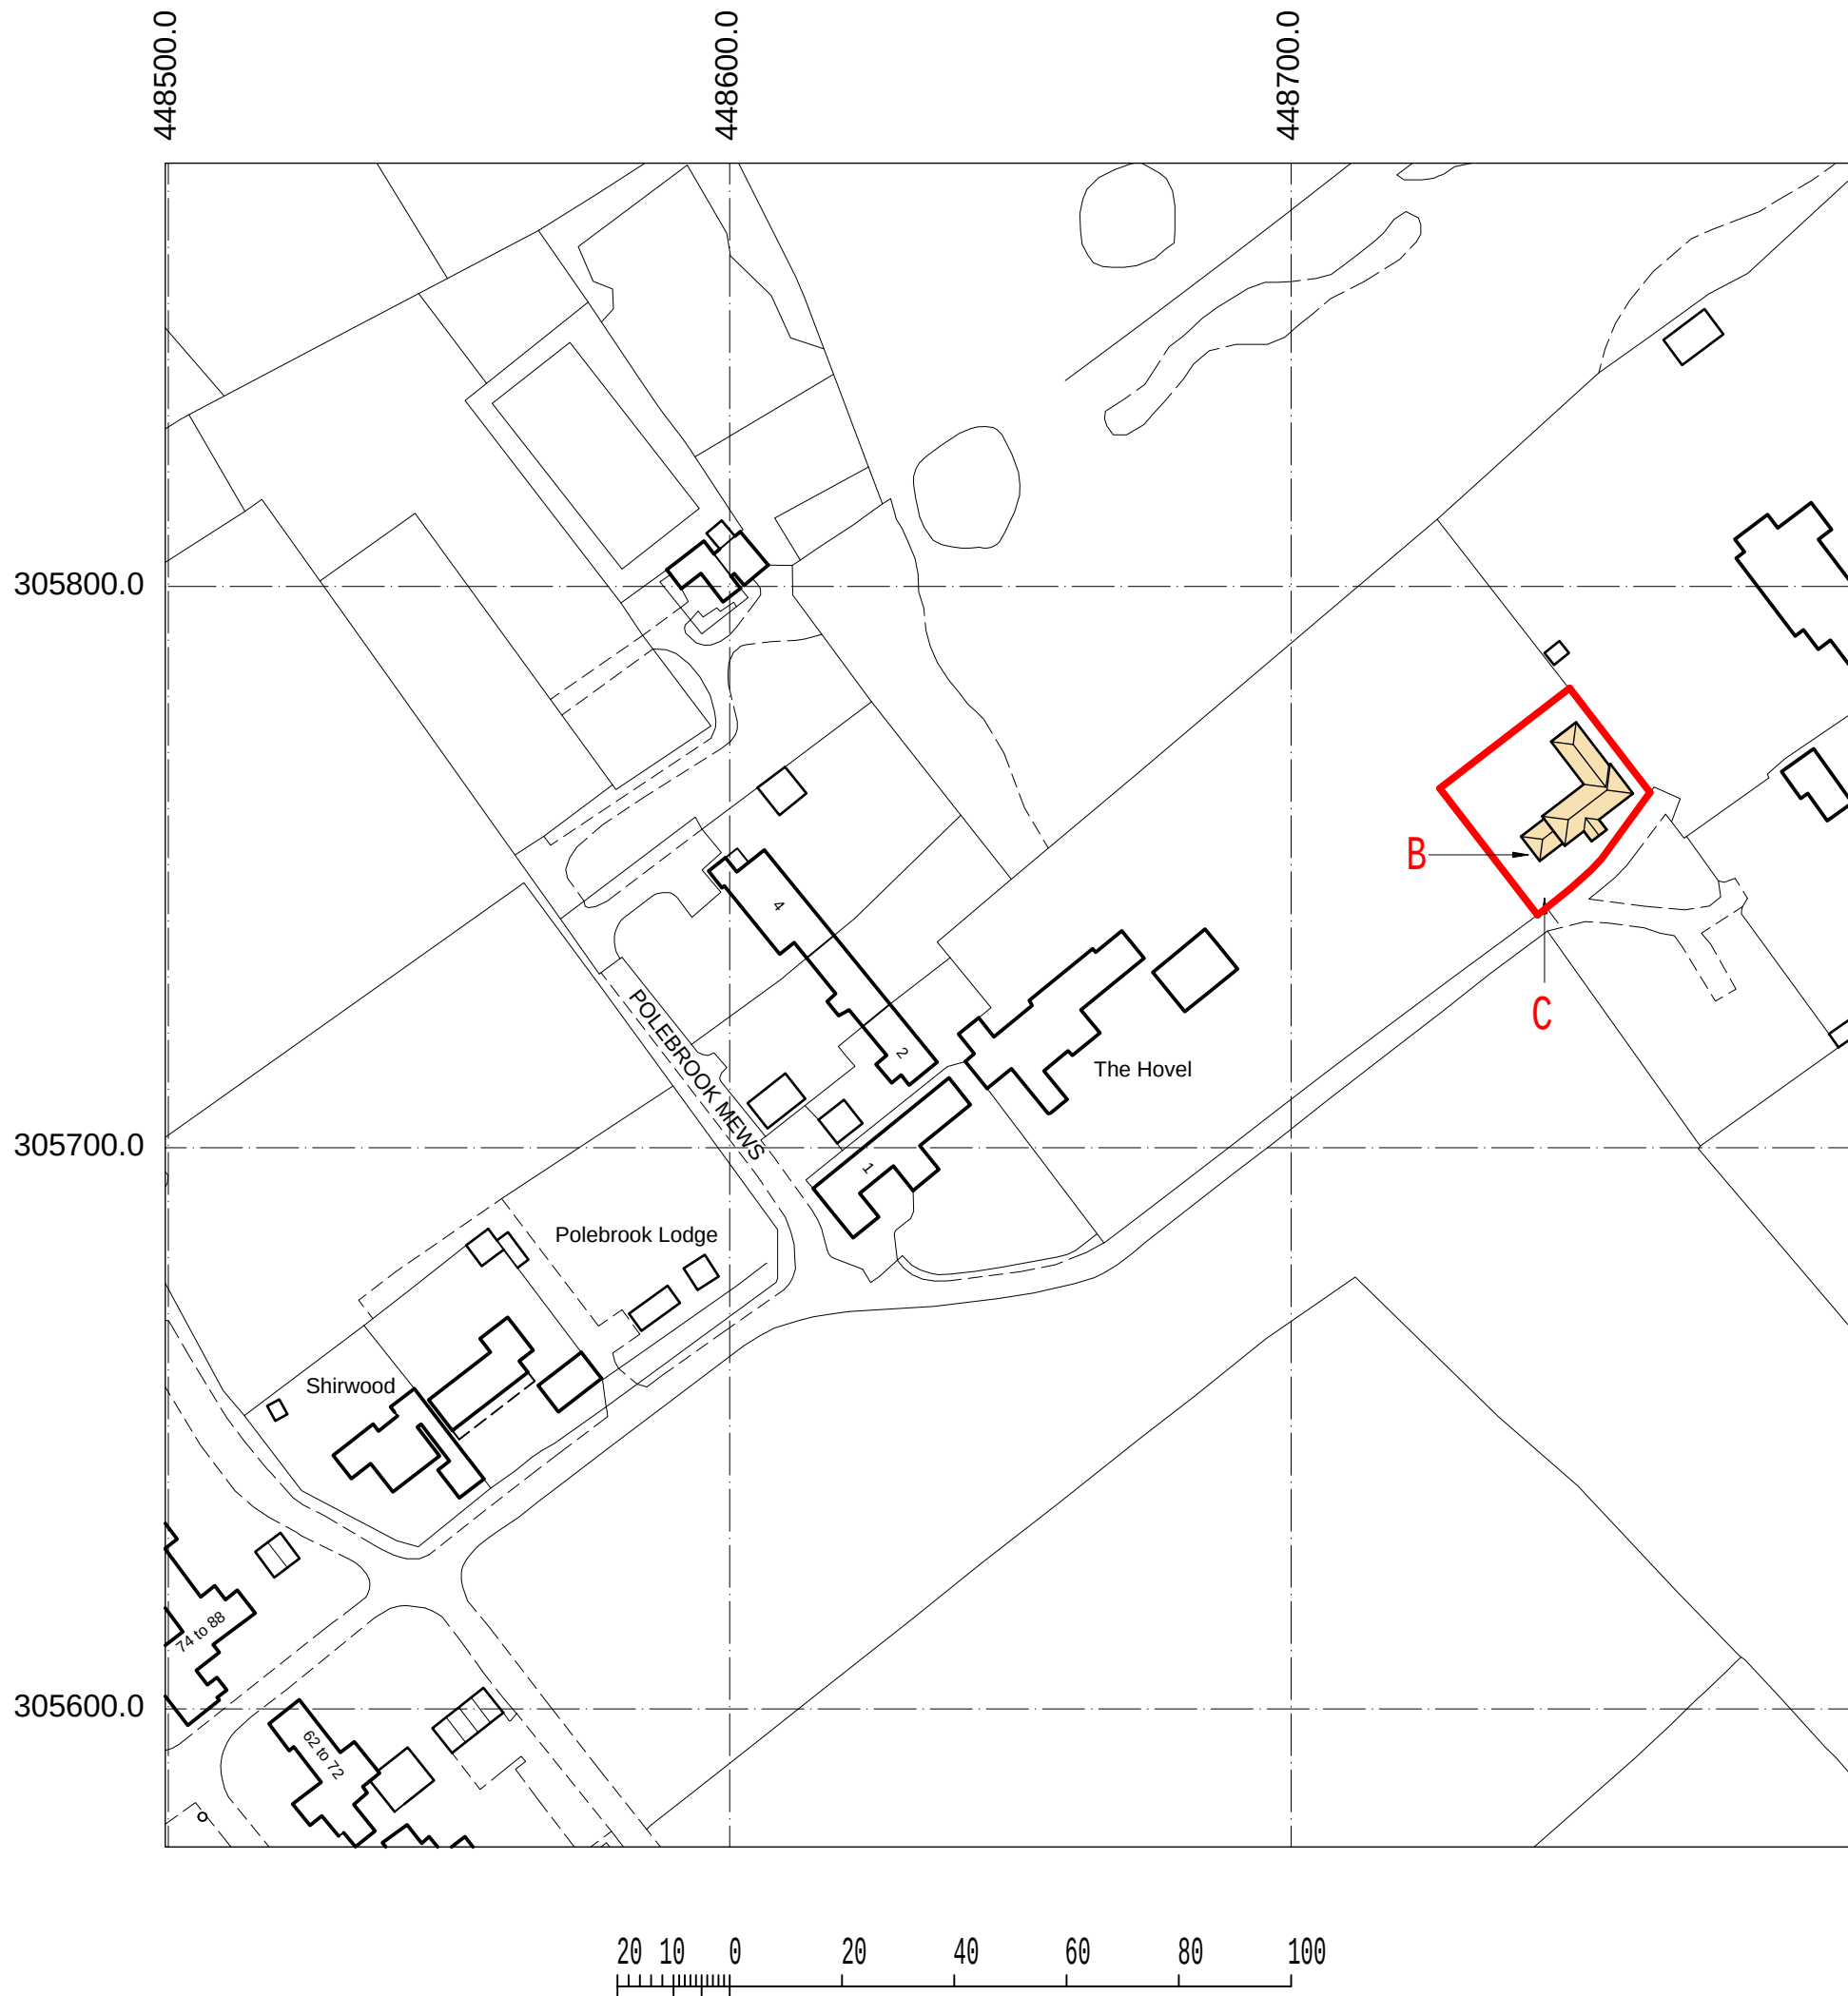

© Crown Copyright 2024 OS 100035409
Reproduction in whole or in part is prohibited without
the prior permission of Ordnance Survey

- B** - proposed waste storage bins
located within site boundary
- C** - proposed waste storage bins
positioned for collection by local authority

title
SITE PLAN - refuse
project
PROPOSED DWELLING
SPINNEY DRIVE
BOTCHESTON , LEICS

g
a
r
e

architectural

18 Highcross Street Market Harborough LE16 9AJ
01858 434294 07980 41112#astwoods18@sky.com

client	Mr & Mrs D Gagin		
scale	1:1250 @ A3	date	23.09.24
drg no.	24/027.13		