





PROPOSED FRONT ELEVATION

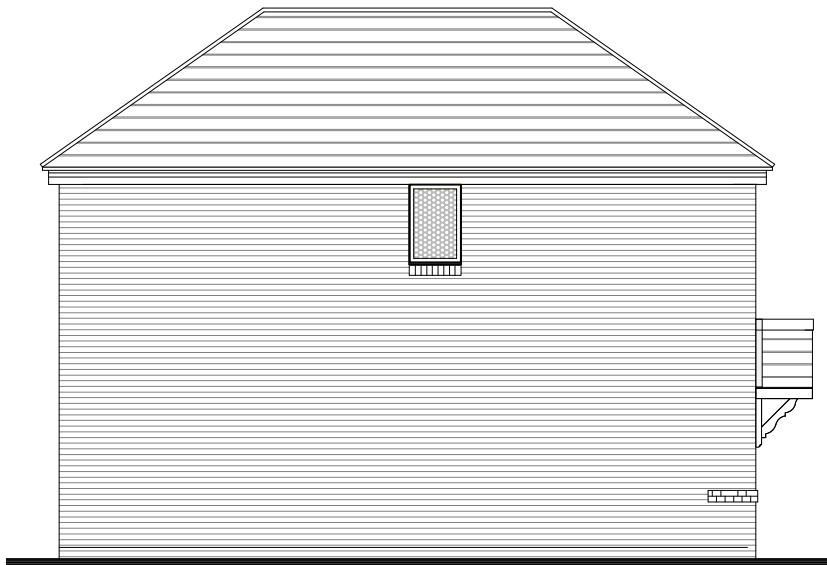


PROPOSED SIDE ELEVATION

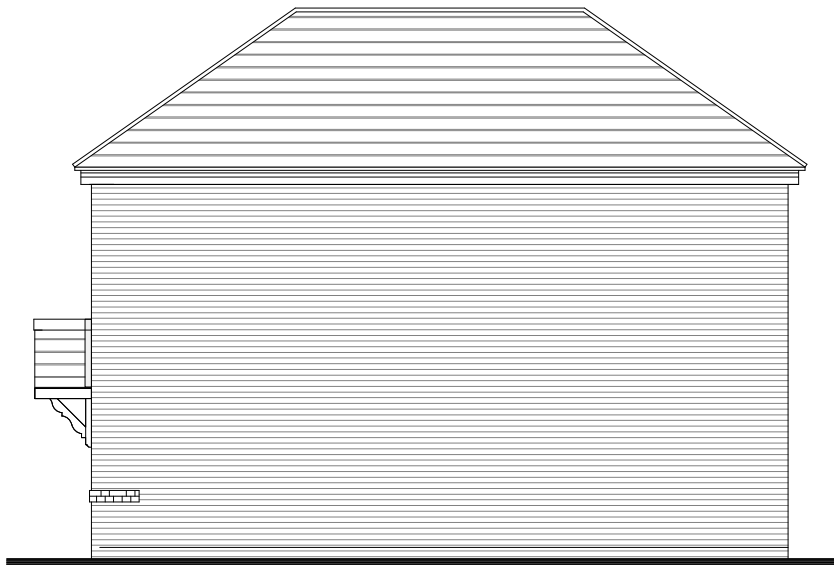


PROPOSED SIDE ELEVATION



PROPOSED REAR ELEVATION

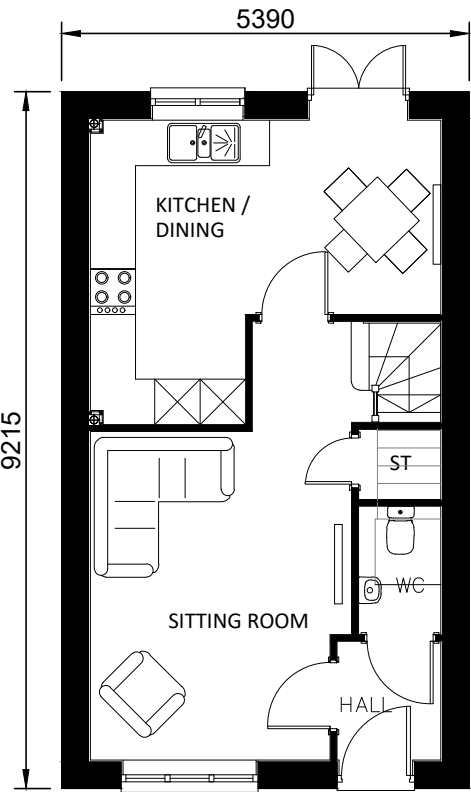

PROPOSED GROUND FLOOR PLAN

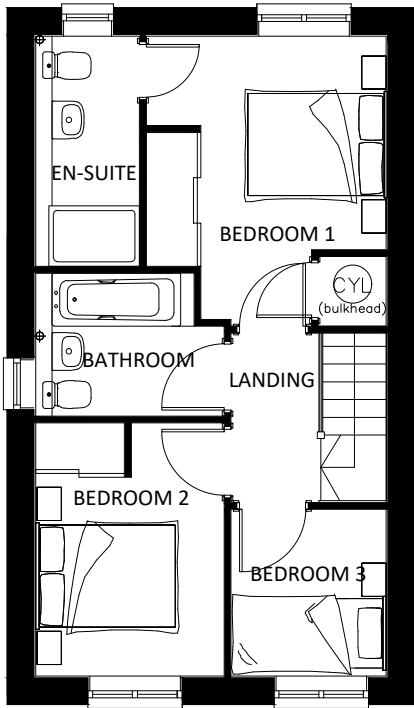

PROPOSED FIRST FLOOR PLAN



|                                       |              |
|---------------------------------------|--------------|
| project:                              |              |
| project:                              |              |
| Wood Lane, Higham on the Hill         |              |
| title:                                |              |
| Proposed Planning Drawings<br>KESTREL |              |
| scale: 1:100<br>@A3                   | drawn by: PT |
| date: JANUARY 2025                    | checked:     |
| drawing no:                           |              |
| OH-KES-01                             |              |
| sheet no:                             | revision:    |
| 1 OF 1                                |              |