

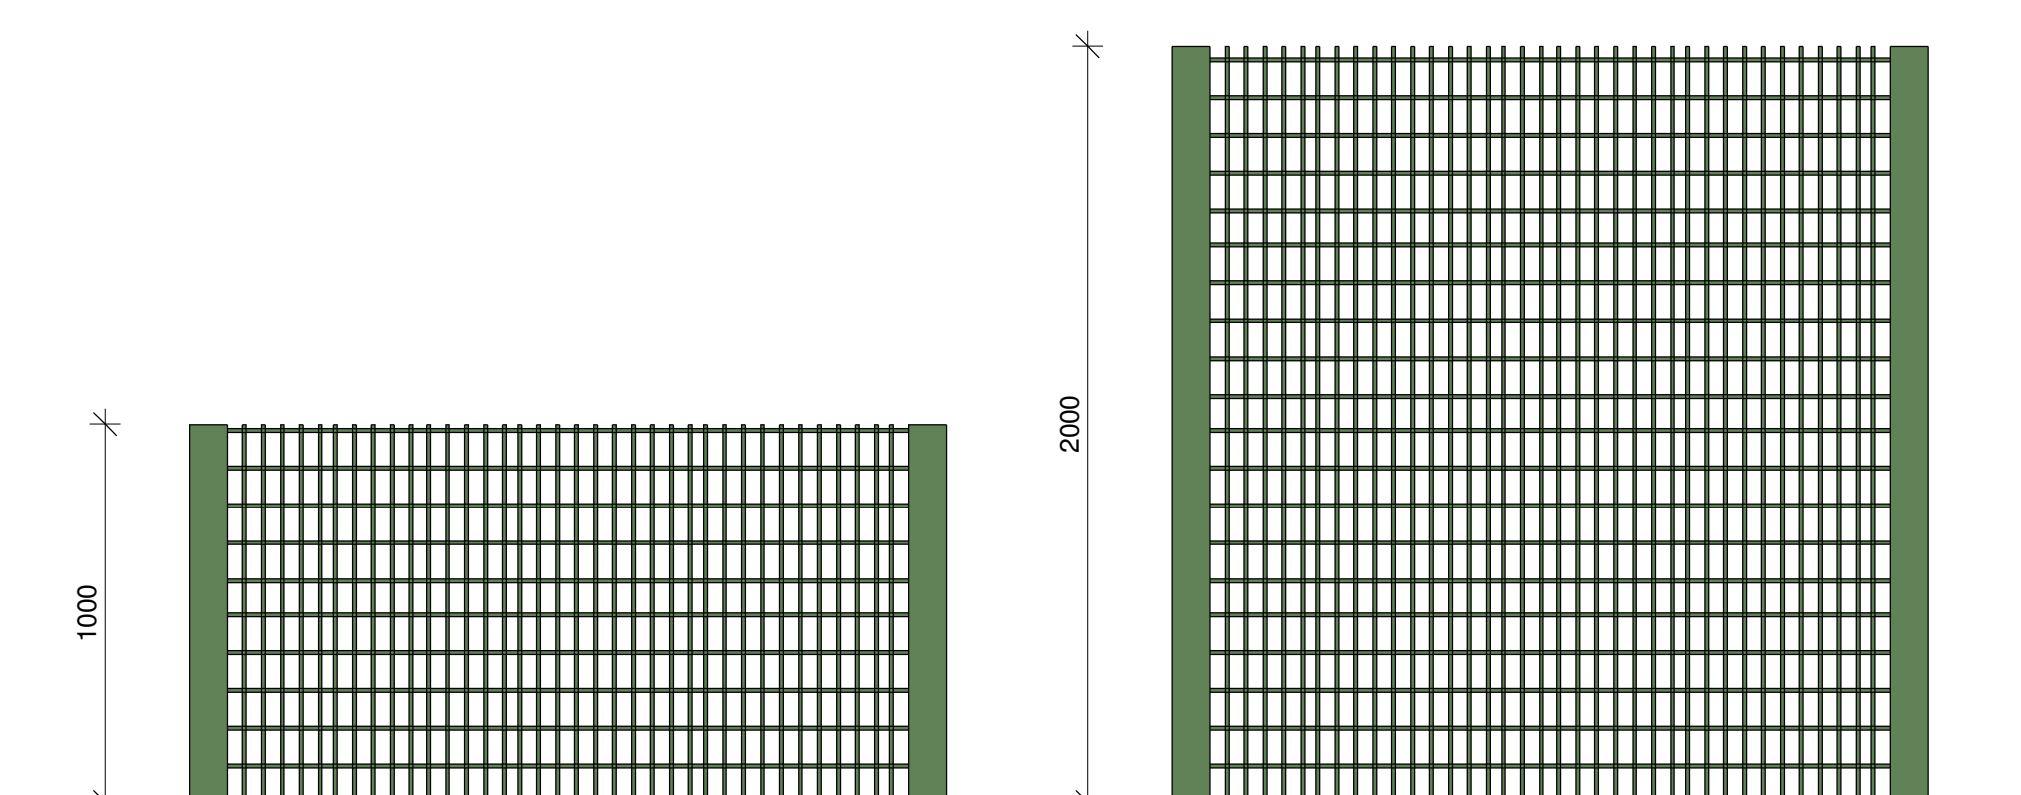


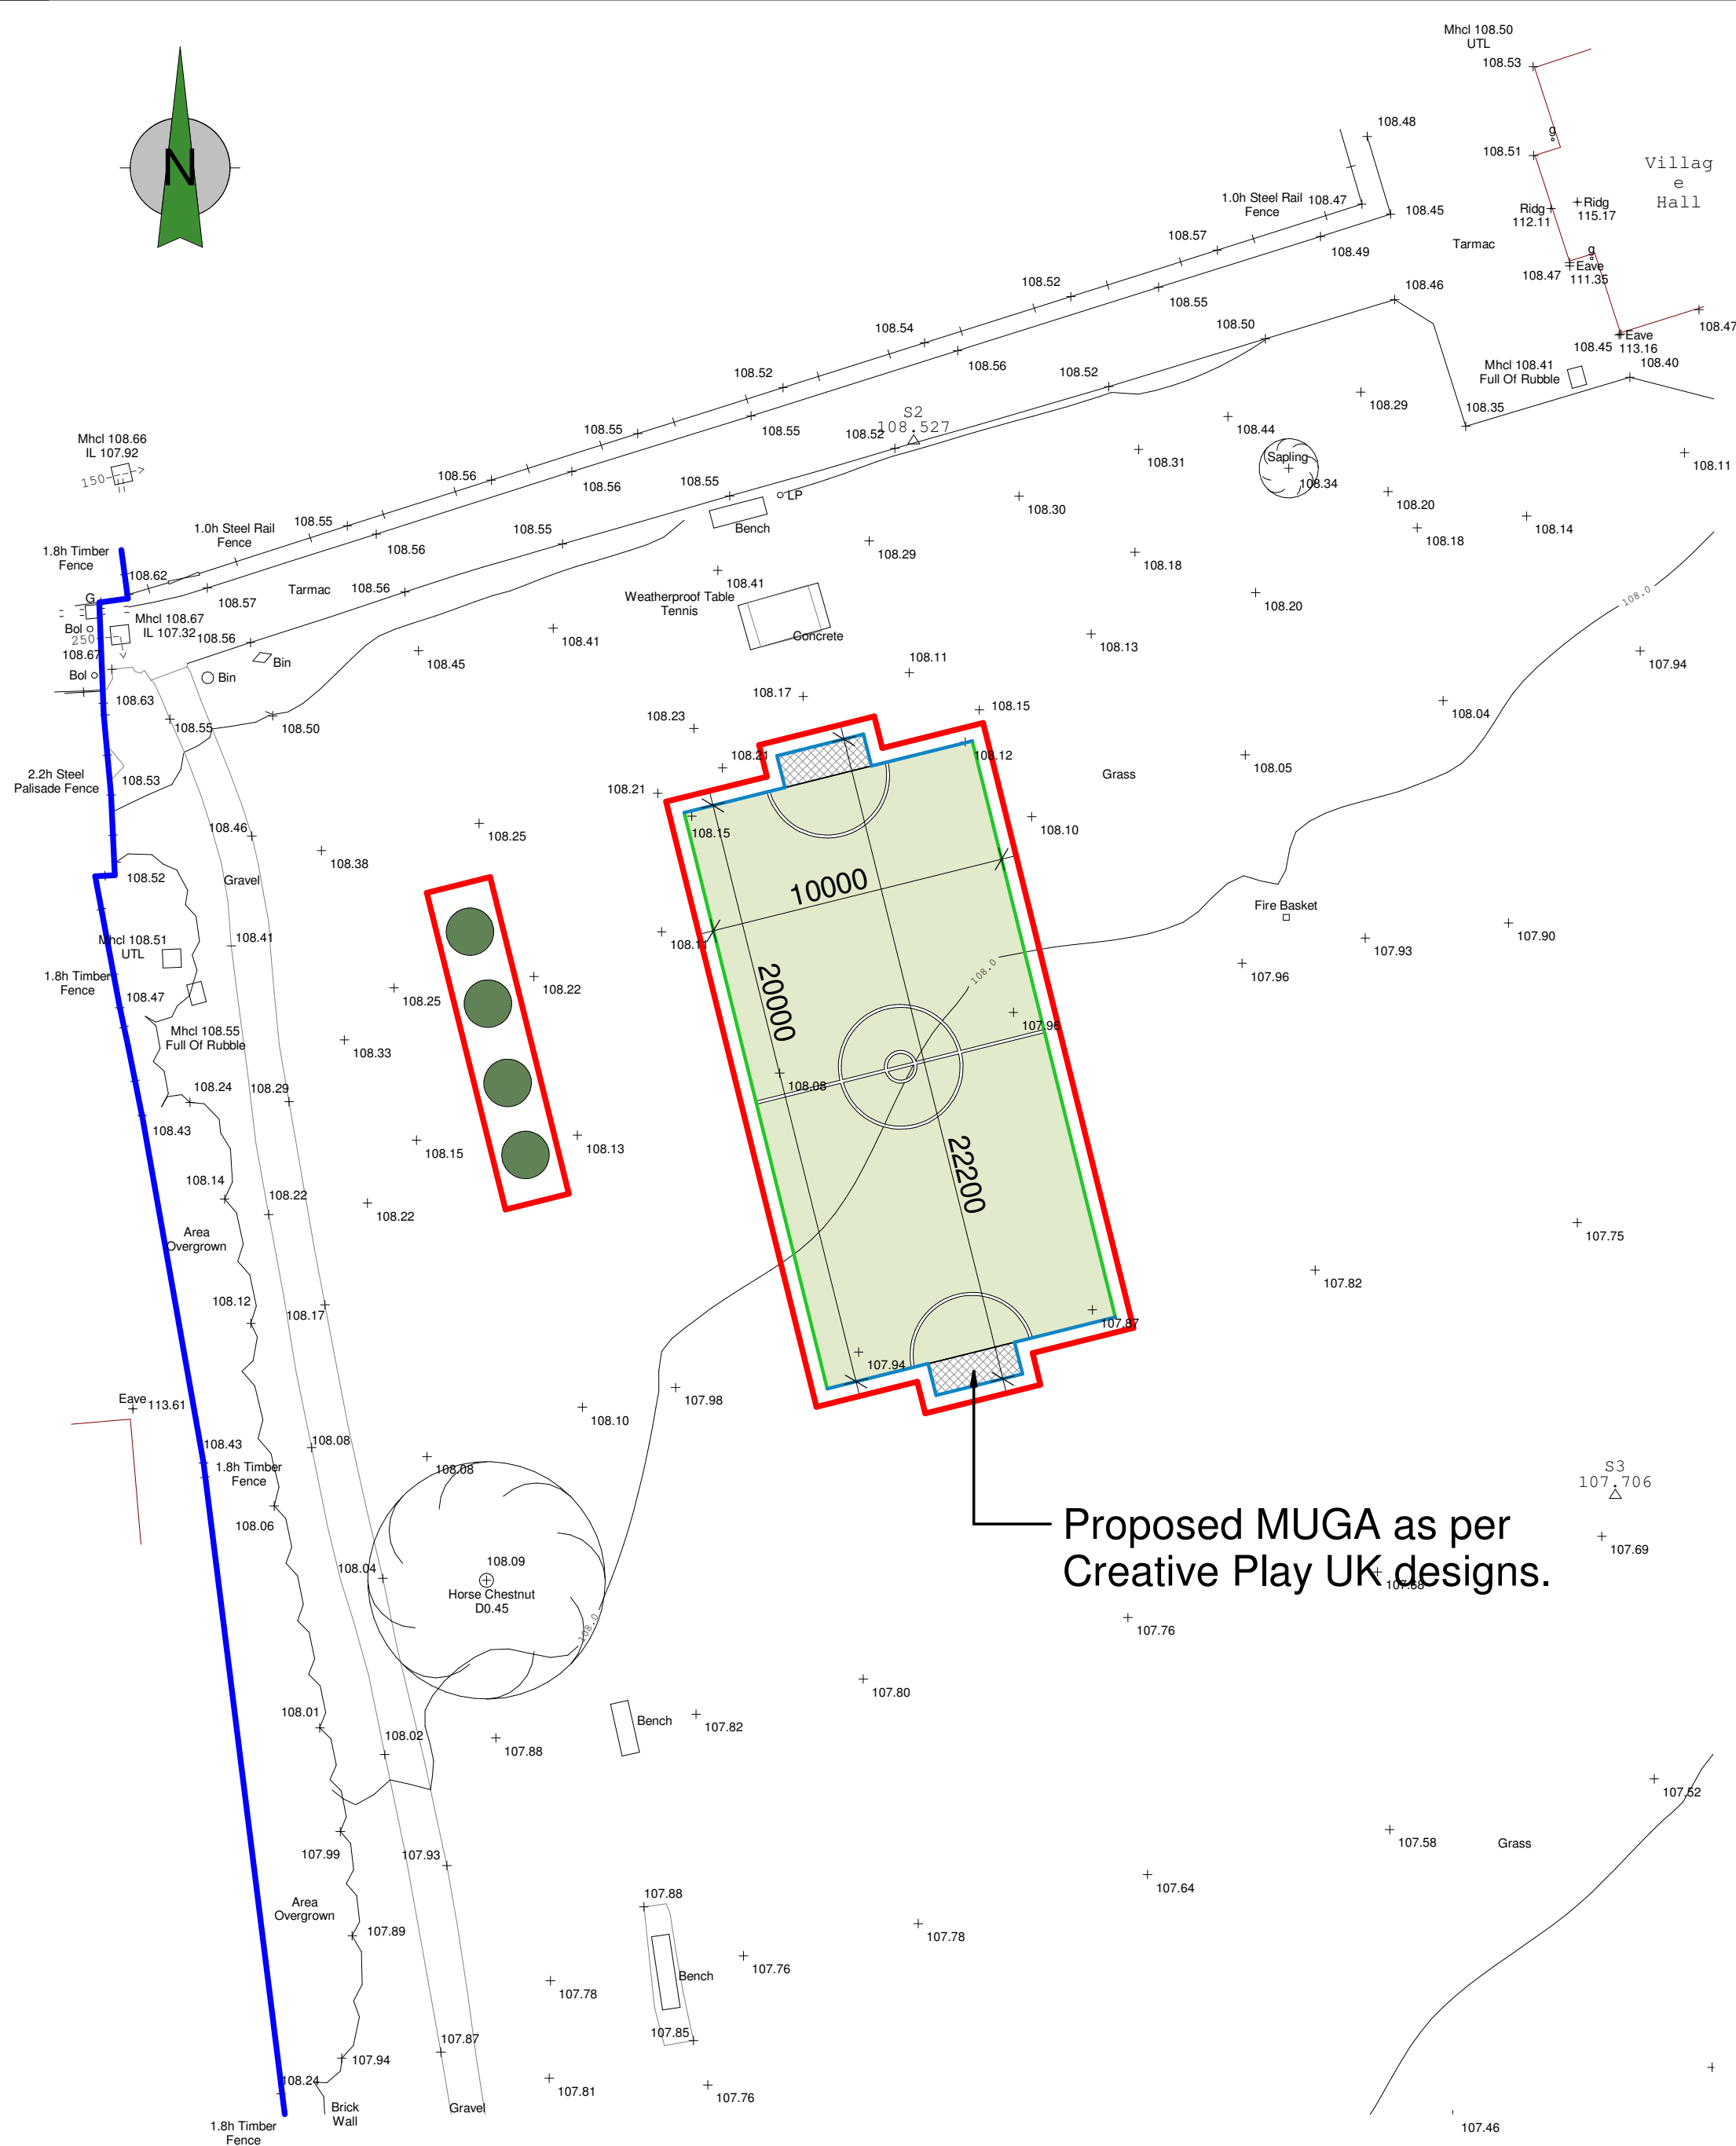


Typical Fence Elevations

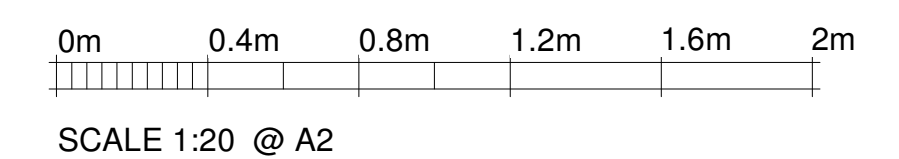

KEY

- 14mm Multi-Play Artificial Grass
- Goal Ends
- 1m High Green Mesh Fence
- 2m High Green Mesh Fence
- 4no. Proposed Trees

Proposed Site Plan 1:200

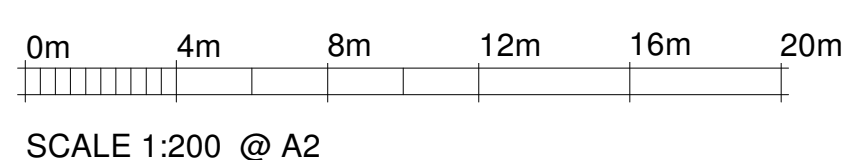

Client Stoke Golding Coucil			HAYWARD architects	
Project Title Proposed MUGA Hall Lane Stoke Golding				
Drawing Title As Proposed			19 Station Road Hinckley Leicestershire LE10 1AW	
Scale 1:200	Date July 2025	Sheet A2	Job No. 25/59	Drawing No. 01A
Author MO	Checked by JET		Status Planning	
THE COPYRIGHT OF THIS DRAWING IS VESTED IN HAYWARD ARCHITECTS LTD. REPRODUCTION IN ANY FORM EITHER IN WHOLE OR IN PART IS FORBIDDEN WITHOUT THE PRIOR WRITTEN PERMISSION OF THE COPYRIGHT HOLDER. DO NOT SCALE FROM DRAWING AND ONLY FIGURED DIMENSIONS ARE TO BE USED				