



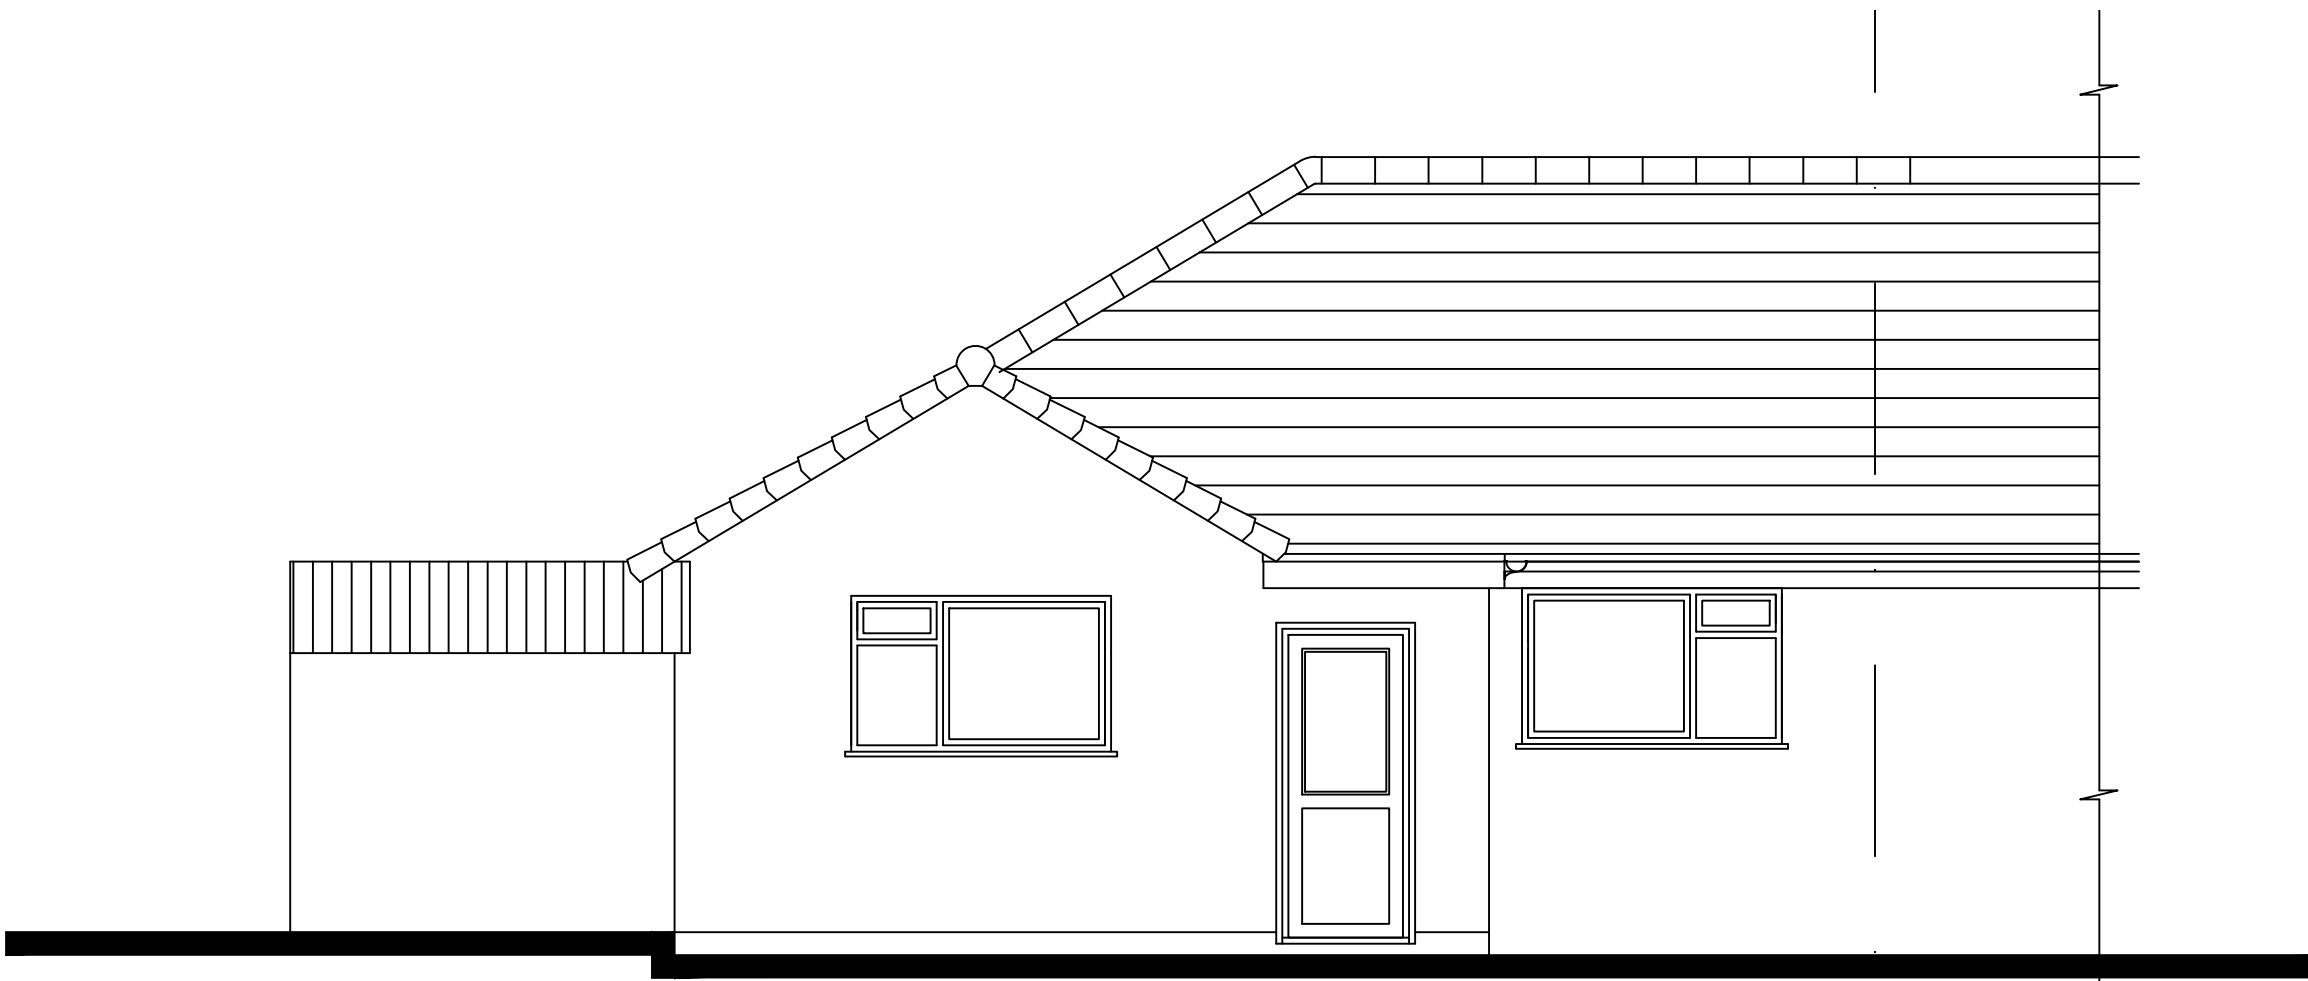

Existing Front Elevation

Scale 1:50

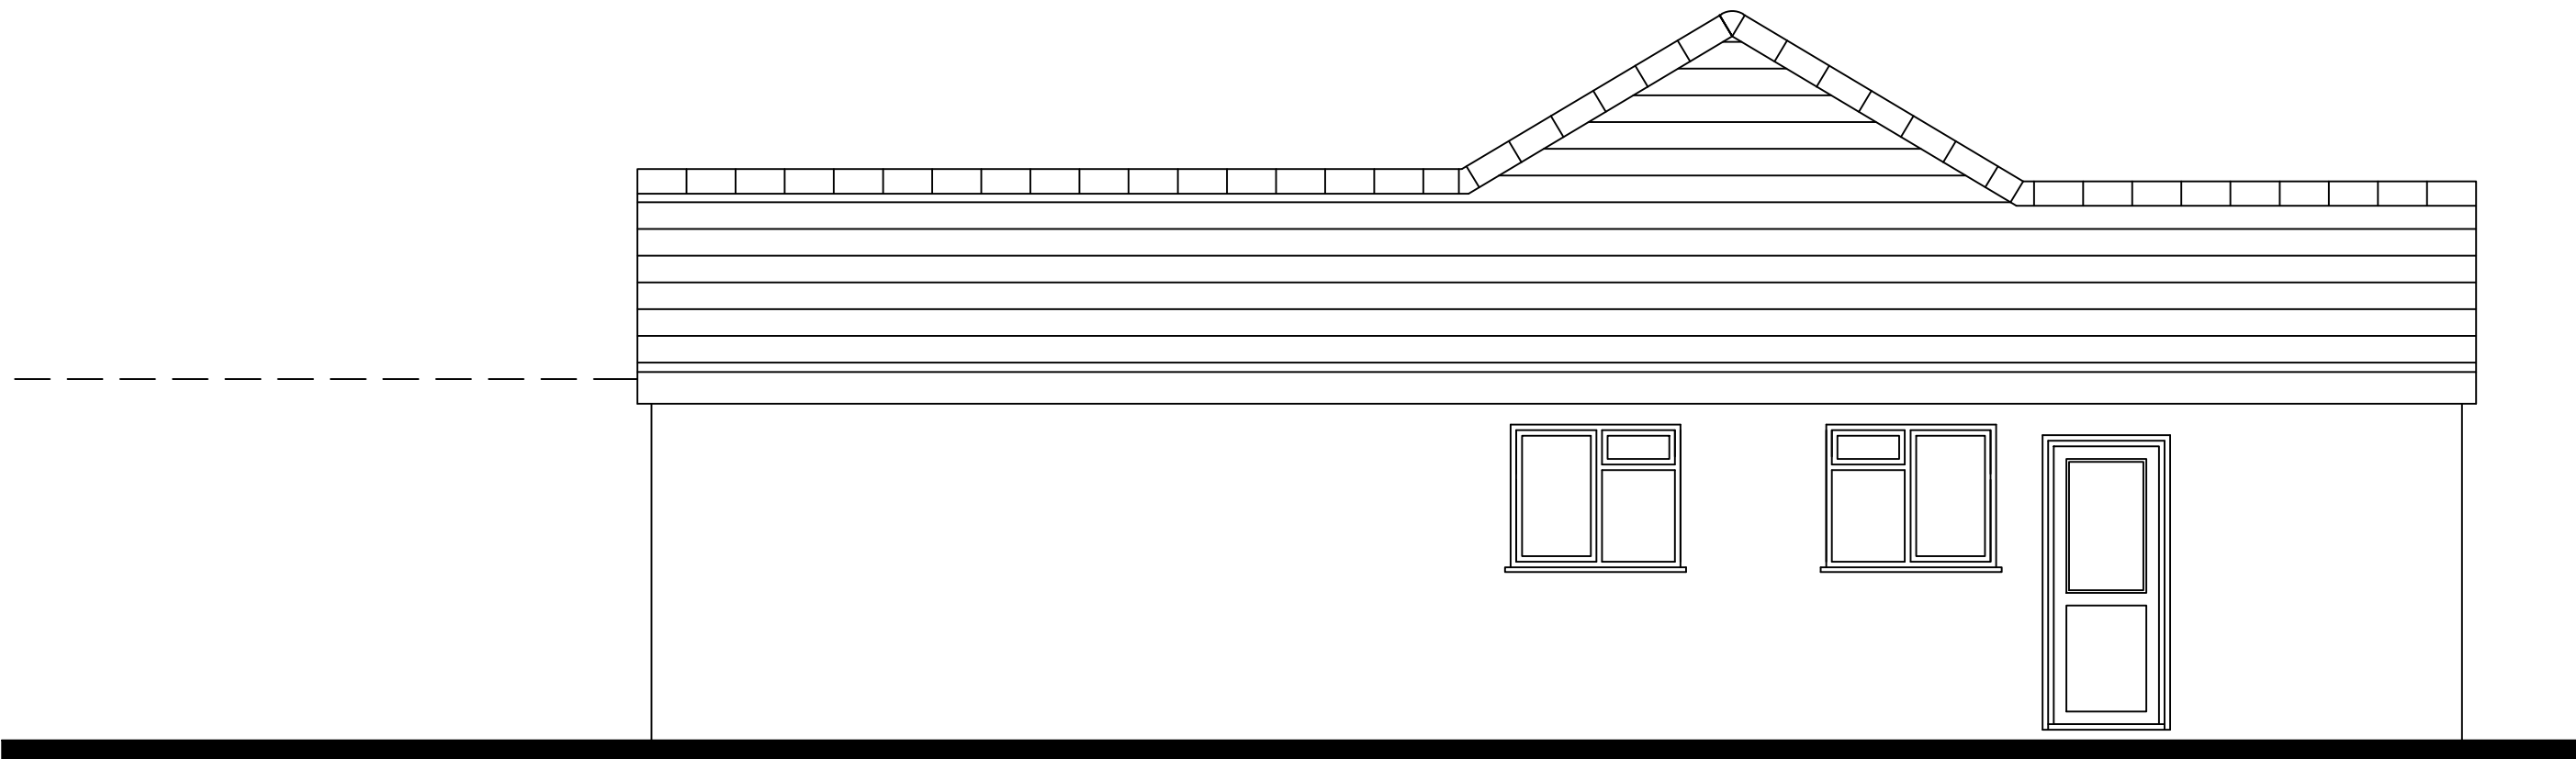



Existing Gable Elevation

Scale 1:50



Existing Rear Elevation

Scale 1:50

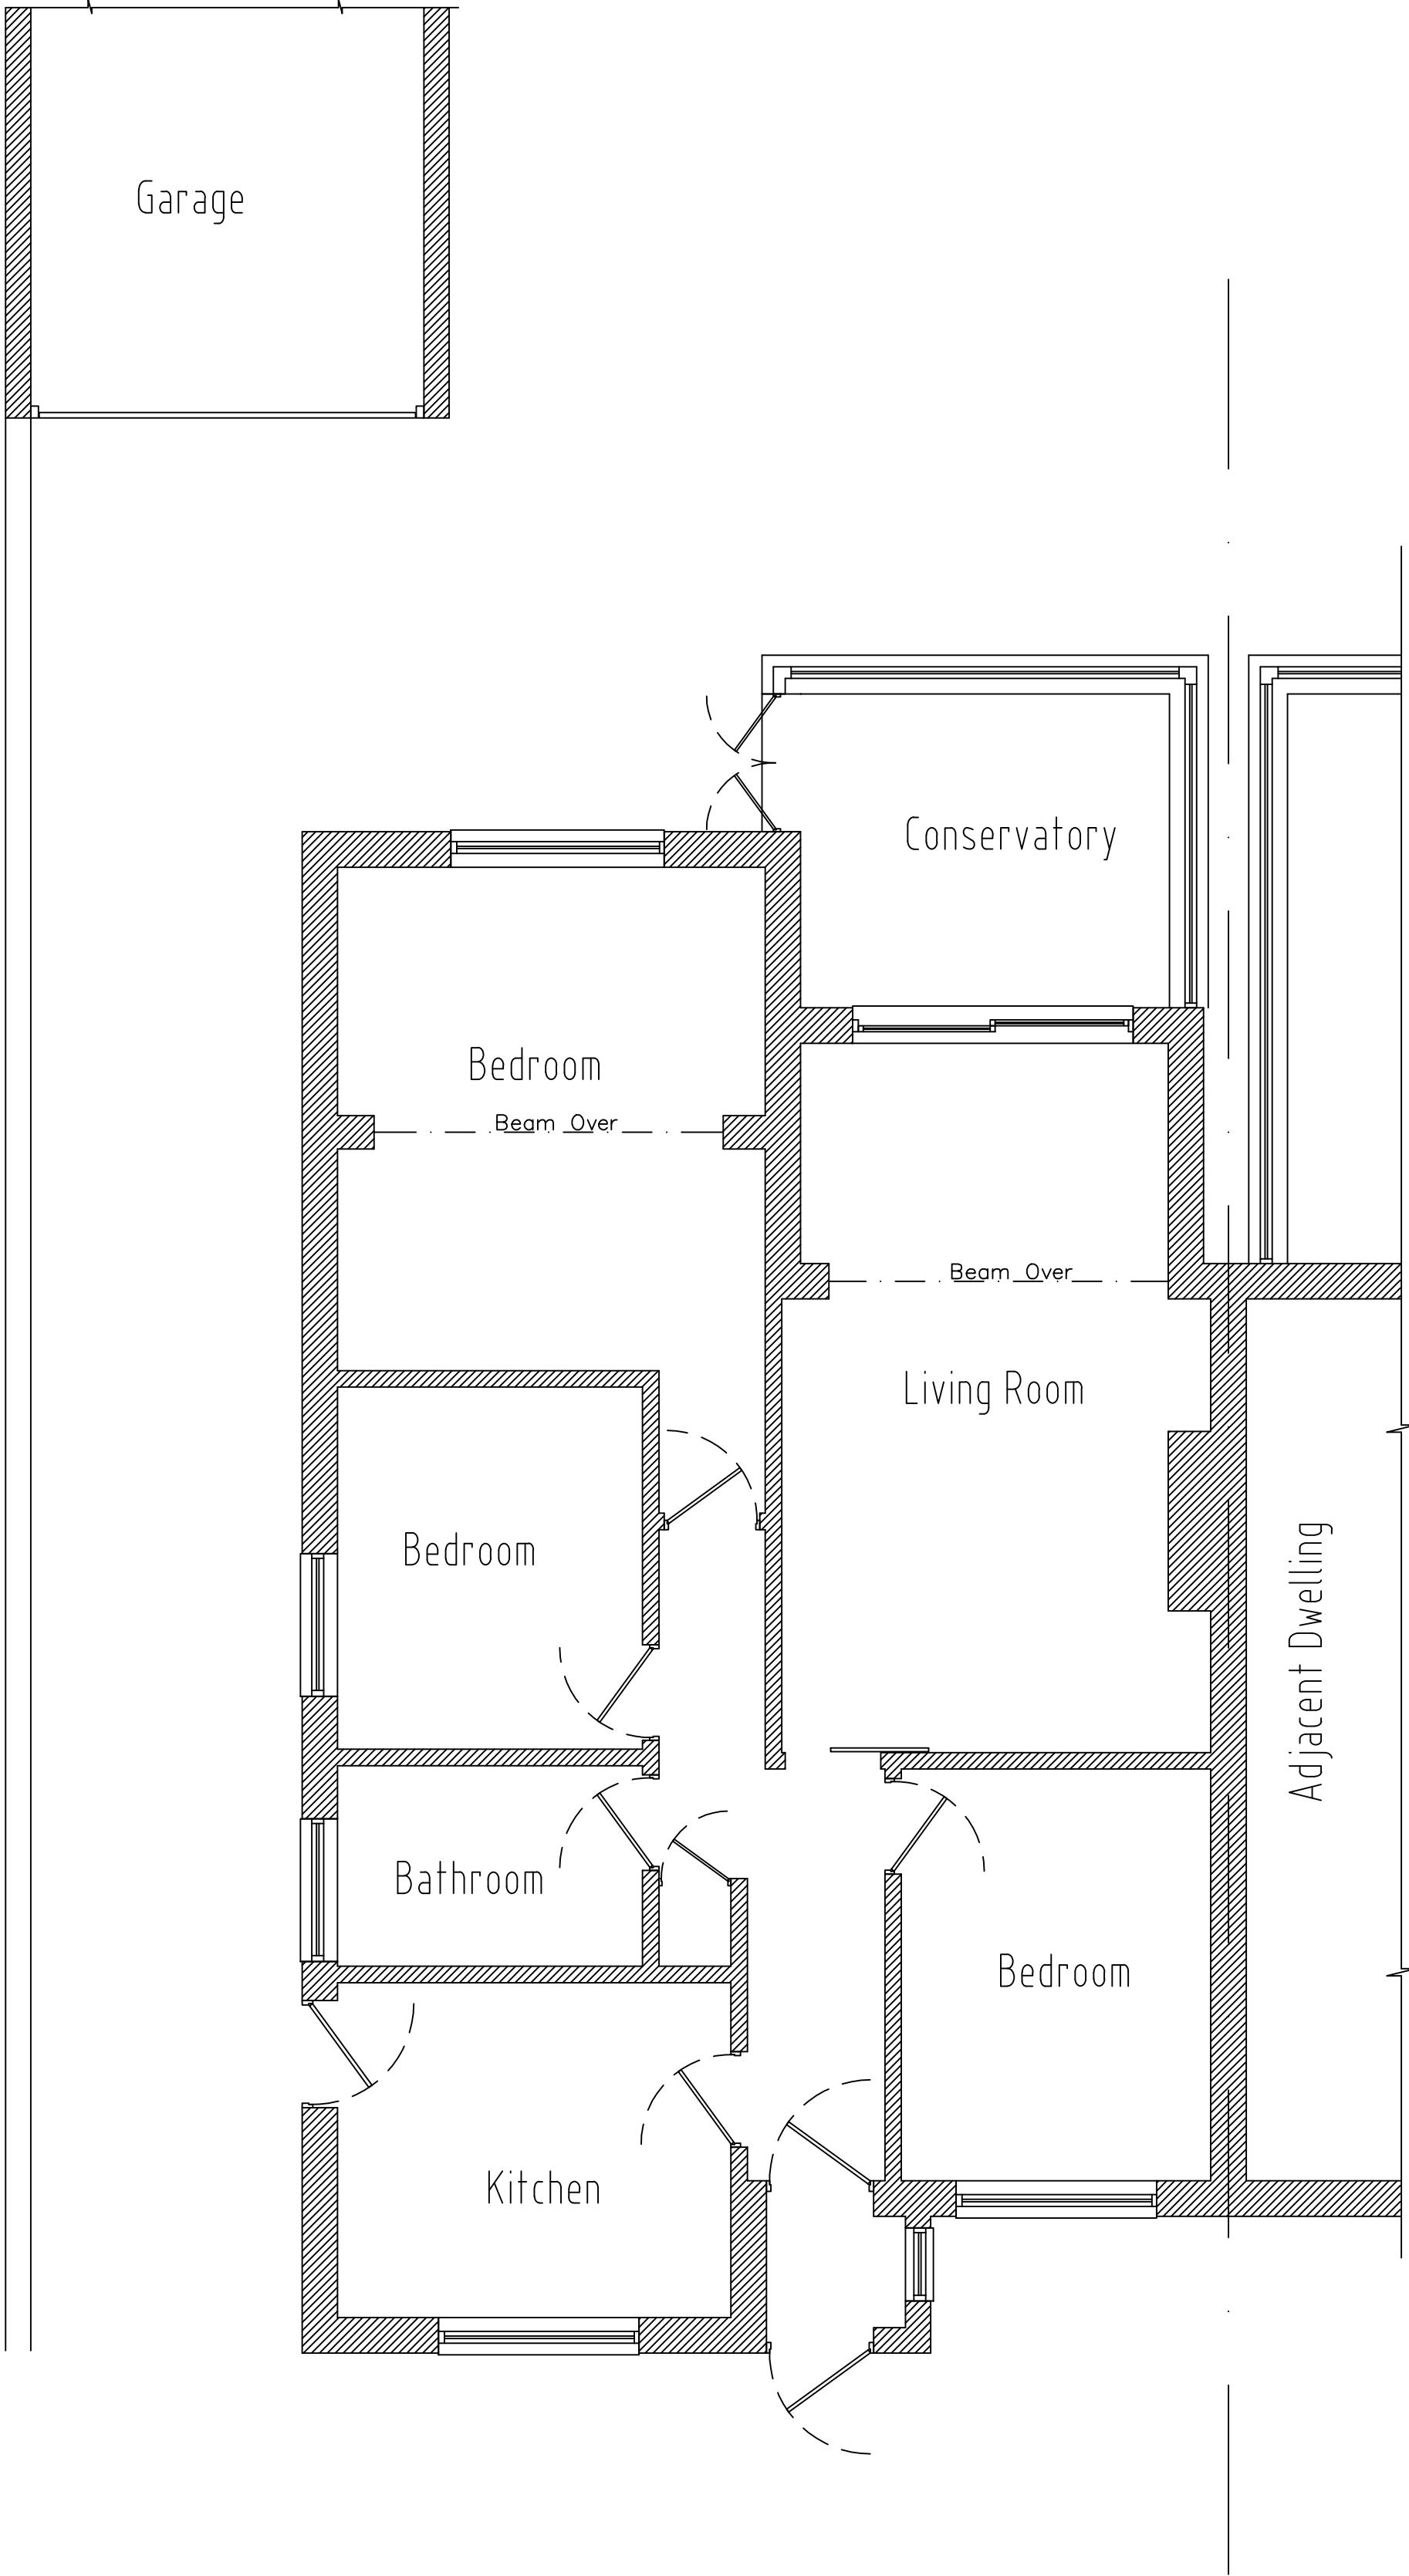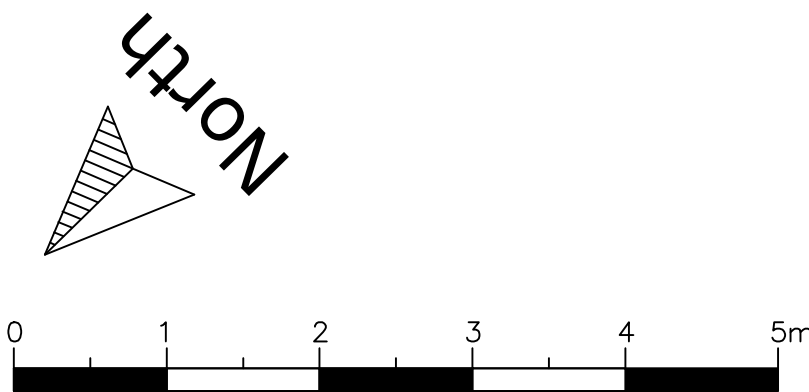

Existing Ground Floor Plan

Scale 1:50