




The scaling of this drawing cannot be assured

Revision		Date	Drn	Ckd
A	Updated to materials and site plans	29/11/23	SL	CW

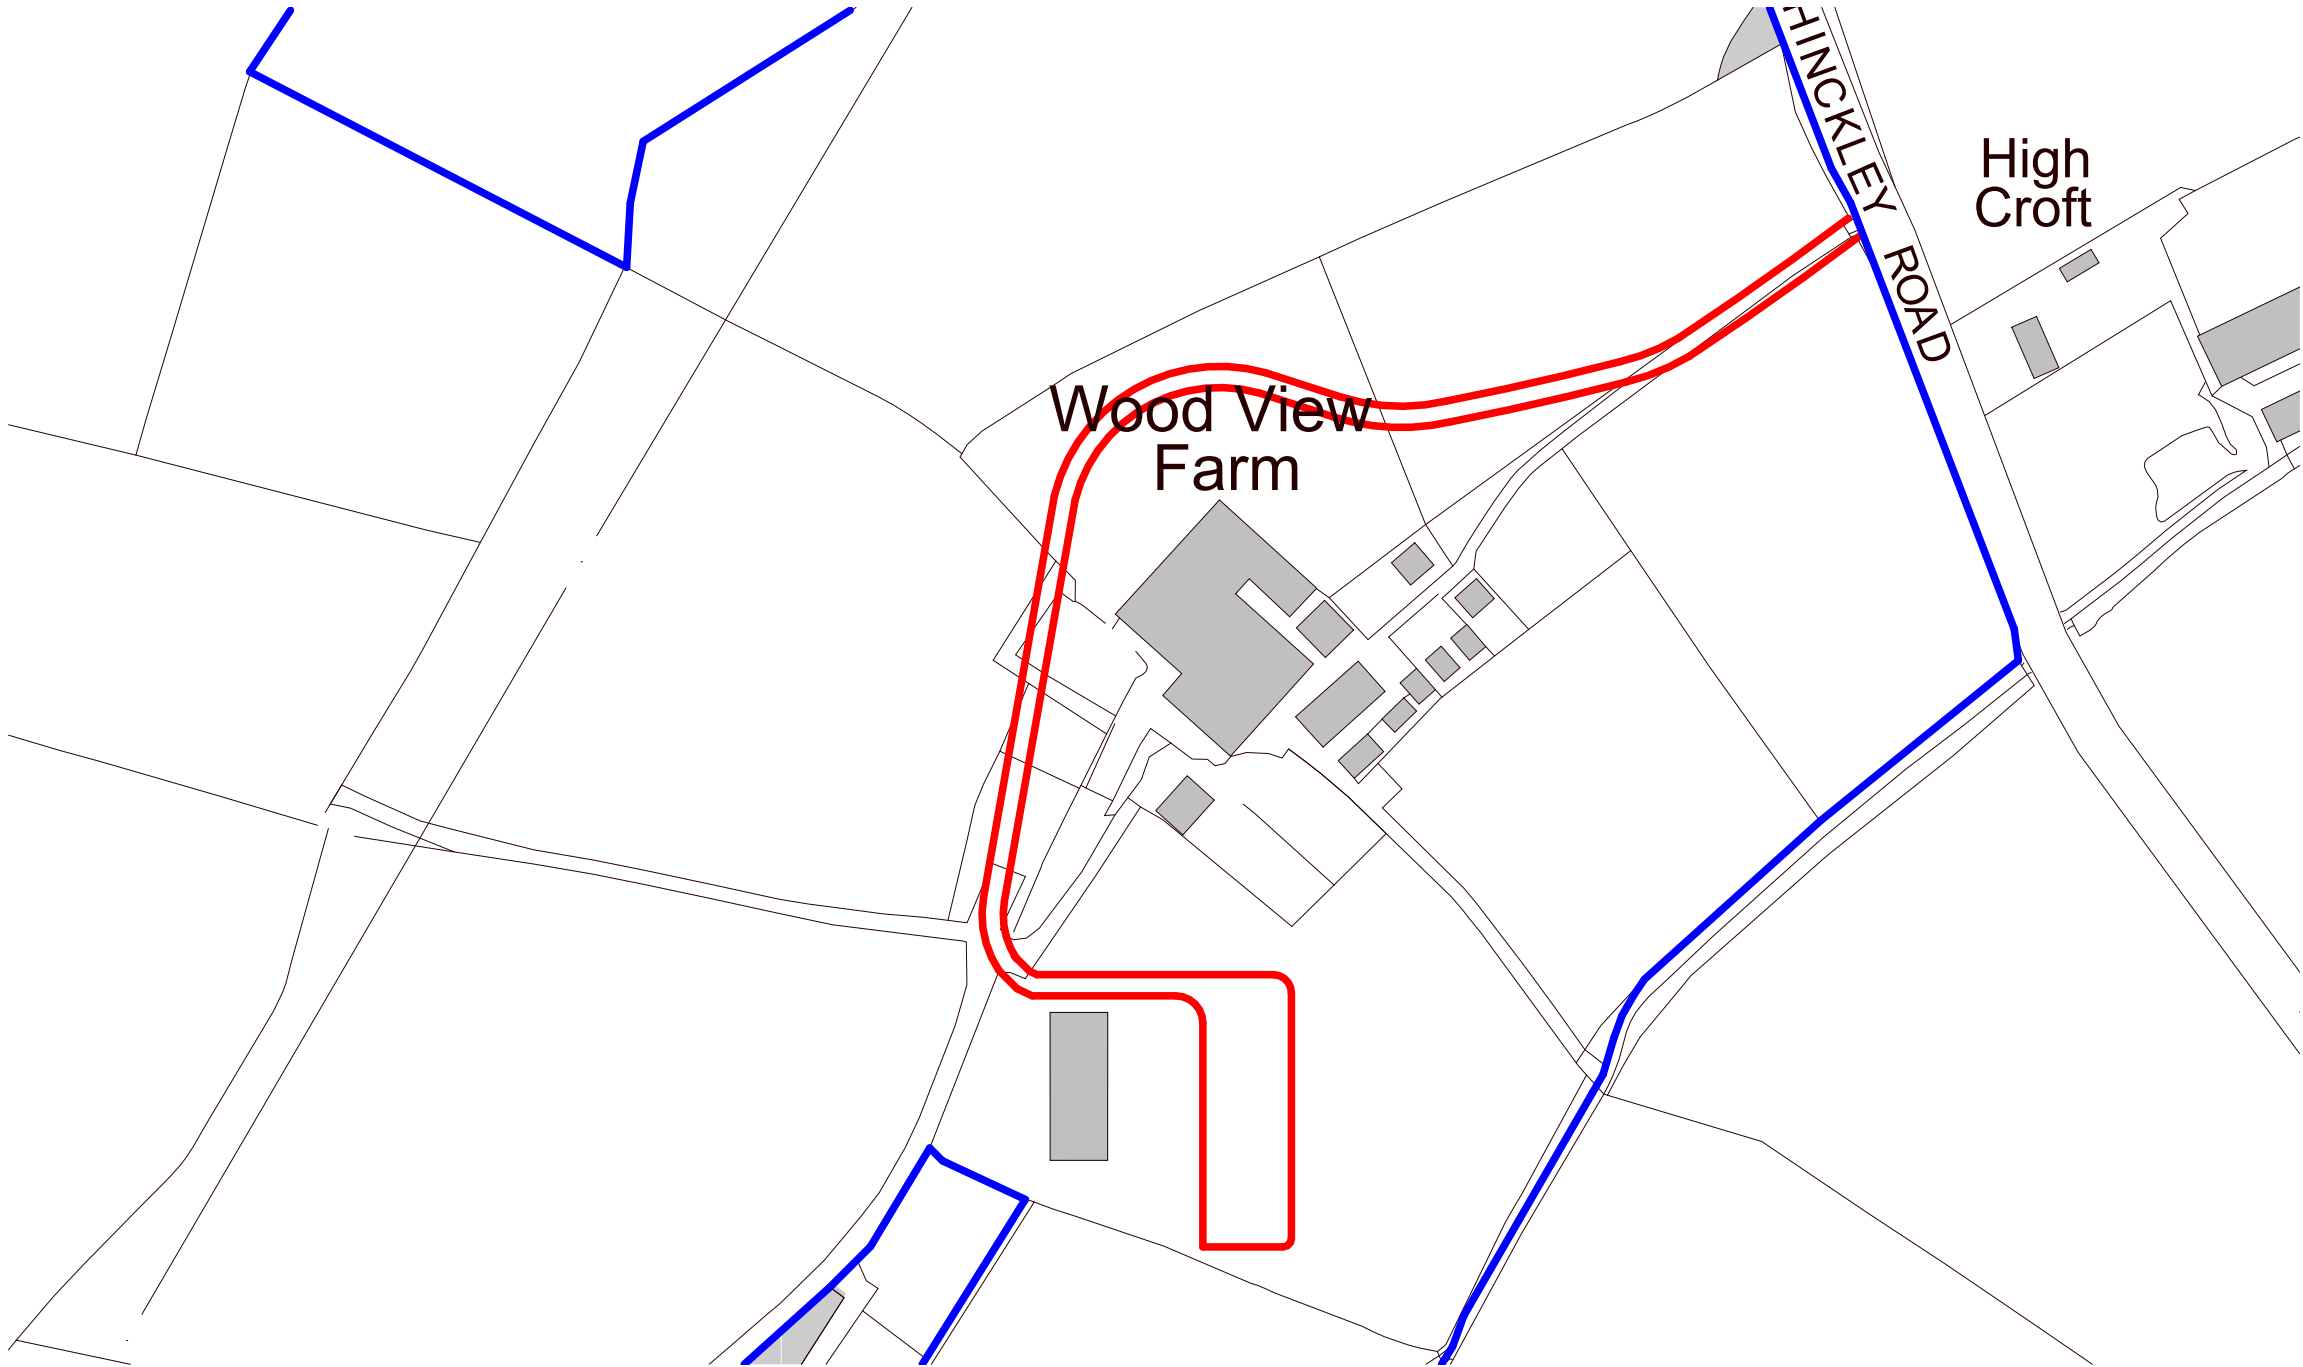

Site Location Plan
1 : 2500

Status	PLANNING		
Project Number	1465202.6		
Project	Woodview Farm, Stapleton		
Drawing Title	Site Location Plan		
Drawn by	CW	Dwg No	A-E10-001
Check by	TM	Scale	1 : 2500 @ A3
Revision	A	Date	01/11/23



VISUAL SCALE 1:2500 @ A3

