


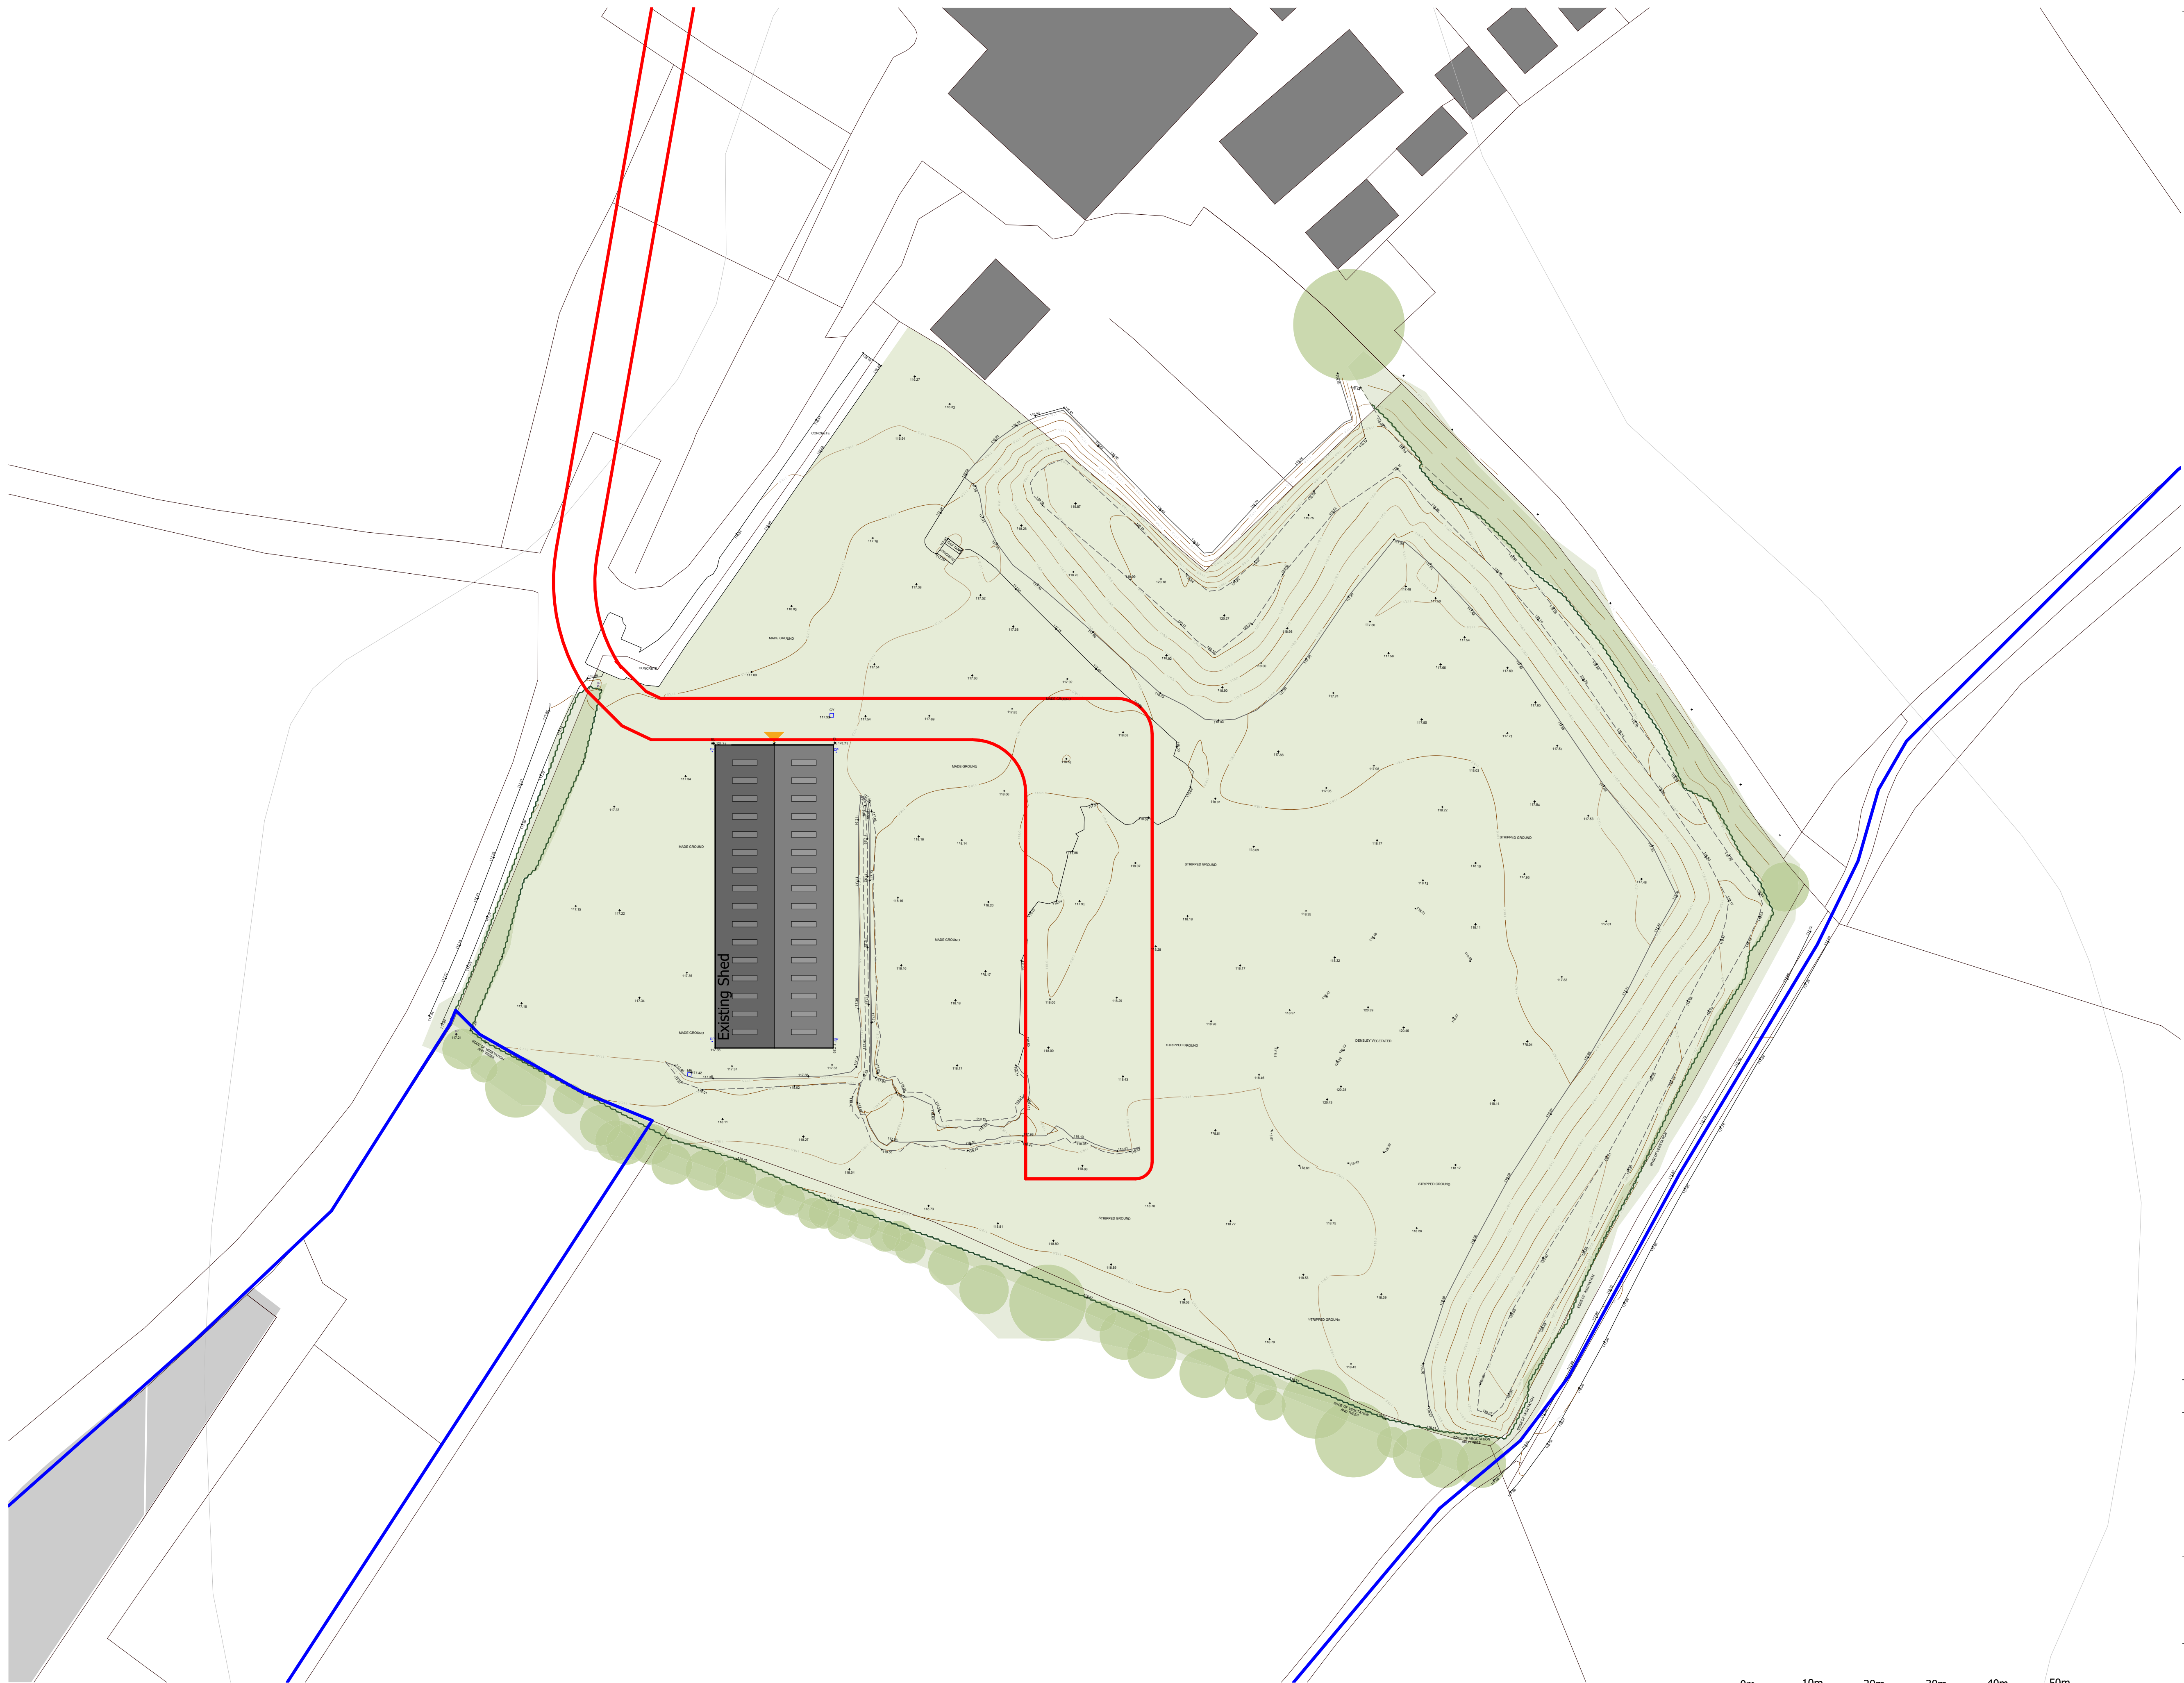

|                                               |                                     |          |         |
|-----------------------------------------------|-------------------------------------|----------|---------|
| The scaling of this drawing cannot be assured |                                     |          |         |
| Revision                                      |                                     | Date     | Drn Ckd |
| A                                             | Updated to materials and site plans | 29/11/23 | SL CW   |



**General Notes:**

1. Drawings produced for Planning Stage design only.
2. All works to be undertaken in accordance with structural engineers advice, and any other specialist input require.
3. Responsibility is not accepted for errors made by others in scaling from this drawing. All information should be taken from figured dimensions only.
4. All dimensions are to be confirmed on site by the contractor before commencement of works. All dimensions taken from existing structure are to be verified by the contractor prior to work commencing. Any deviations found are to be reported to the design team.
5. This drawing is subject to Statutory Approvals (Building Regulations and Local Fire Authority).
6. Materials and workmanship are to comply with current regulations, British and EN Standards and Codes of Practice. If standards referred to are superseded / upgraded ensure compliance with current

|                |                          |        |                   |
|----------------|--------------------------|--------|-------------------|
| Status         | PLANNING                 |        |                   |
| Project Number | 1465202.6                |        |                   |
| Project        | Woodview Farm, Stapleton |        |                   |
| Drawing Title  | Existing Site Plan       |        |                   |
| Drawn by       | CW                       | Dwg No | A-E10-002         |
| Check by       | TM                       | Scale  | As indicated @ A1 |
| Revision       | A                        | Date   | 01/11/23          |

Site Plan - Existing  
1 : 500

The copyright of this drawing belongs to Marrons Planning and should not be copied or reproduced without written consent.

