



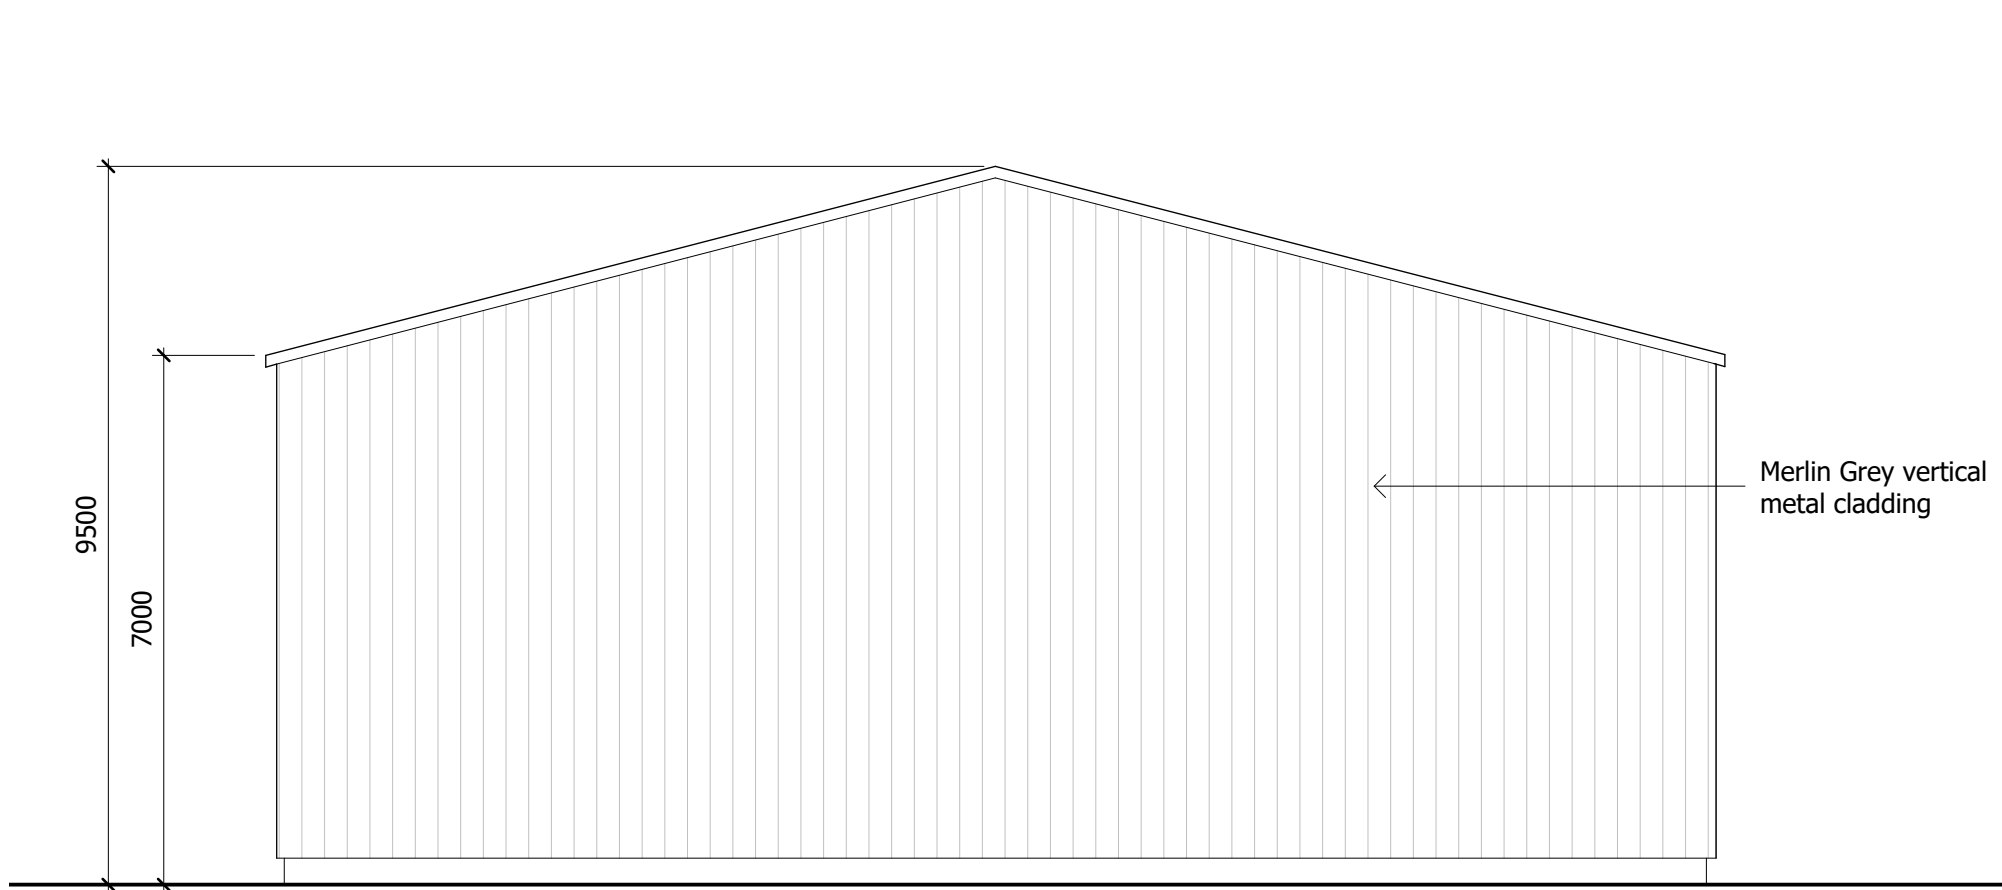


Proposed Building North Elevation
1 : 100

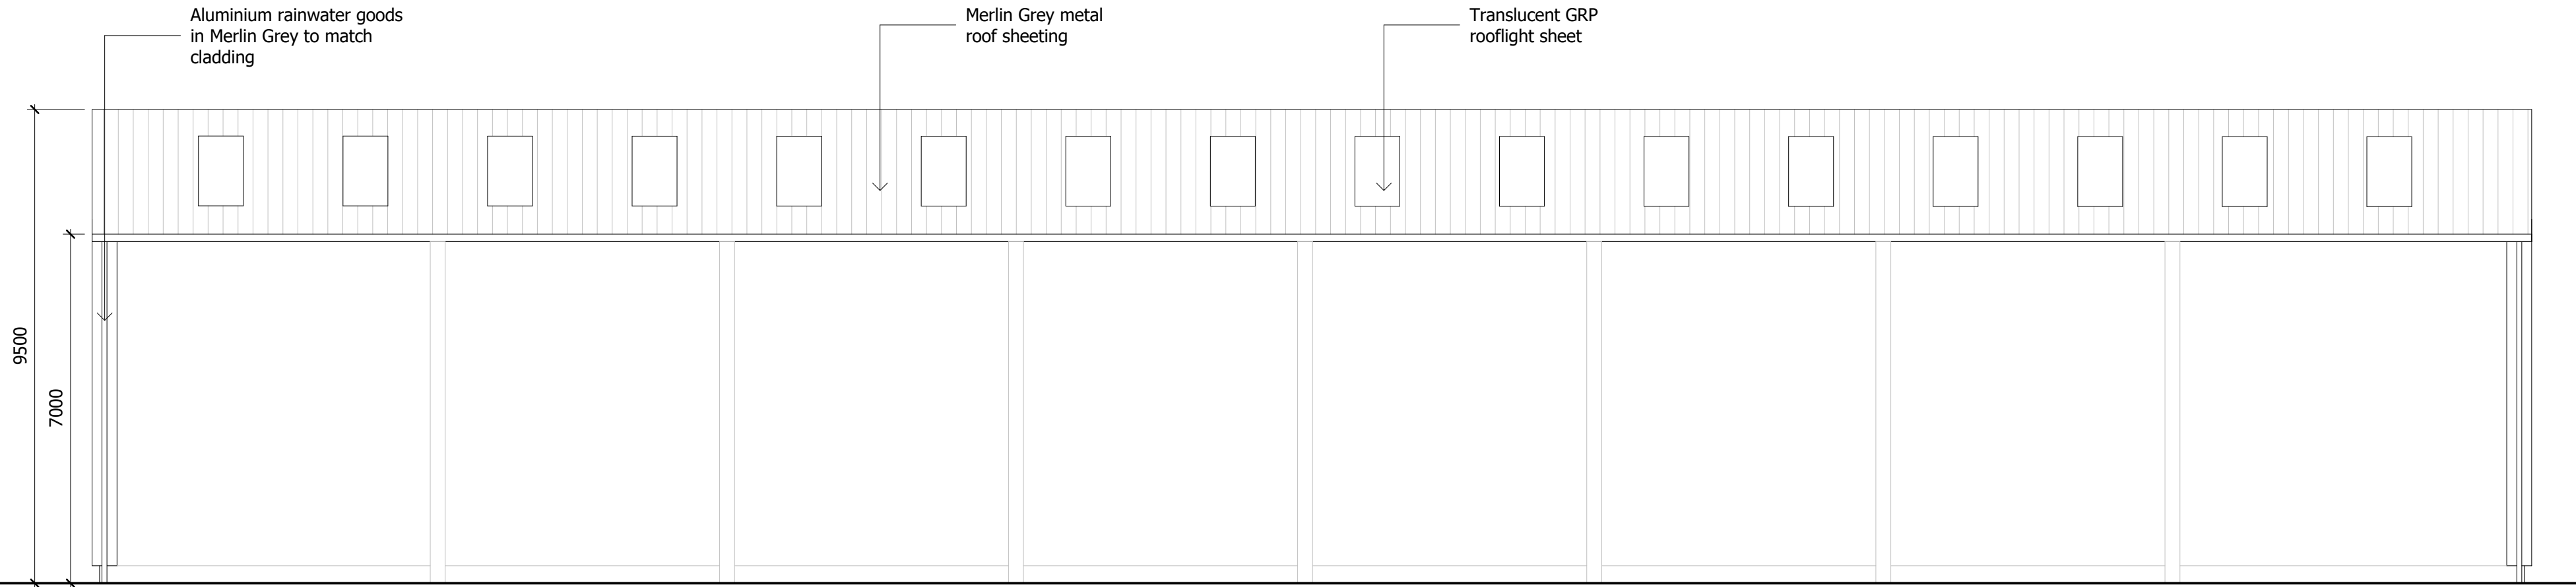


Proposed Building East Elevation
1 : 100



Proposed Building South Elevation
1 : 100

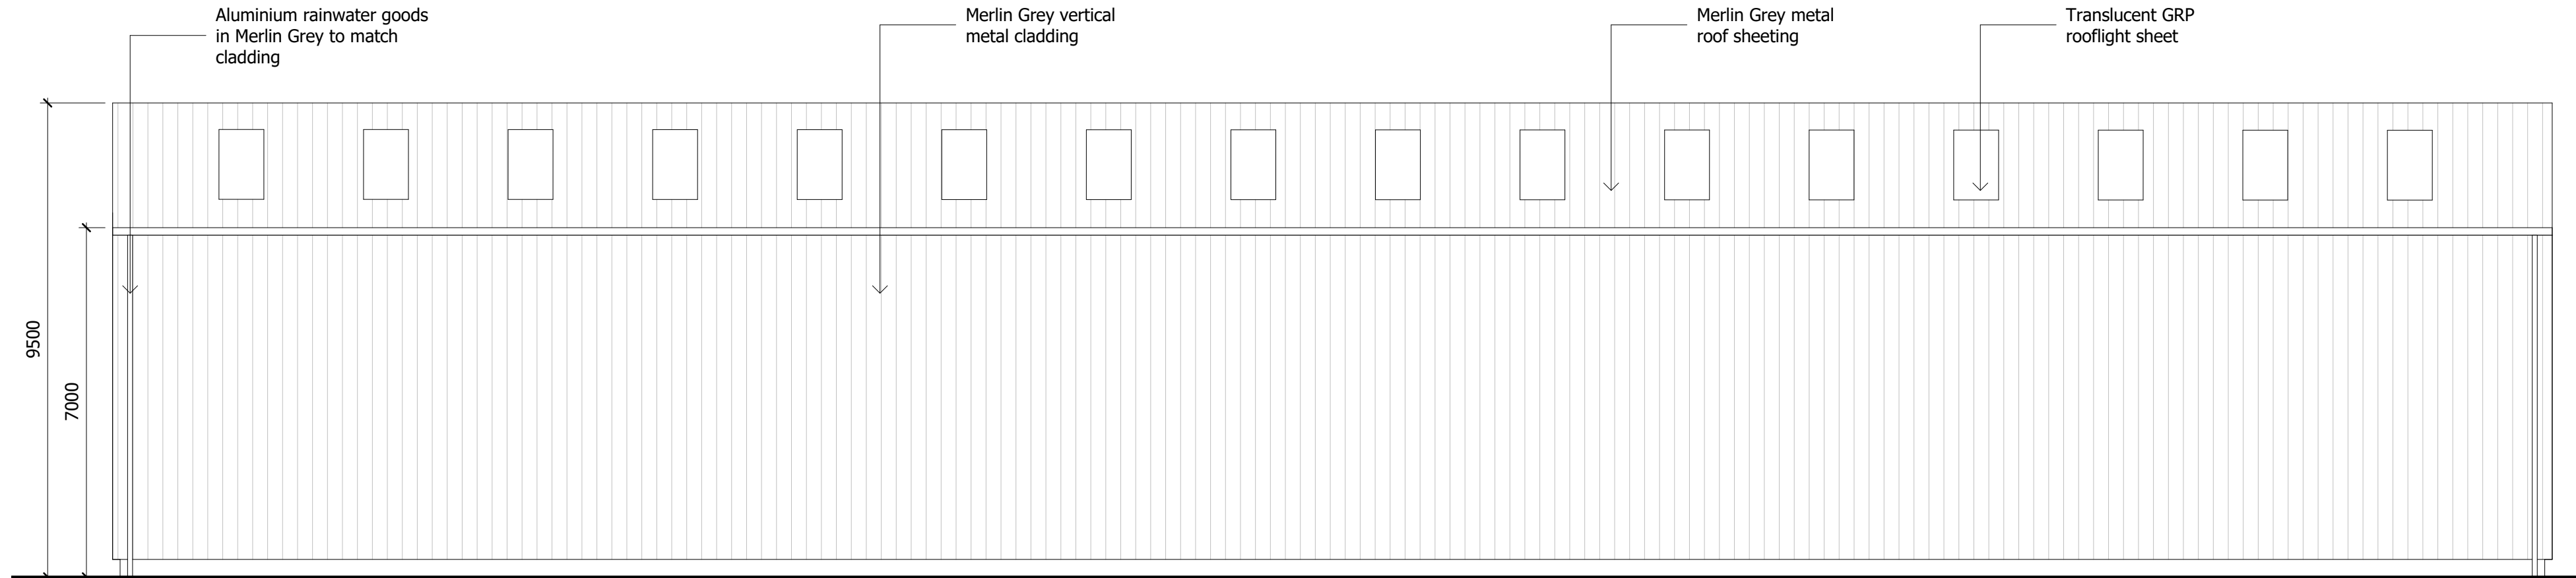

Proposed Building West Elevation
1 : 100

 

00 Ground Floor Plan
1 : 100

GIA: 872m2
GEA: 929m2

General Notes:

1. Drawings produced for Planning Stage design only.
2. All works to be undertaken in accordance with structural engineers advice, and any other specialist input require.
3. Responsibility is not accepted for errors made by others in scaling from this drawing. All information should be taken from figured dimensions only.
4. All dimensions are to be confirmed on site by the contractor before commencement of works. All dimensions taken from existing structure are to be verified by the contractor prior to work commencing. Any deviations found are to be reported to the design team.
5. This drawing is subject to Statutory Approvals (Building Regulations and Local Fire Authority).
6. Materials and workmanship are to comply with current regulations, British and EN Standards and Codes of Practice. If standards referred to are superseded / upgraded ensure compliance with current

PLANNING			
Status			
Project Number	1465202.6		
Project	Woodview Farm, Stapleton		
Drawing Title	Proposed Building		
Drawn by	CW	Dwg No	A-P11-001
Check by	TM	Scale	As indicated @ A1
Revision	A	Date	01/11/23