




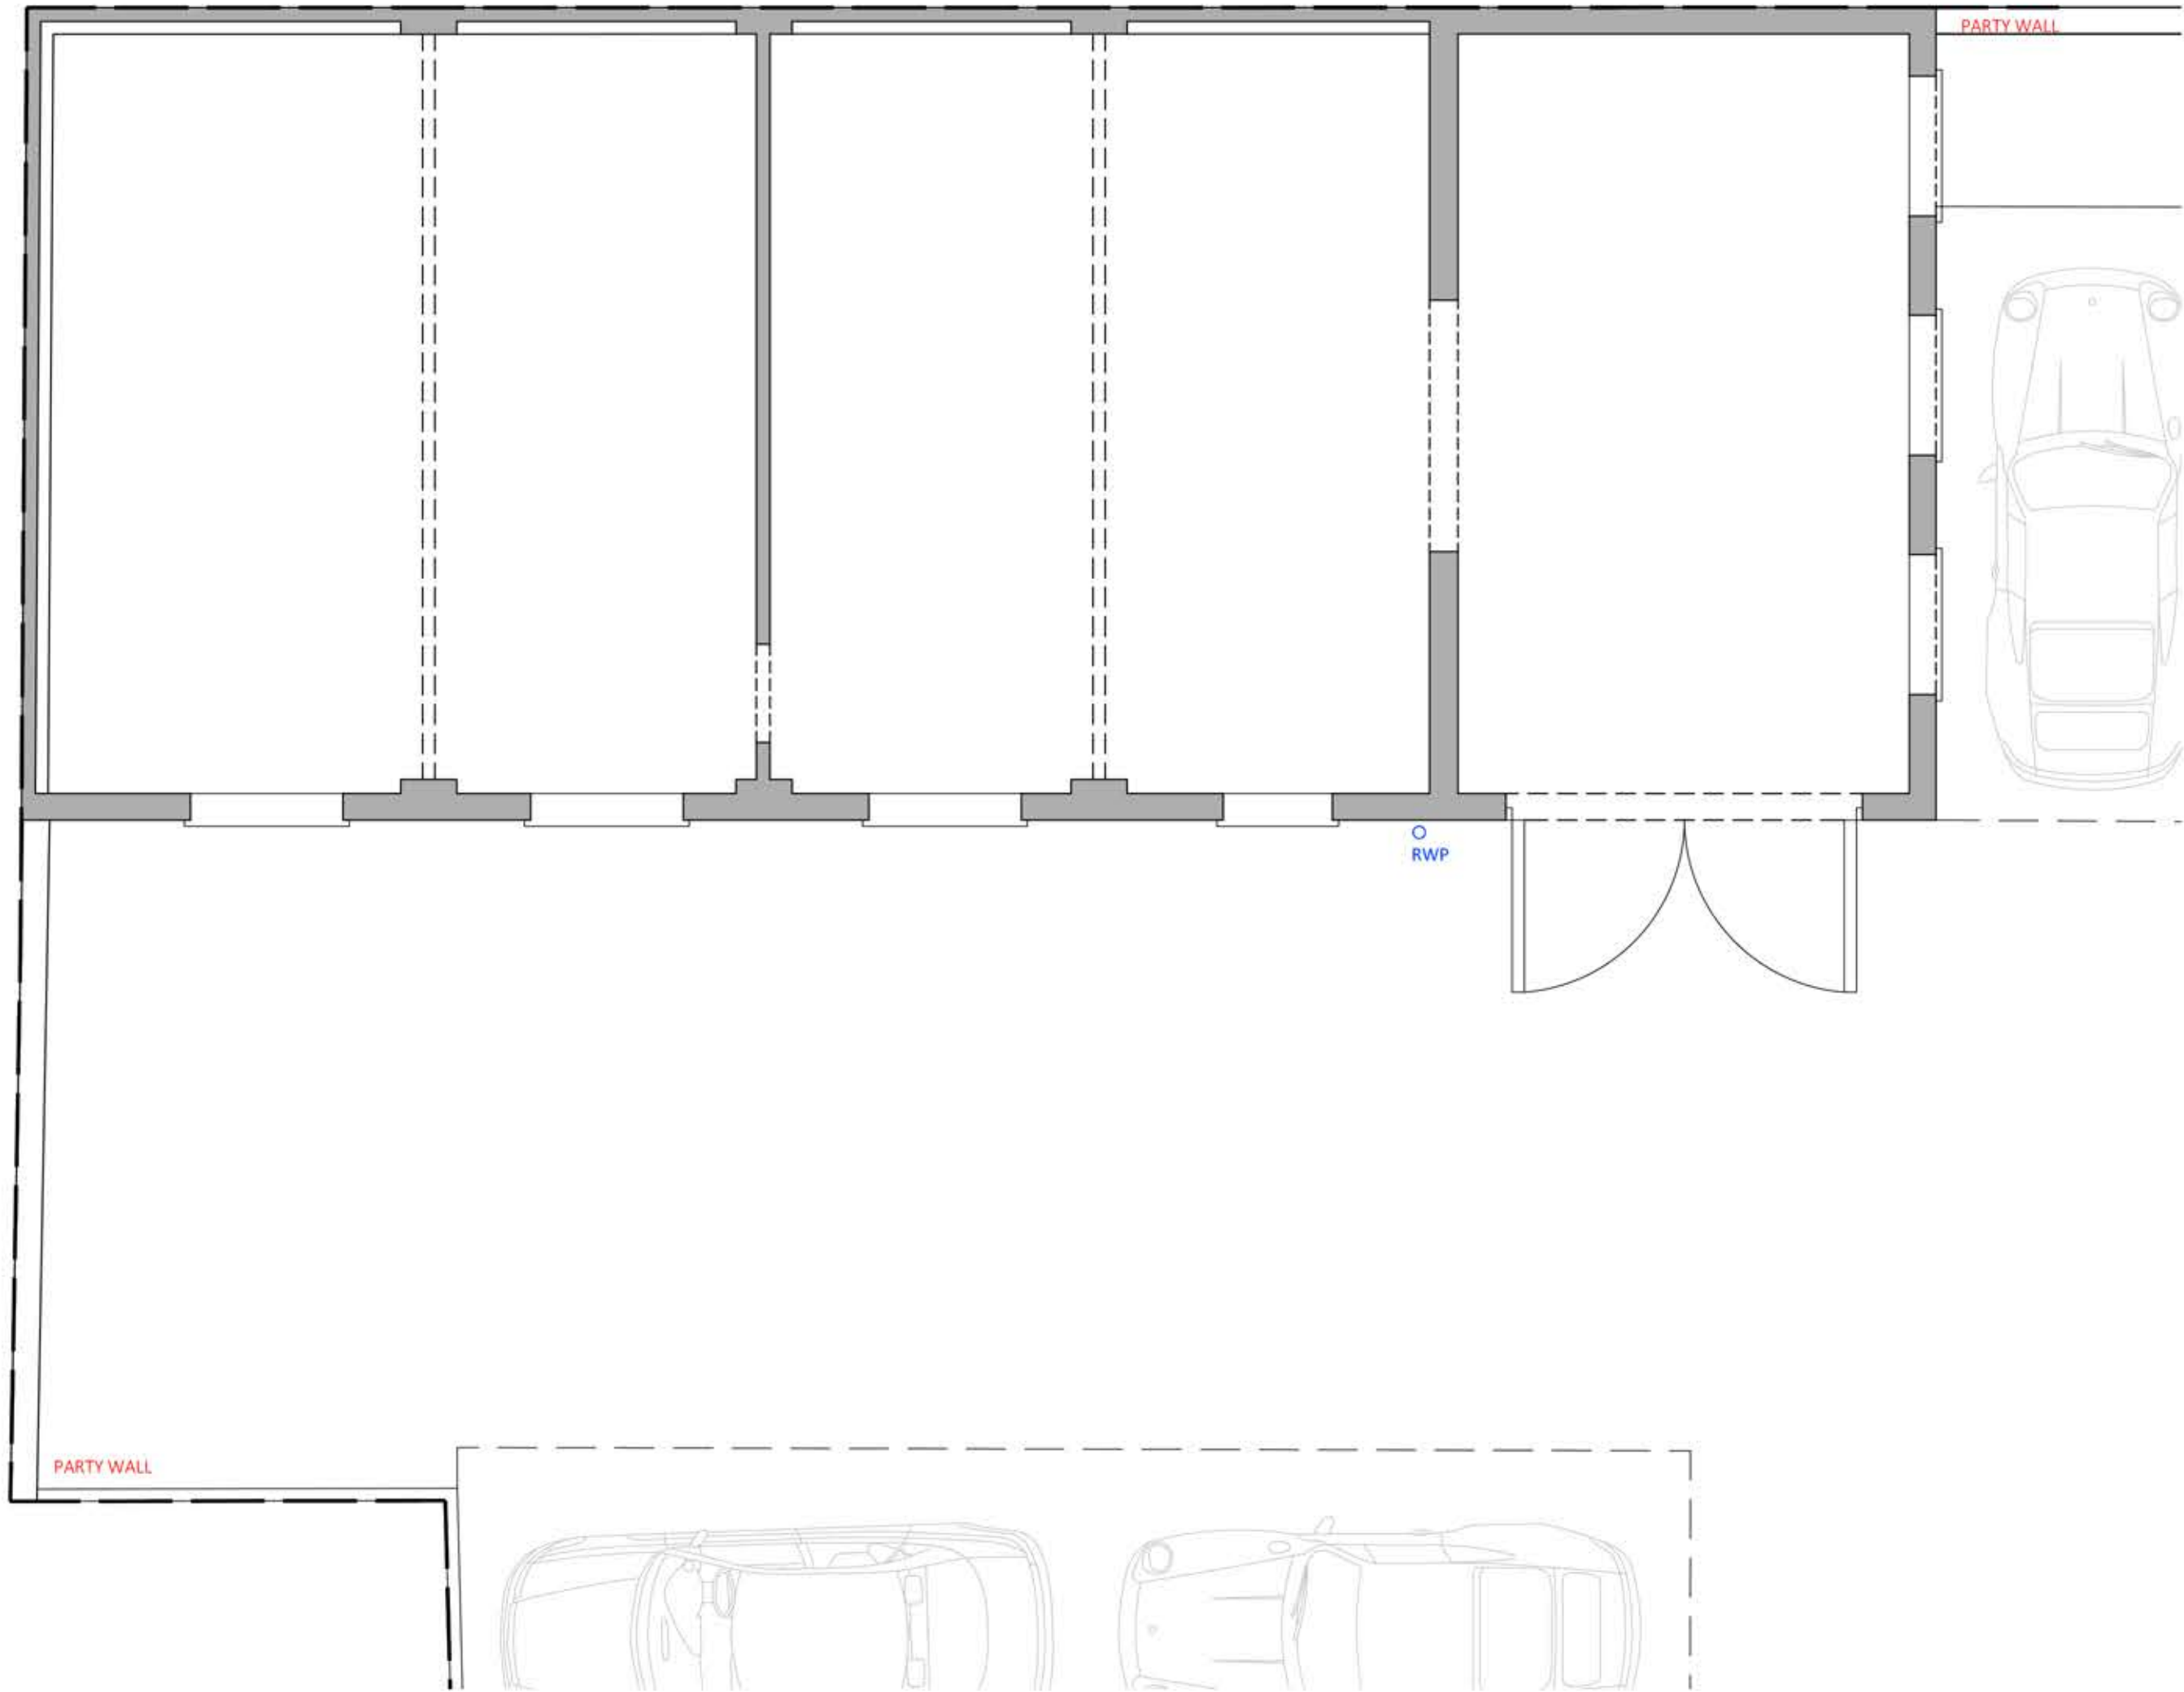


Existing Floor Plan
Scale 1:50

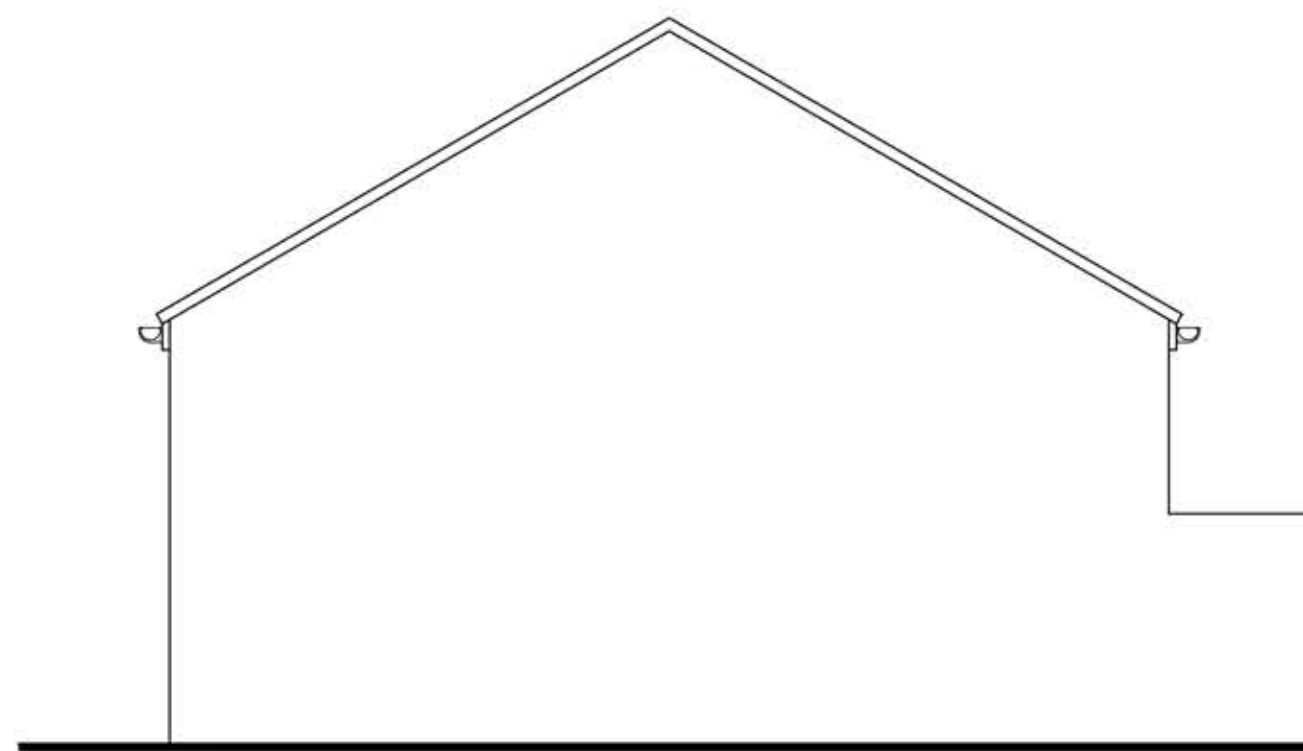


Existing Side Elevation
Scale 1:50

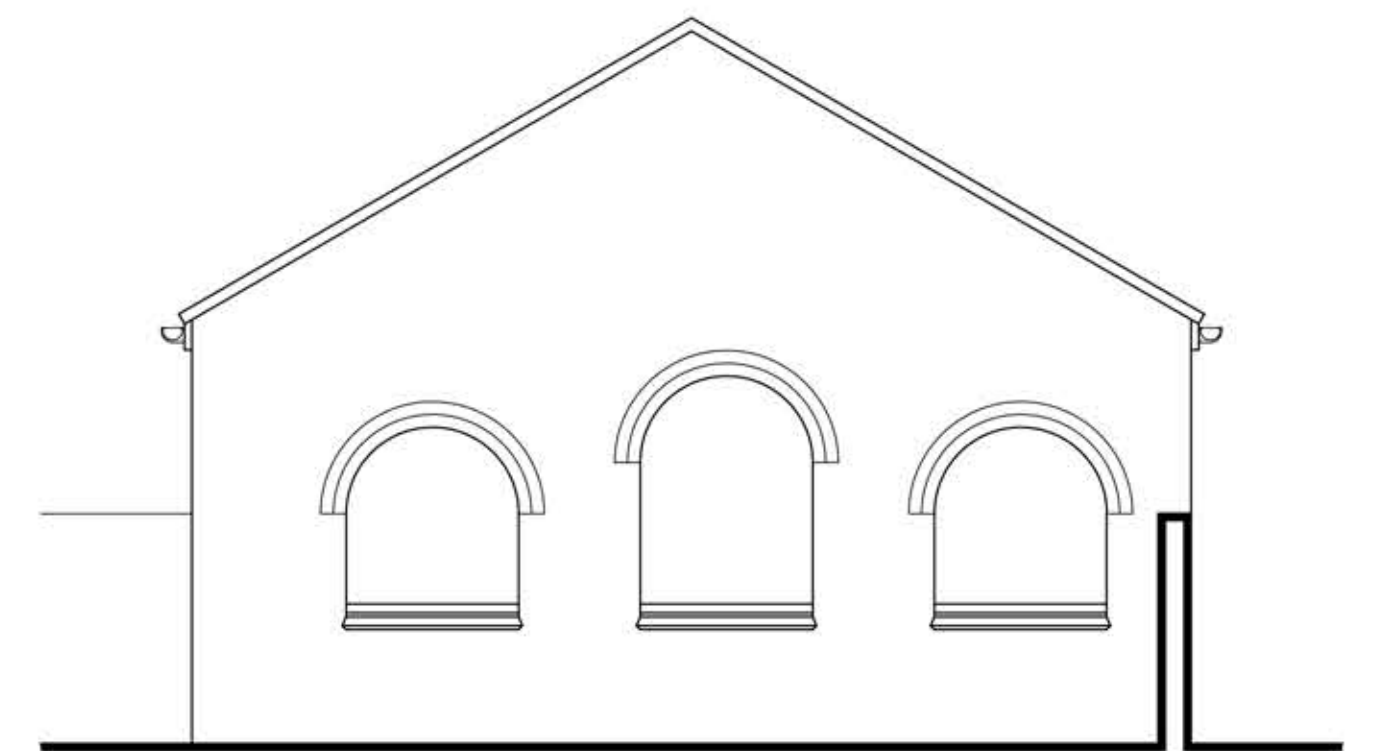


Existing Side Elevation
Scale 1:50

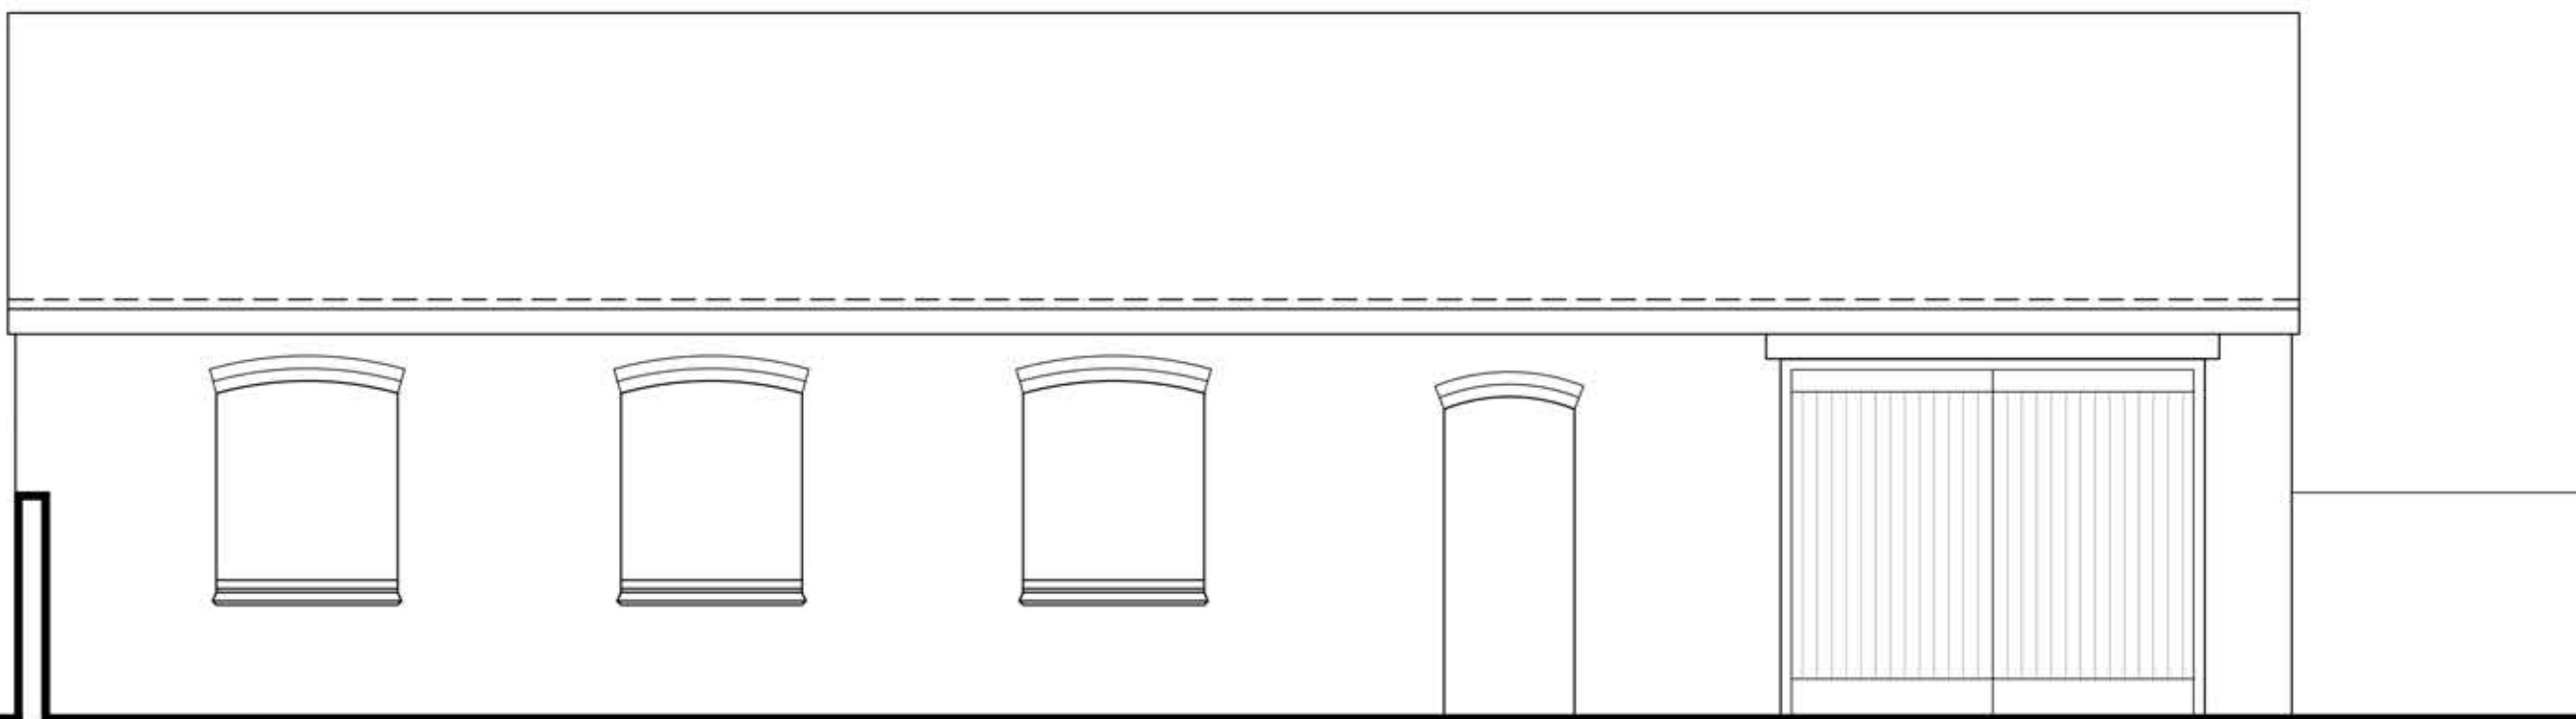

Existing Front Elevation
Scale 1:50

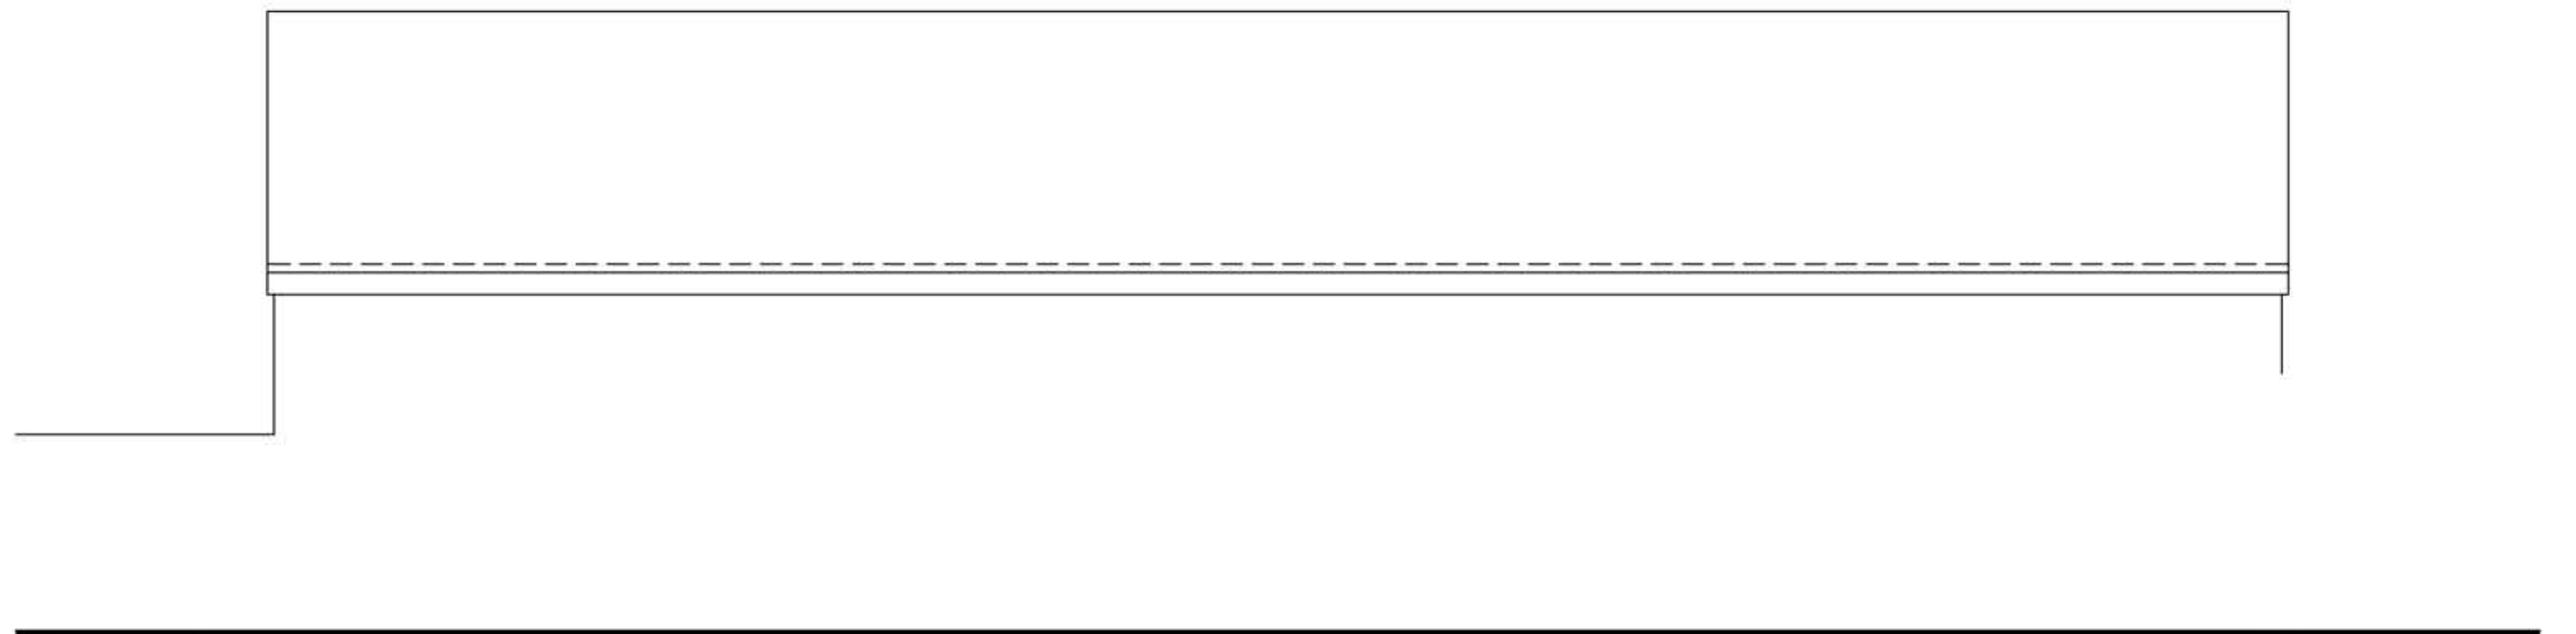

Existing Rear Elevation
Scale 1:50

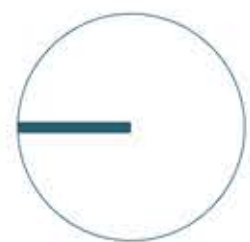

0 0.5 1 2 5 10

Disclaimer

© This drawing is the copyright of Lawrence & Finley Architects Ltd. and may not be reproduced or used except by written permission.
Figured dimensions to have precedence over scaling.
Please read this drawing in conjunction with the specification.
Check all site dimensions prior to any construction.
Refer any discrepancies found to the Architects.

Revisions

Contact + Location

T 07974 834305
E kristian@lfarchitects.co.uk

Lawrence & Finley Architects Ltd.
The Office, 27 Templar Road,
Ashby-De-La-Zouch,
Leicestershire, LE65 2AD

Details

Client	The Secret Garden Ltd
Job Title	Leicester Road, Hinckley Reservoir
Job Type	New Residential Development
Drawing Title	Existing Plans + Elevations
Job Number	095
Drawing Number	NB-PL-02
Scale	1:50 A1
Status	PLANNING



LAWRENCE | FINLEY
ARCHITECTS