




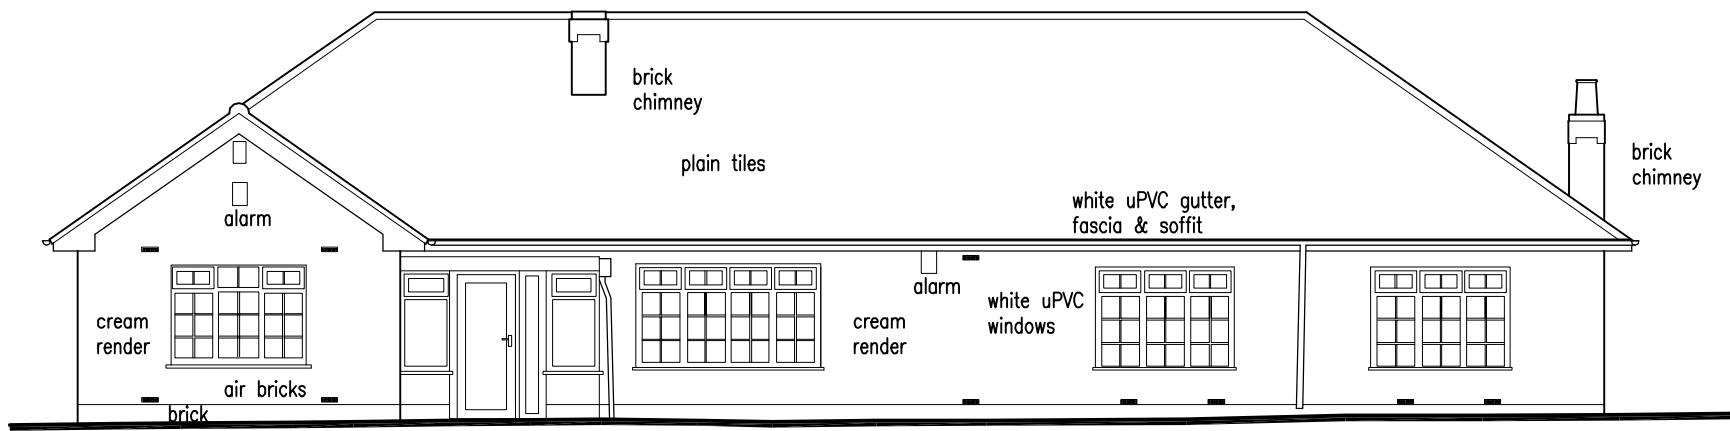


Existing Front Elevation
Scale 1:100

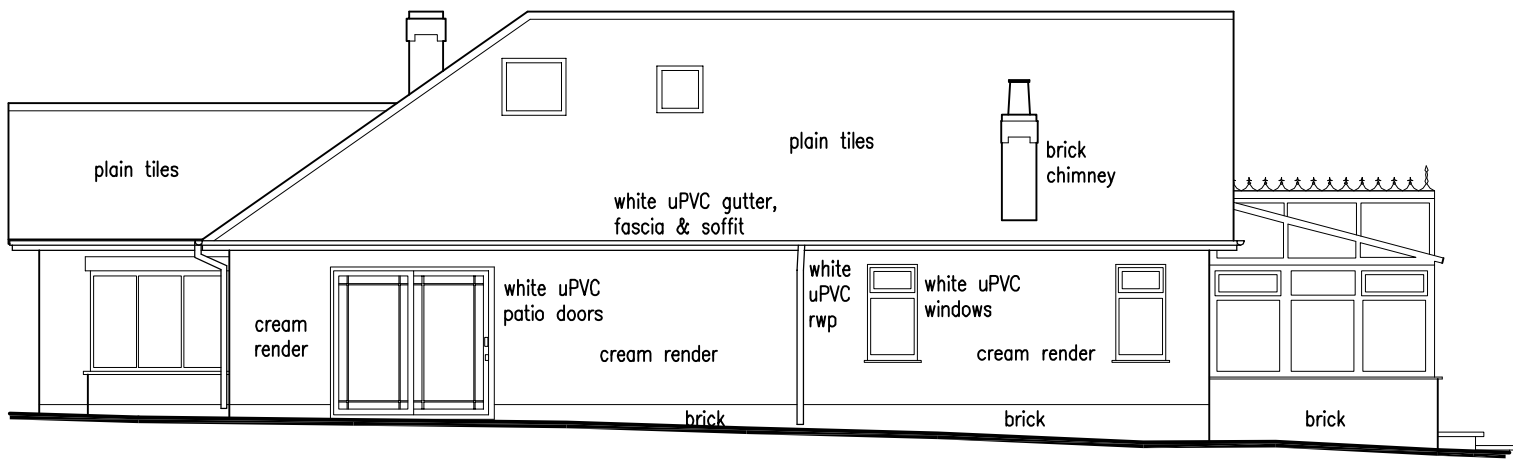


Existing Side Elevation
Scale 1:100

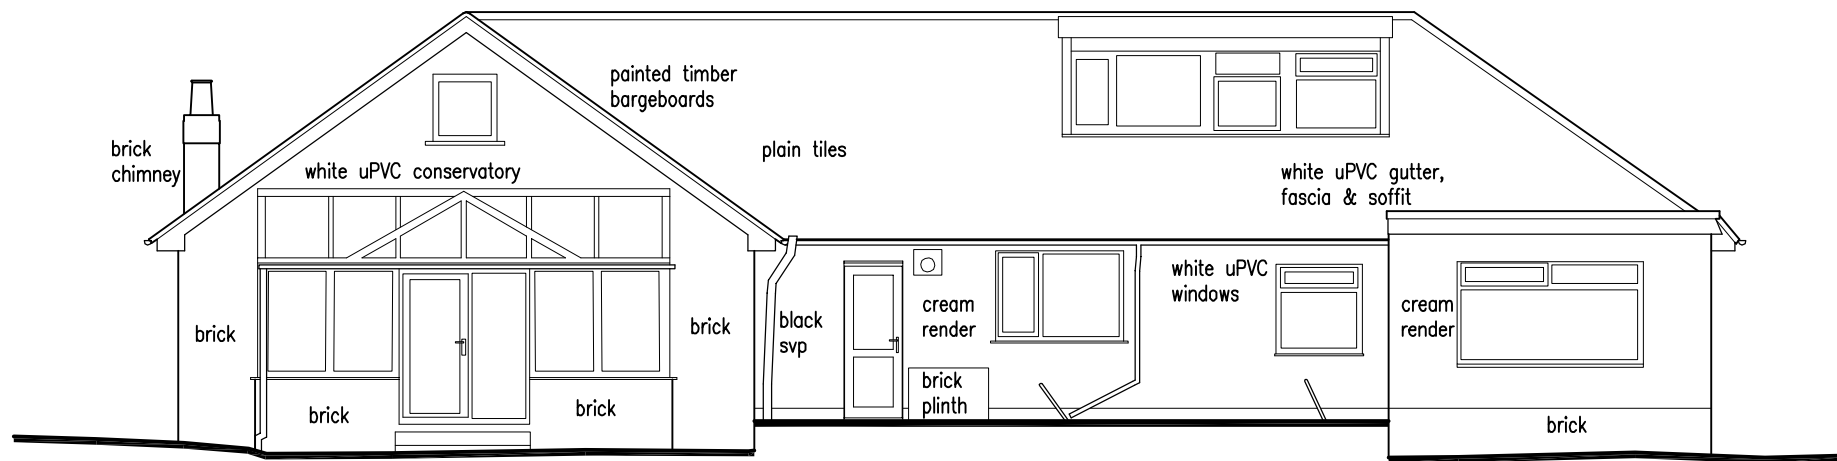

Existing Rear Elevation
Scale 1:100

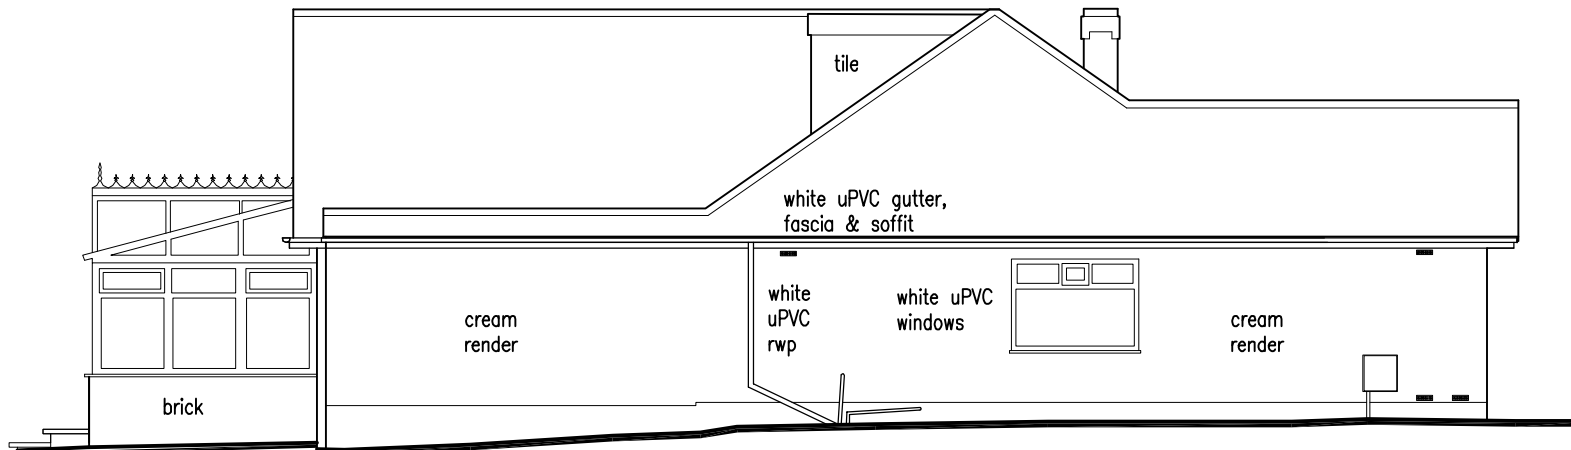


Existing Side Elevation
Scale 1:100

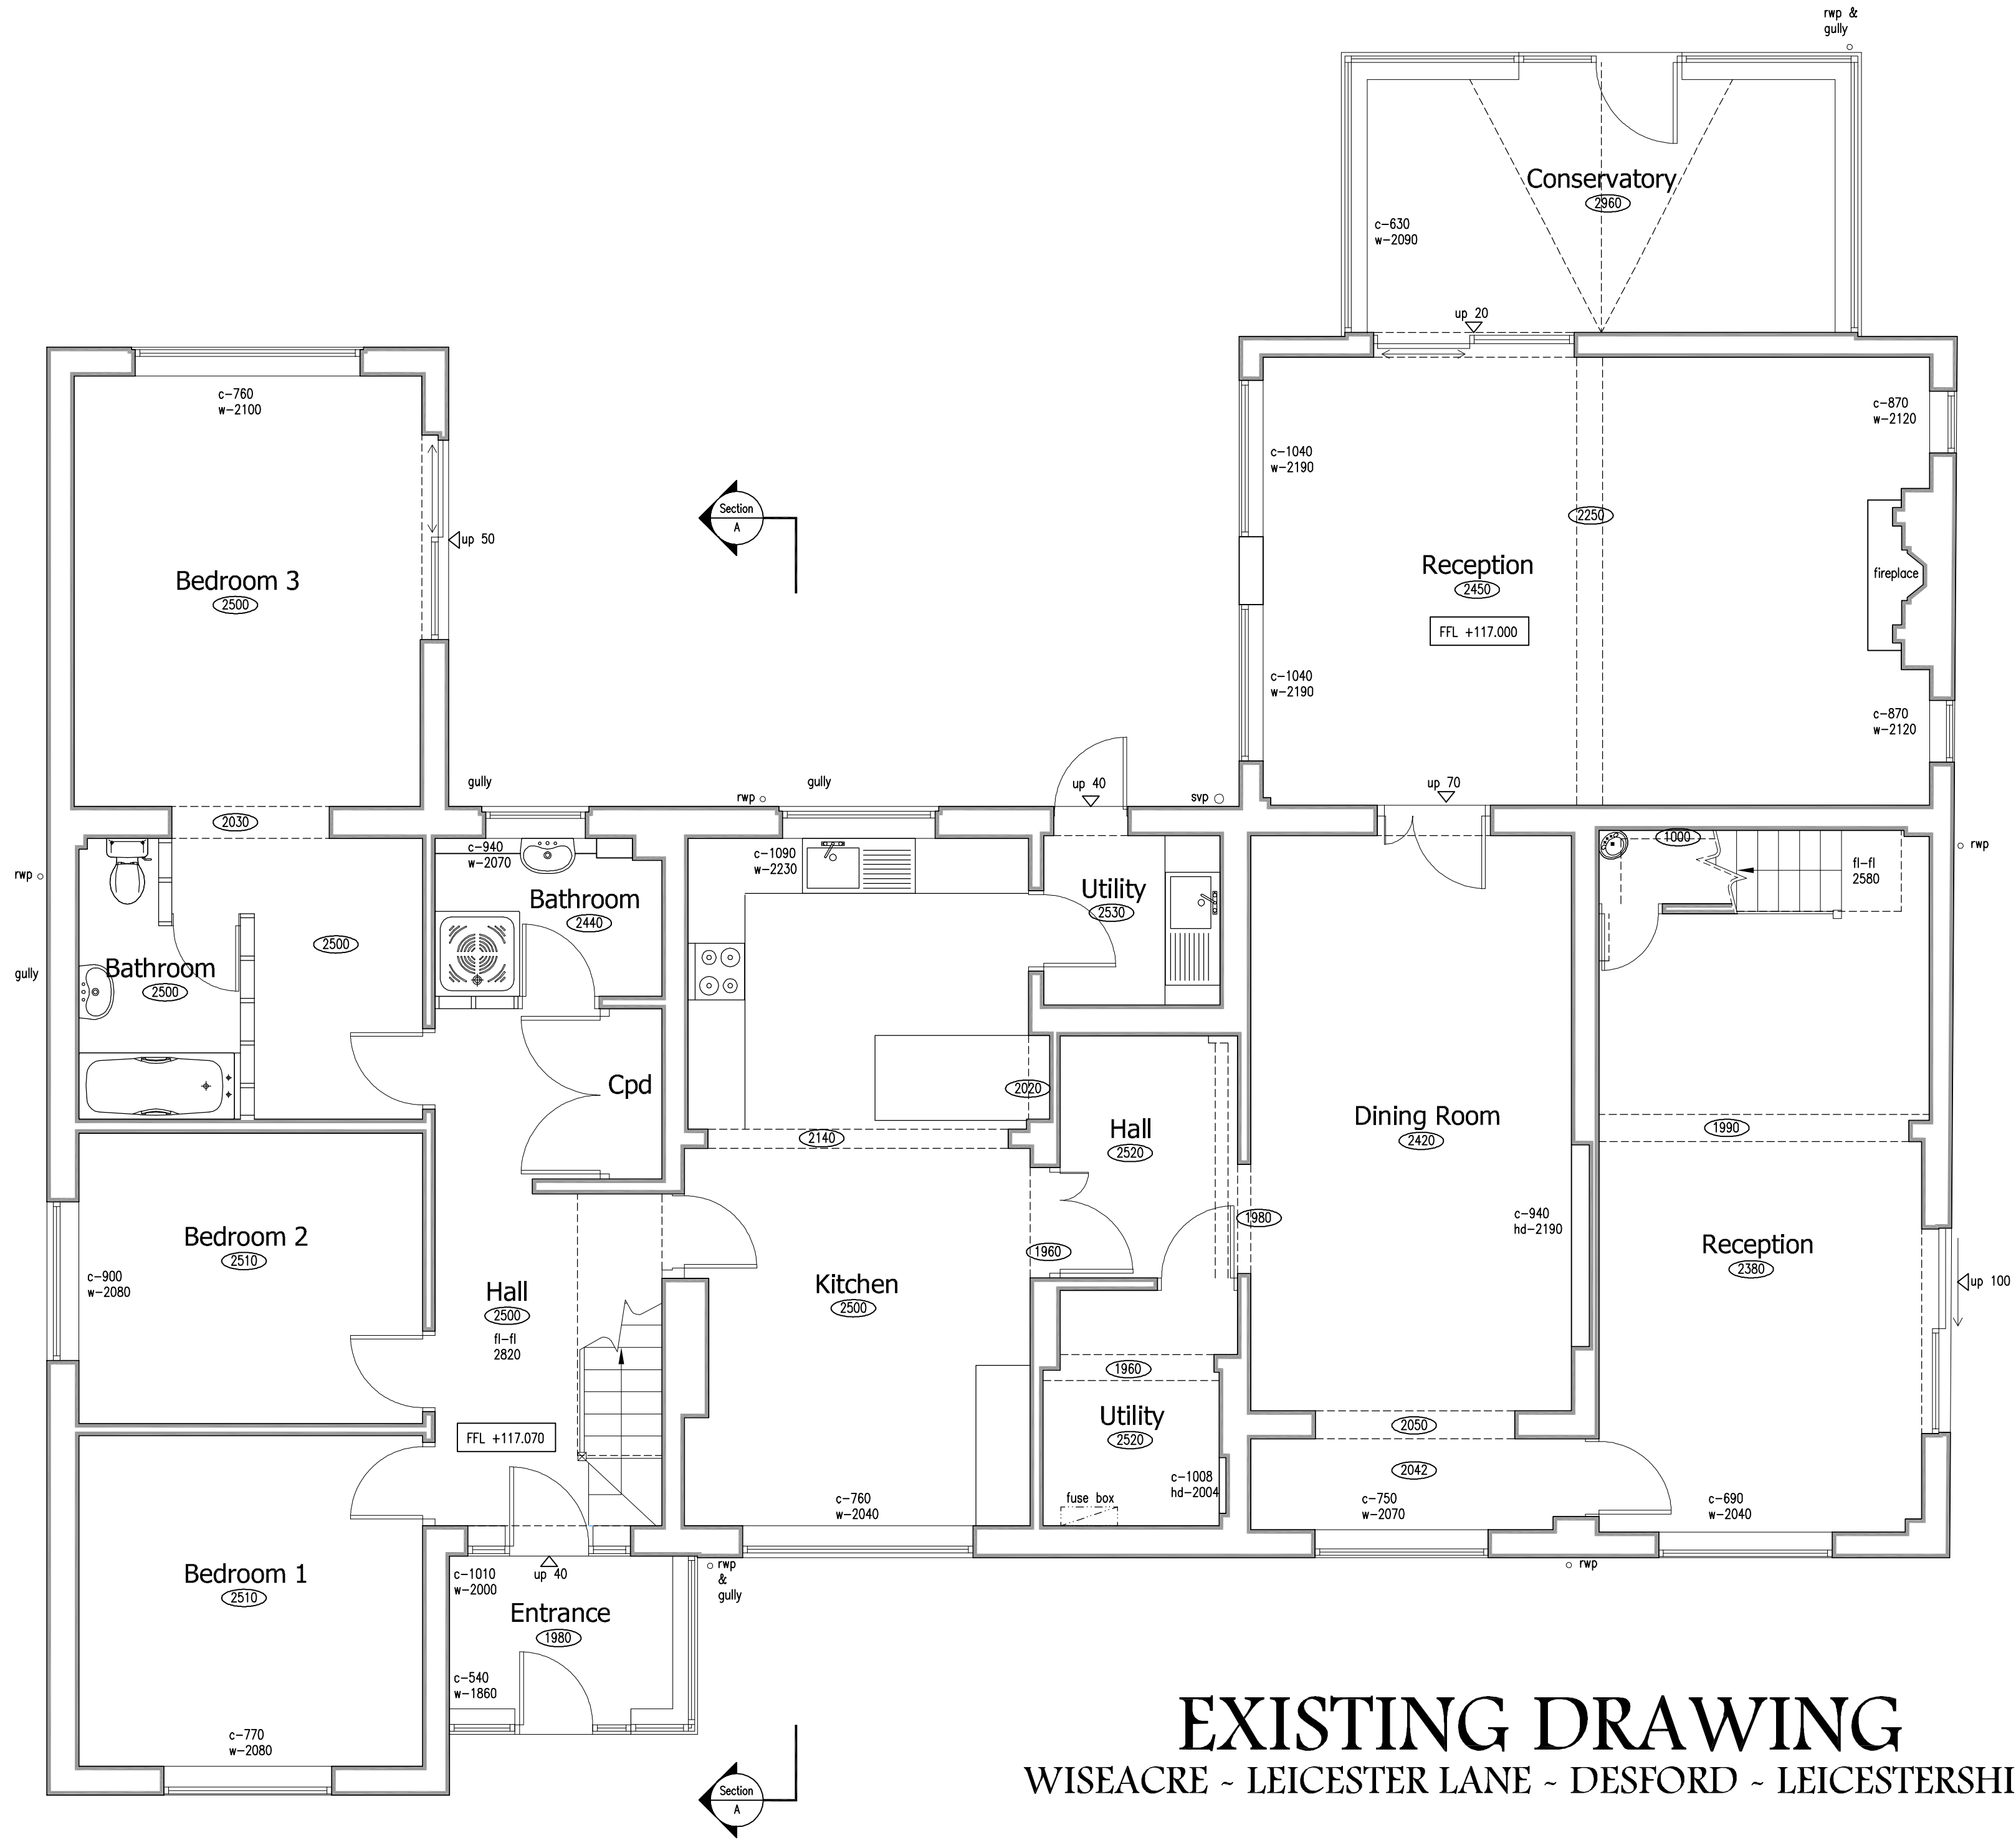

Existing Ground Floor plan
Scale 1:50

EXISTING DRAWING

WISEACRE ~ LEICESTER LANE ~ DESFORD ~ LEICESTERSHIRE

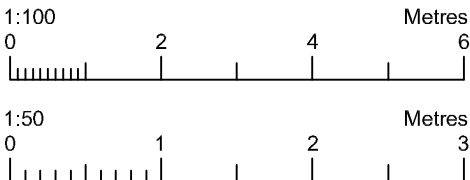

Revisions :

Figured dimensions must be taken in preference to scaled dimensions and any discrepancies are to be referred to David Granger Architectural Design Limited. Contractors, subcontractors and suppliers must verify all dimensions on site before commencing any work or making any workshop drawings. All drawings are copyright of David Granger Architectural Design Limited. Ordnance Survey Data © Crown Copyright. All rights reserved. Licence No. AR100020449. Landmark Ref. LI60816

DG
DAVID GRANGER
ARCHITECTURAL DESIGN LIMITED

Project
Wiseacre
Leicester Lane
Desford
Leicestershire

Drawing Title
Existing Drawings
Sheet 1 of 2

Client
Mr & Mrs D. Patel

Drawing No.
19.3676.02

Date
March 2019

Drawn by
MP

Scale (A1 Size)
As Shown
Checked by
MP

The Old Cottage Hospital, Leicester Road,
Ashby-de-la-Zouch, Leicestershire, LE65 1DB

Tel: 01530 560939
www.davidgrangerdesign.com
Company Reg. No. 5508912