




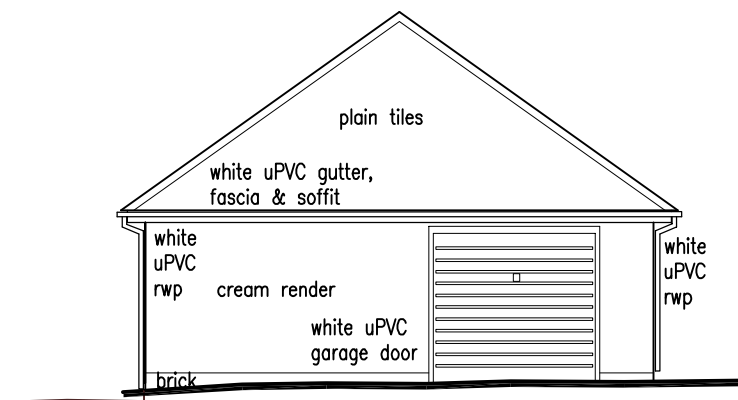


Existing Front Elevation -
Garage
Scale 1:100

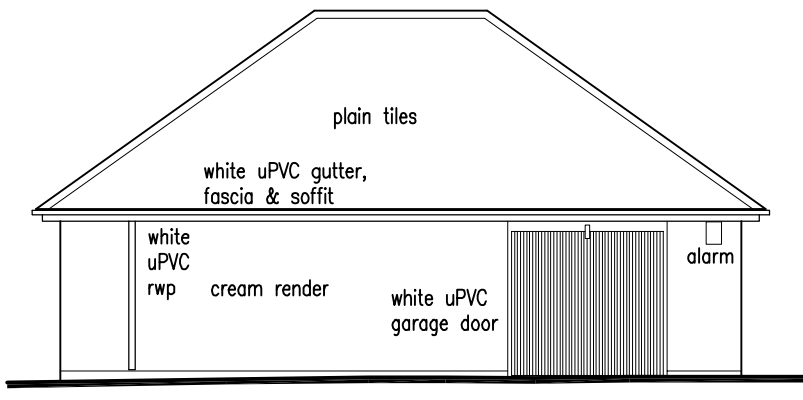


Existing Side Elevation -
Garage
Scale 1:100

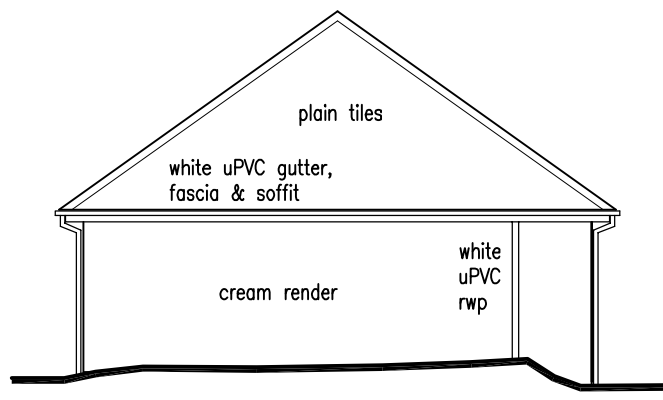


Existing Rear Elevation -
Garage
Scale 1:100

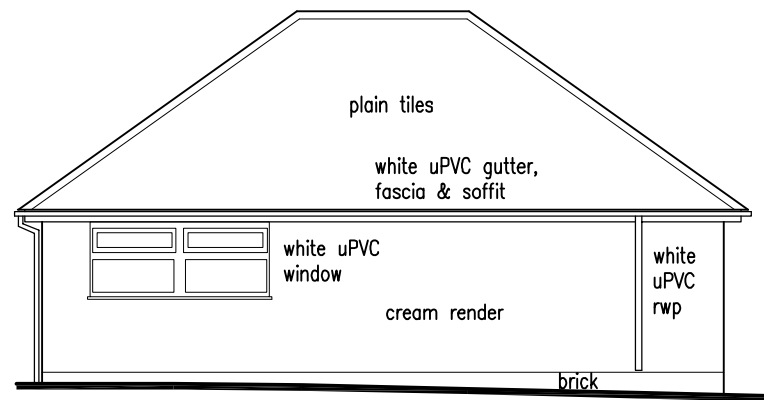

Existing Side Elevation -
Garage
Scale 1:100

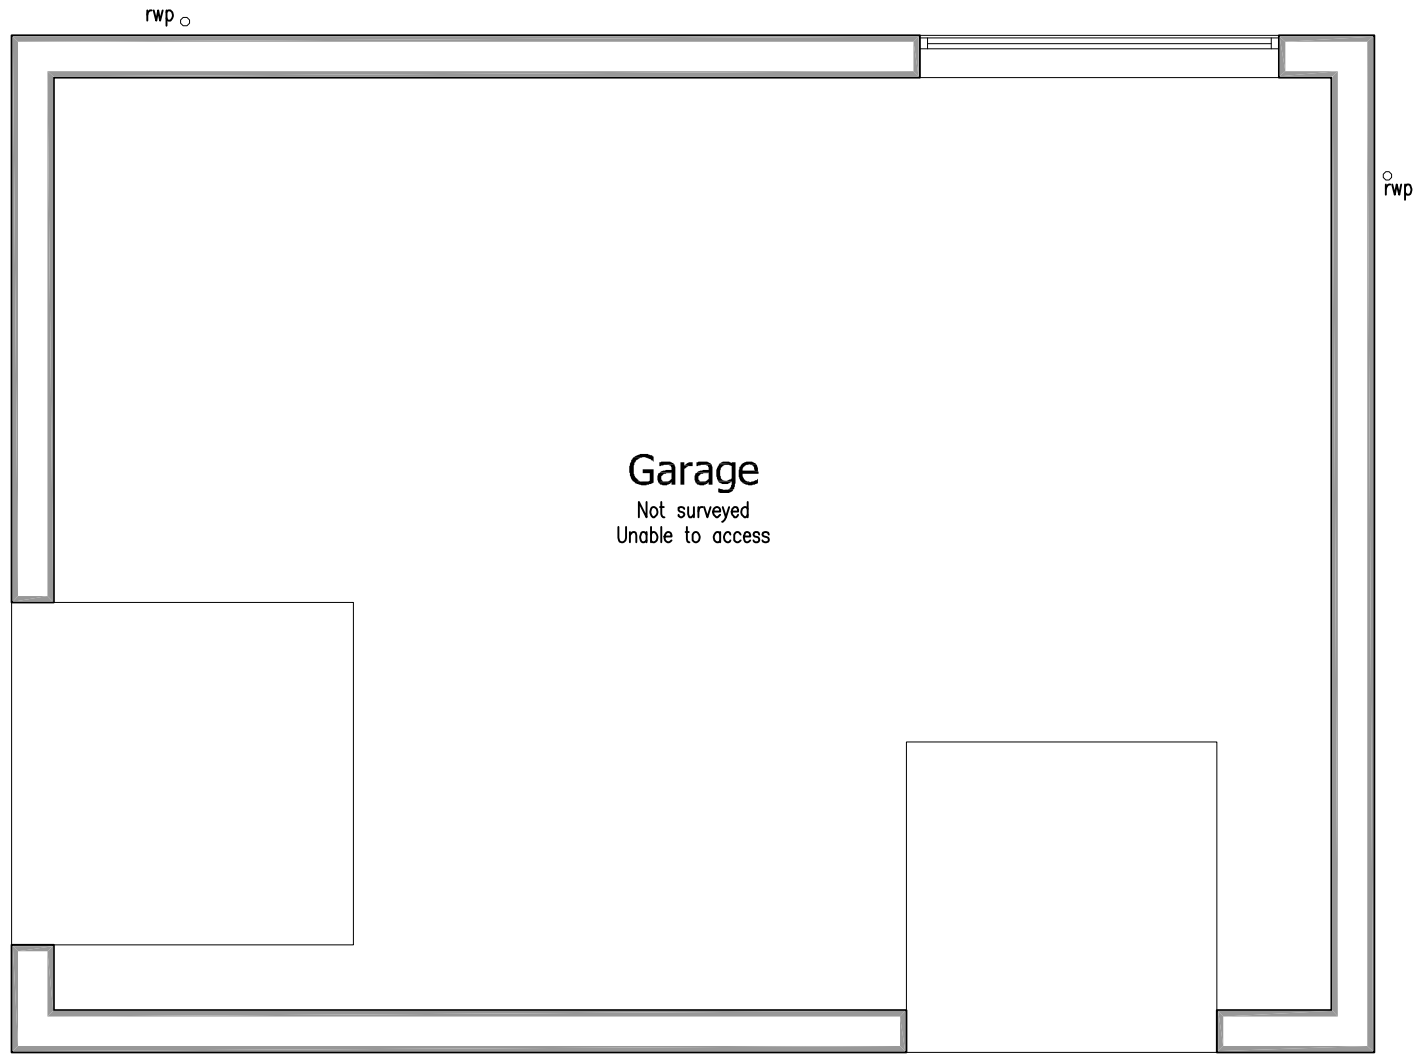

Existing Garage Floor Plan
Scale 1:50

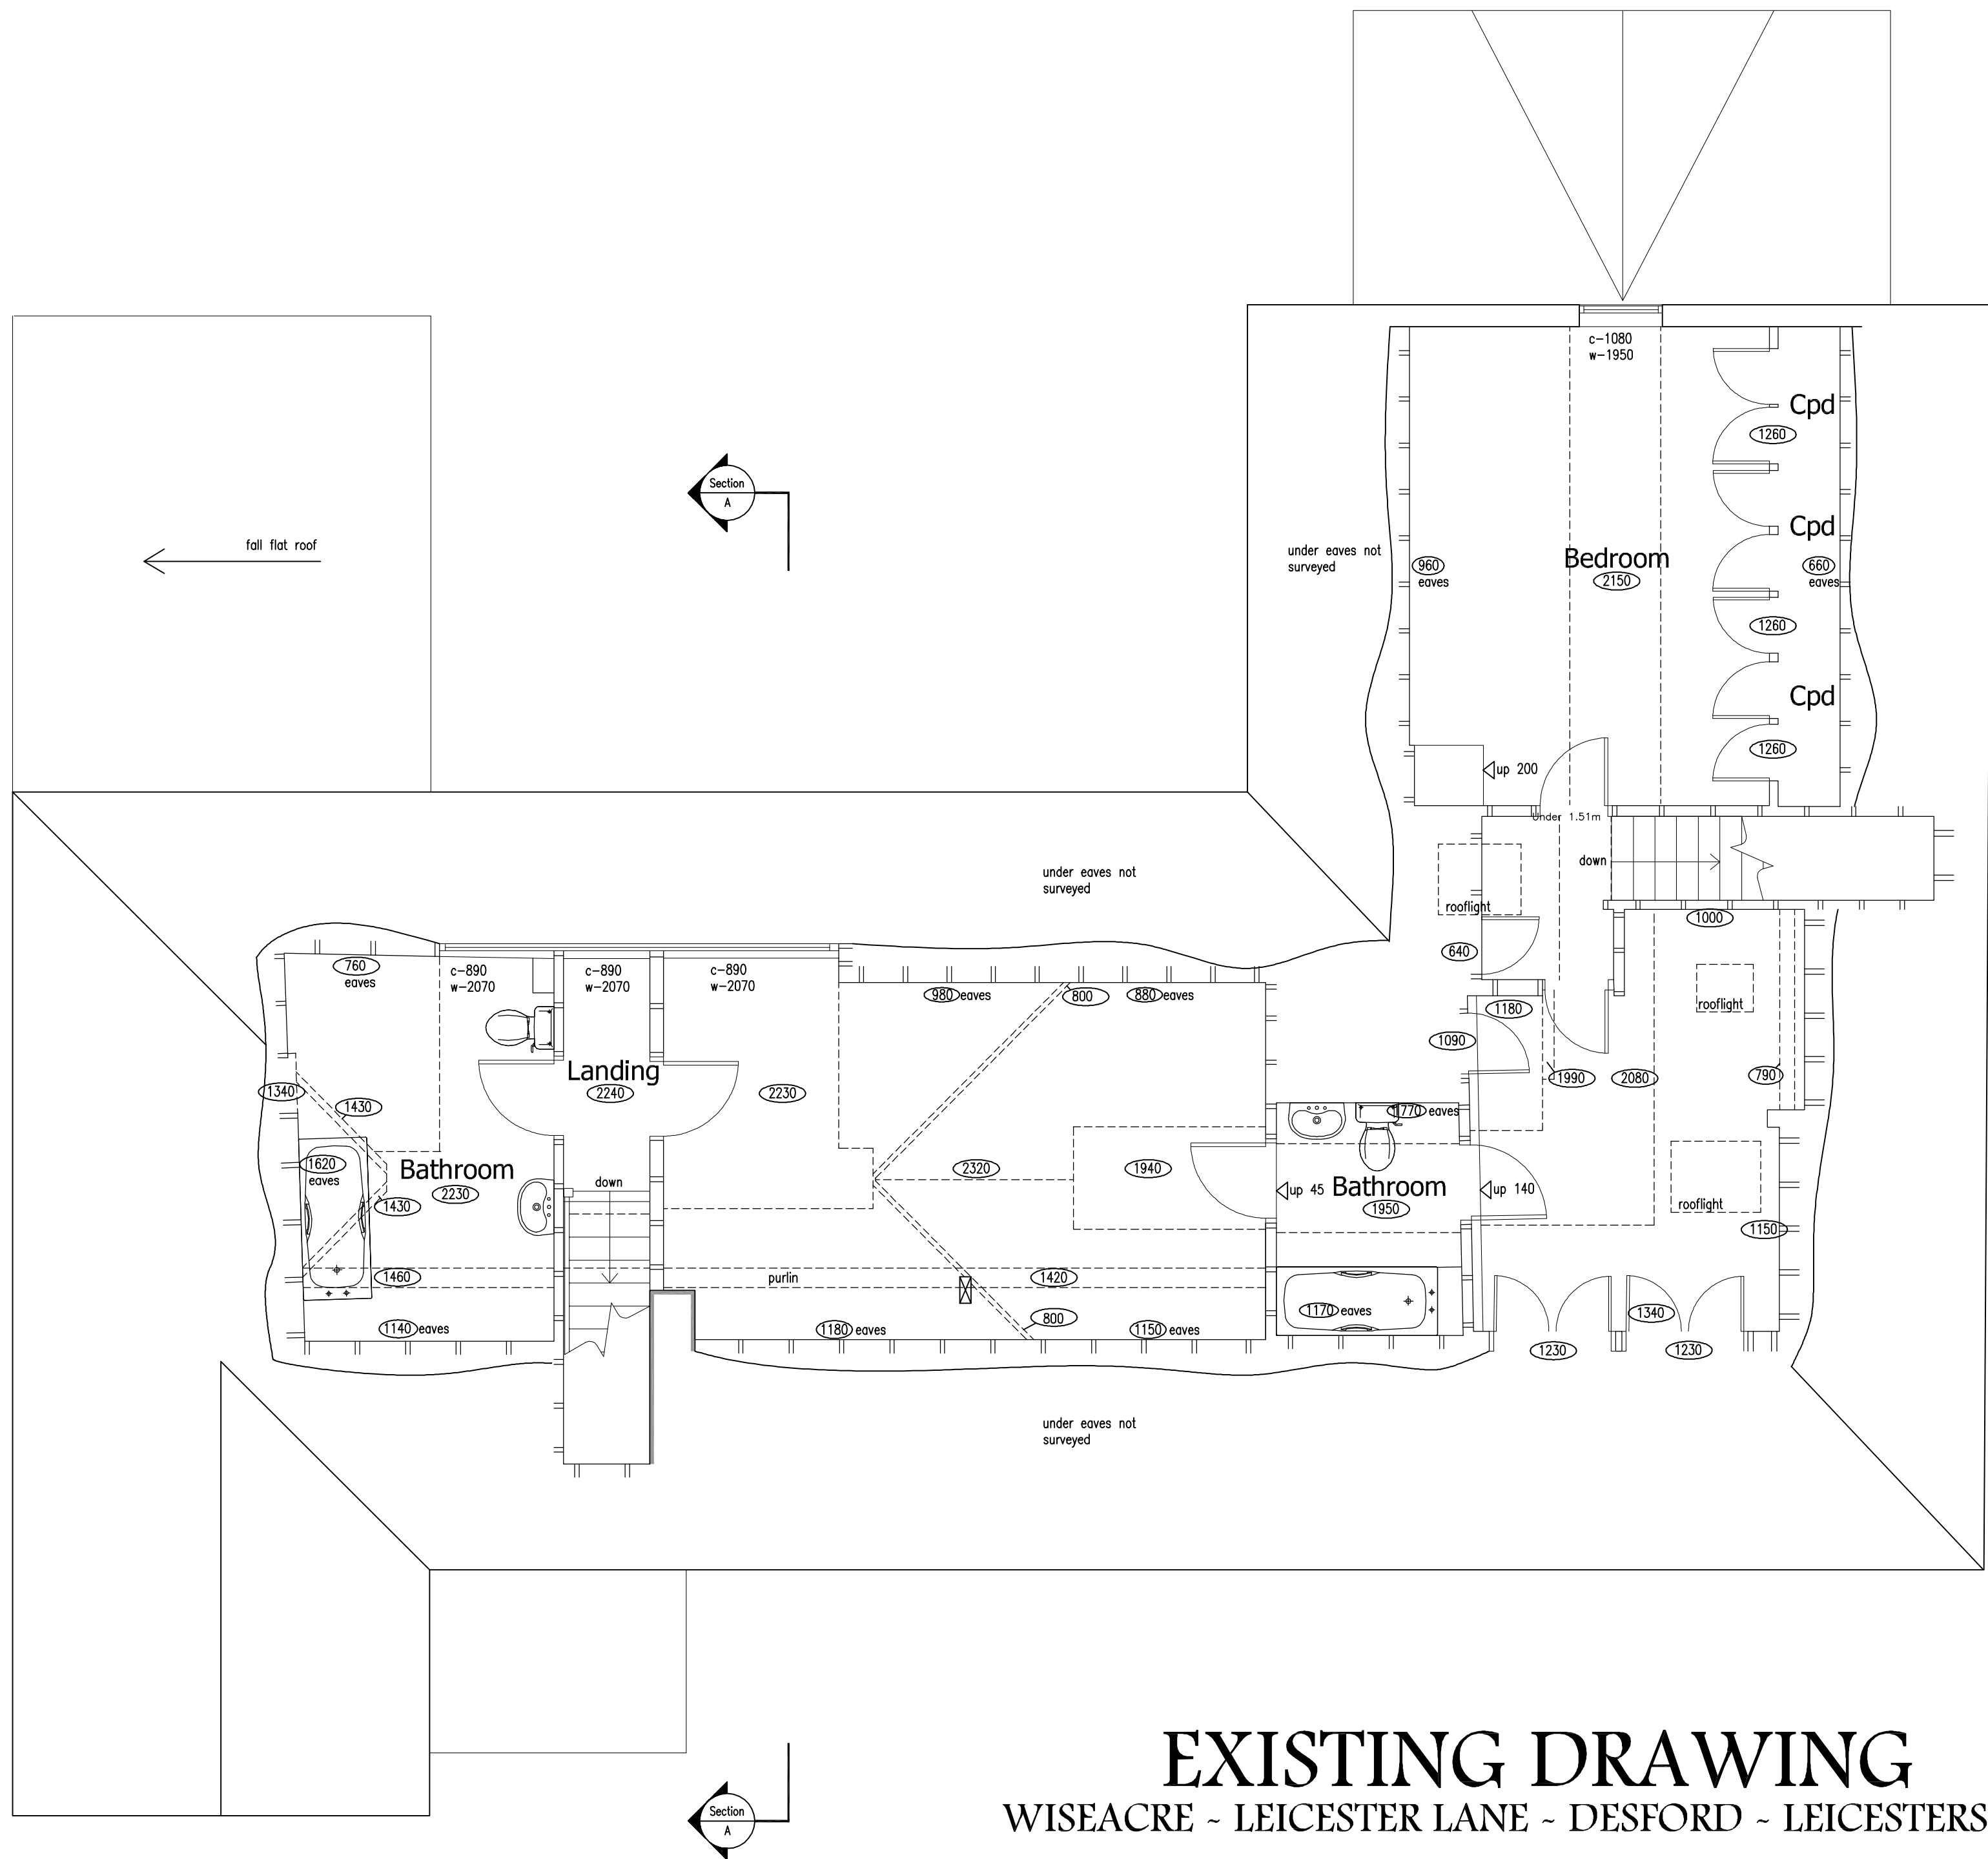

Existing First Floor Plan
Scale 1:50

EXISTING DRAWING

WISEACRE ~ LEICESTER LANE ~ DESFORD ~ LEICESTERSHIRE

This drawing is to be read in conjunction with
Drawing No. 19_3676_01 'Topographical drawing'

Revisions :

Figured dimensions must be taken in preference to scaled dimensions and any discrepancies are to be referred to David Granger Architectural Design Limited. Contractors, subcontractors and suppliers must verify all dimensions on site before commencing any work or making any workshop drawings. All drawings are copyright of David Granger Architectural Design Limited. Ordnance Survey Data © Crown Copyright. All rights reserved. Licence No. AR100020449. Landmark Ref. LI60816



DAVID GRANGER
ARCHITECTURAL DESIGN LIMITED

Project
Wiseacre
Leicester Lane
Desford
Leicestershire

Drawing Title
Existing Drawings
Sheet 2 of 2

Client
Mr & Mrs D. Patel

Drawing No.
19.3676.03

Date
March 2019

Drawn by
DJ

Scale (A1 Size)

As Shown

Checked by
MP

The Old Cottage Hospital, Leicester Road,
Ashby-de-la-Zouch, Leicestershire, LE65 1DB

Tel: 01530 560939
www.davidgrangerdesign.com
Company Reg. No. 5508912

