



Rear Elevation




Side Elevation



Side Elevation




Front Elevation

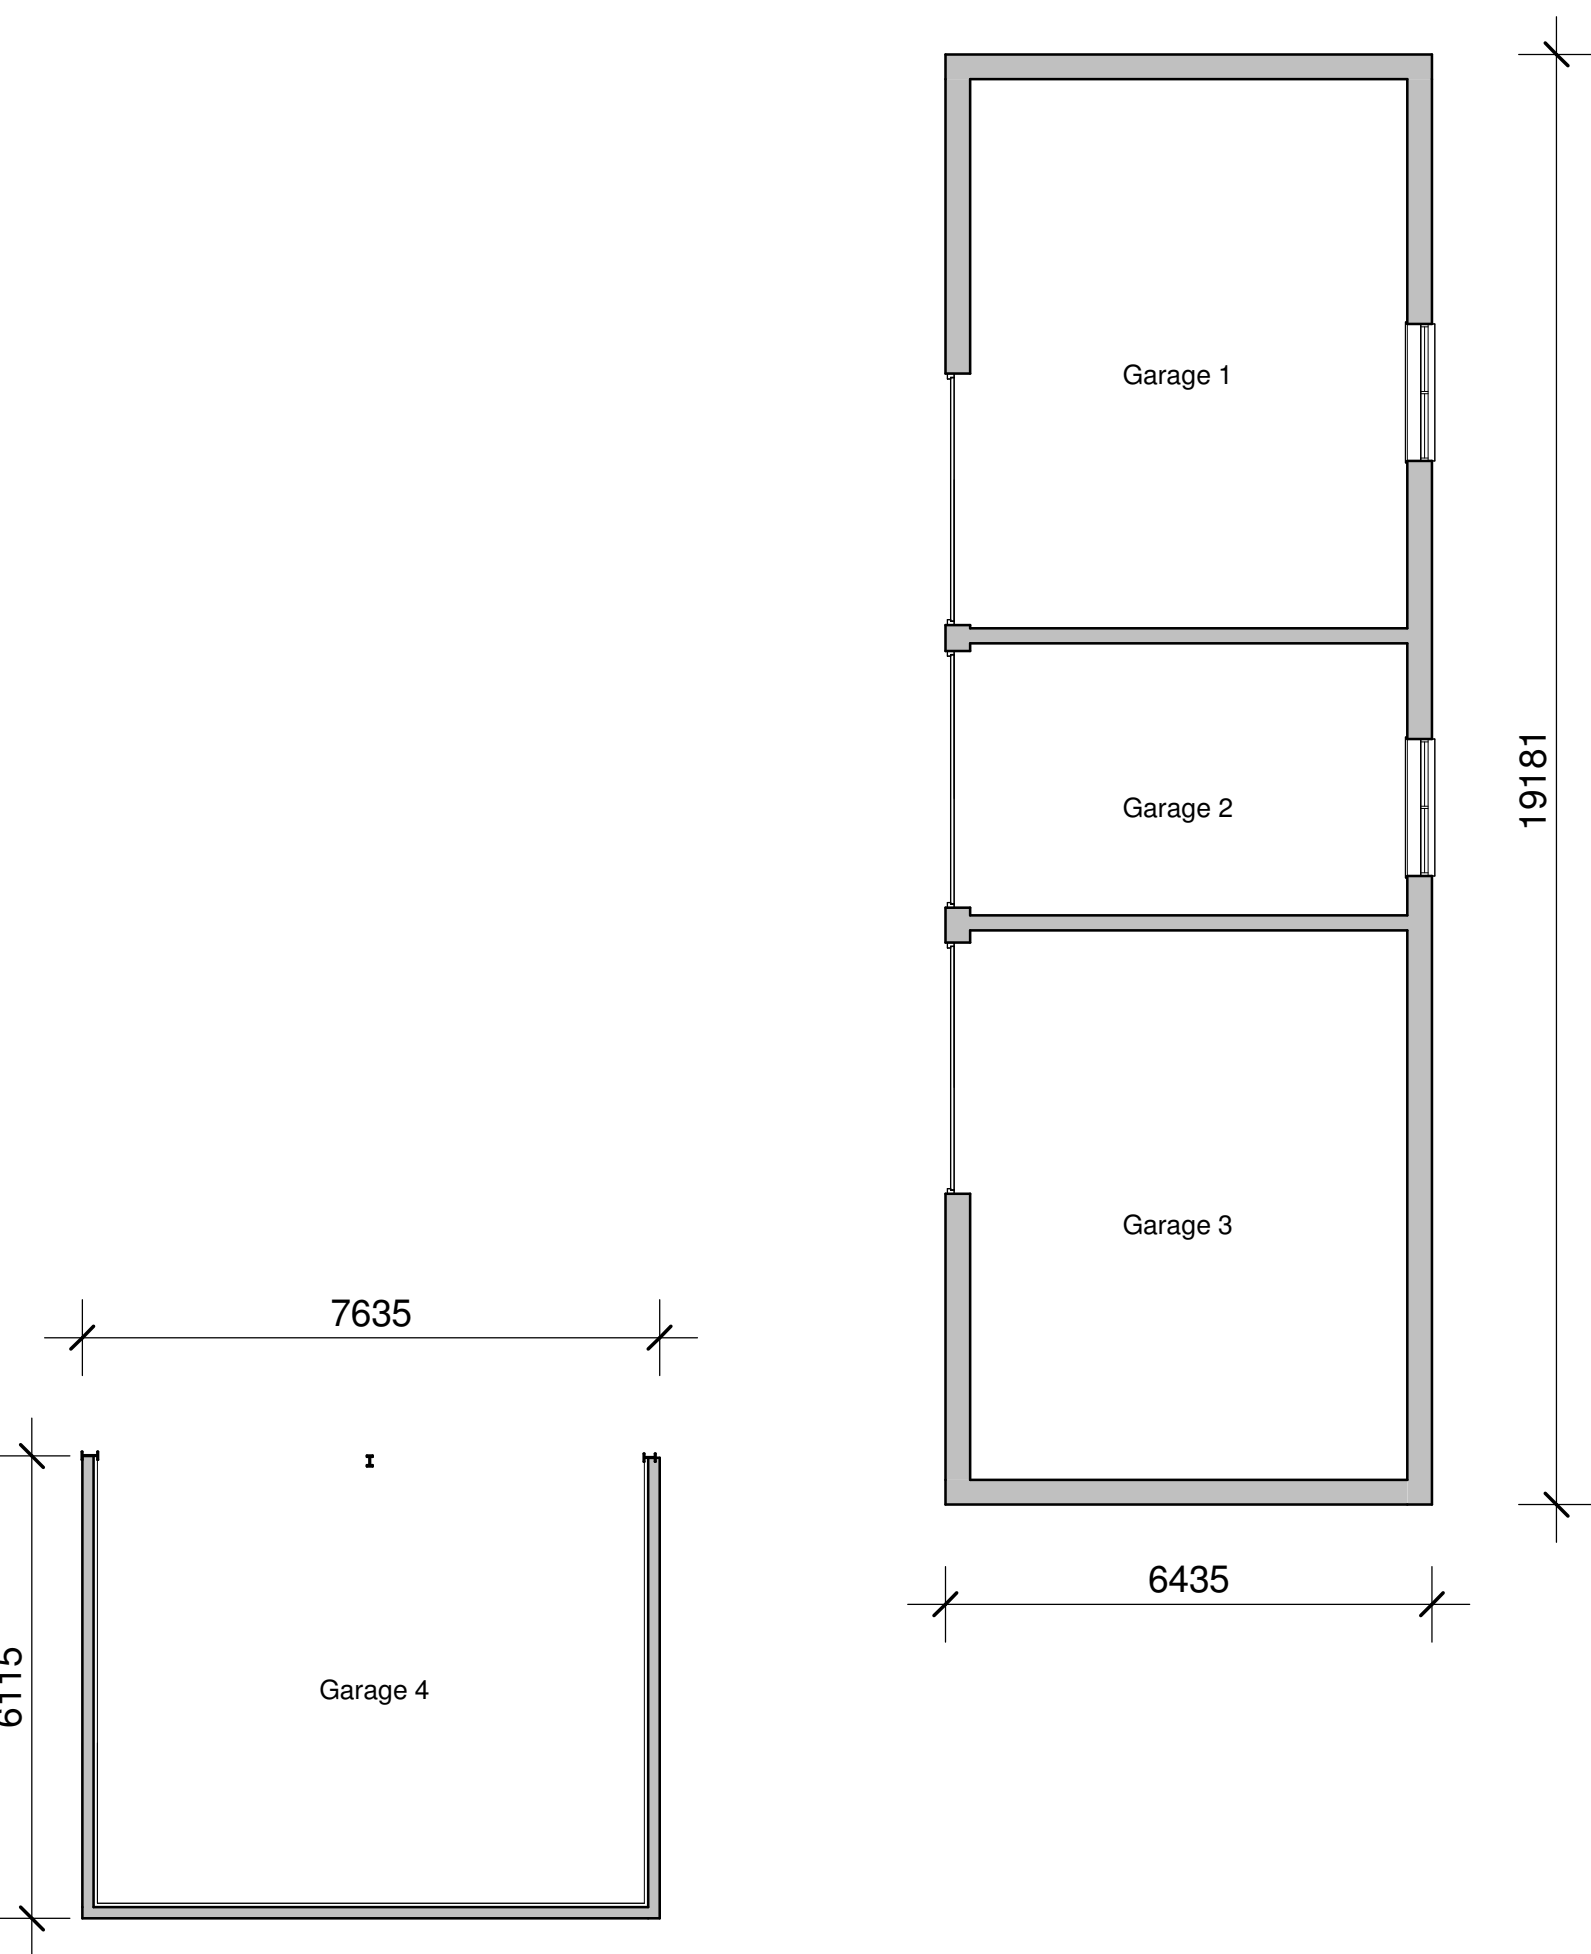

Ground Floor Plan



3D Perspective View

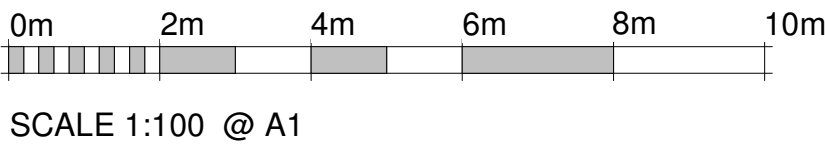

Client Mr and Mrs Angus			hayward ARCHITECTS LTD 19 Station Road Hinckley Leicestershire LE10 1AW Tel: 01455 635 665 Fax: 01455 618 971 www.hayward-architects.co.uk	
Project Title As Existing Cottage Farm Higham on hill				
Drawing Title As Existing				
Scale 1:100	Date 11/22	Sheet A1	Job No. 22 / 05	Drawing No. 01 A
Author WNF	Checked by		Status Planning Submission	
THE CONSENT OF THIS DRAWING IS GRANTED BY HAYWARD ARCHITECTS LTD. REPRODUCTION IN ANY FORM OR BY ANY MEANS OR BY ANY INFORMATION STORAGE AND RETRIEVAL SYSTEM WITHOUT THE WRITTEN PERMISSION OF THE COPYRIGHT HOLDER IS PROHIBITED. THIS DRAWING IS THE PROPERTY OF HAYWARD ARCHITECTS LTD. AND IS NOT TO BE LOANED, COPIED, REPRODUCED OR IN ANY MANNER USED FOR ANY OTHER PURPOSE WITHOUT THE WRITTEN PERMISSION OF HAYWARD ARCHITECTS LTD.				