



Rear Elevation





Side Elevation



Side Elevation



Front Elevation

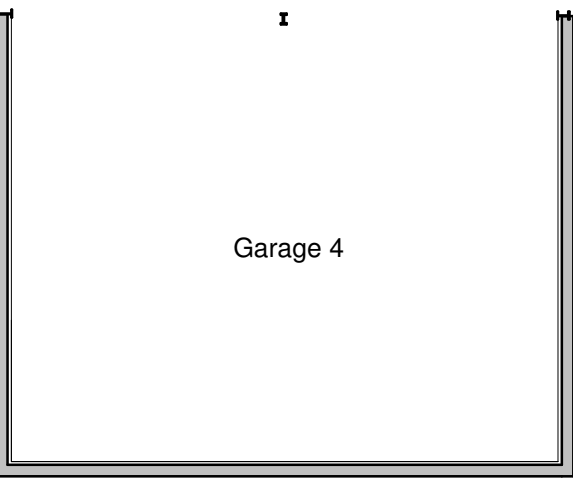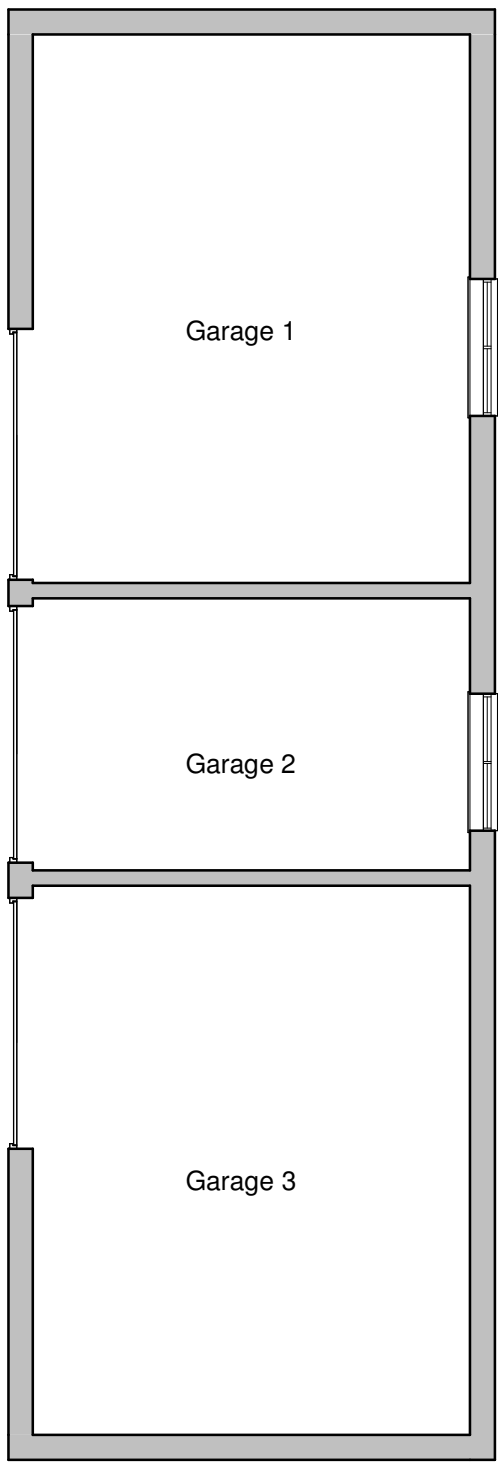

Ground Floor Plan



3D Perspective View

Client Mr and Mrs Angus			hayward ARCHITECTS LTD 19 Station Road Hinckley Leicestershire LE10 1AW Tel: 01455 635 665 Fax: 01455 618 971 www.hayward-architects.co.uk		
Project Title As Existing Cottage Farm Higham on hill					
Drawing Title As Existing			Job No. 22 / 05		
Scale 1:100	Date 11/22	Sheet A1	Drawing No. 01		
Author WNF	Checked by		Status Planning		
THE COPYRIGHT OF THIS DRAWING IS RESERVED BY HAYWARD ARCHITECTS LTD. REPRODUCTION IN ANY FORM, EITHER IN WHOLE OR IN PART, IS PROHIBITED WITHOUT THE WRITTEN PERMISSION OF THE COPYRIGHT HOLDER. EXACT SCALE FROM DRAWING AND ONLY 1 PLOTTED VERSION ARE TO BE USED.					