



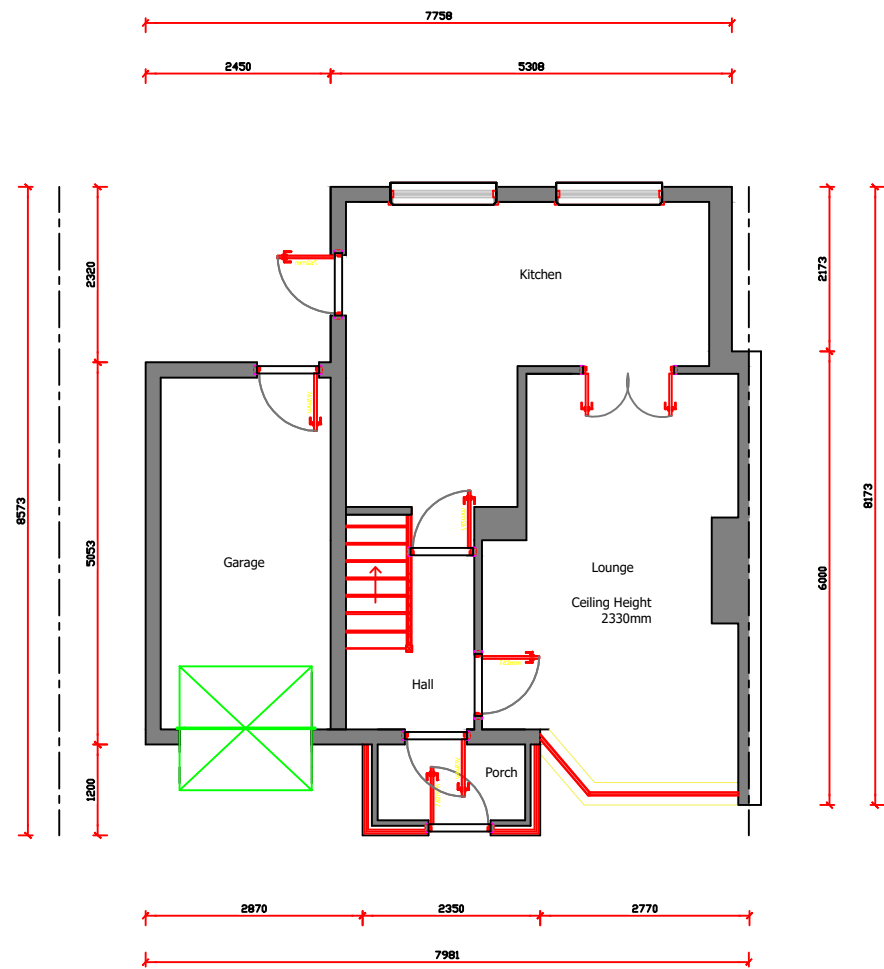


GROUND FLOOR PLAN

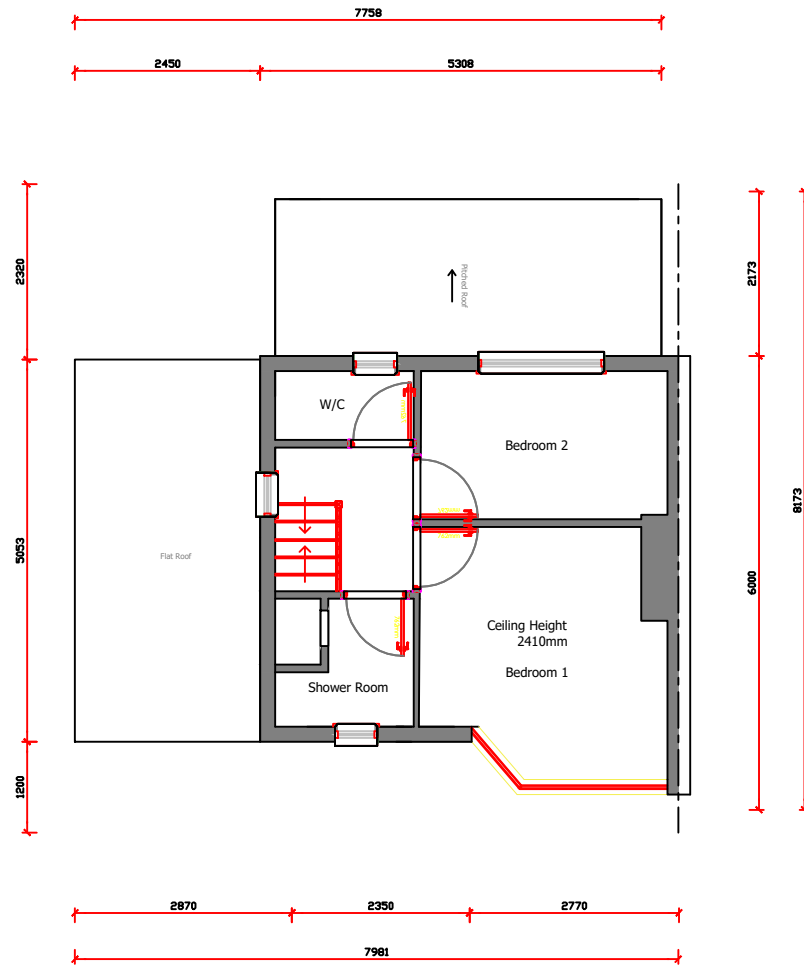

UPPER FLOOR PLAN

EXISTING FLOOR AREA		
GROUND	50.6m ²	544.65sq.ft
FIRST	26.3m ²	283.09sq.ft
TOTAL	76.9m ²	828.13sq.ft

 

- Client submission

AS EXISTING PLAN

CLIENT/COMPANY: Jack Crowfoot	
JOB DESCRIPTION: PROPOSED Double Storey Rear and Side Extension 33 Elvesthorpe Lane, Earl Shilton, Leicester, LE9 7PT	
SCALE 1:100 @ A3	DATE 11.06.25
DRAWN BY JTC	DRAWING No: 001
ALL DIMENSIONS TO BE CHECKED ON SITE BEFORE CONSTRUCTION. ANY DISCREPANCIES TO BE DISCUSSED AND AGREED WITH JC PRIOR TO PROCEEDING.	
THIS DRAWING IS THE PROPERTY OF JC AND MUST NOT BE COPIED OR REPRODUCED WITHOUT PRIOR WRITTEN CONSENT.	
HEALTH AND SAFETY EXECUTIVE (HSE) WILL NEED TO BE NOTIFIED PRIOR TO COMMENCEMENT OF THE PROJECT	