



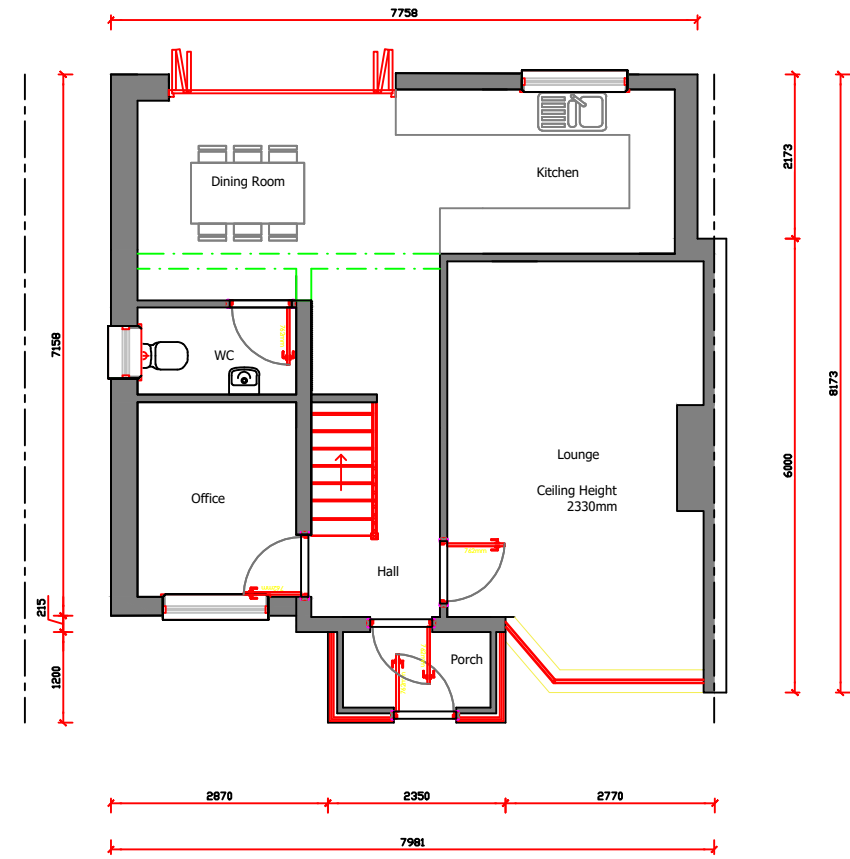


GROUND FLOOR PLAN

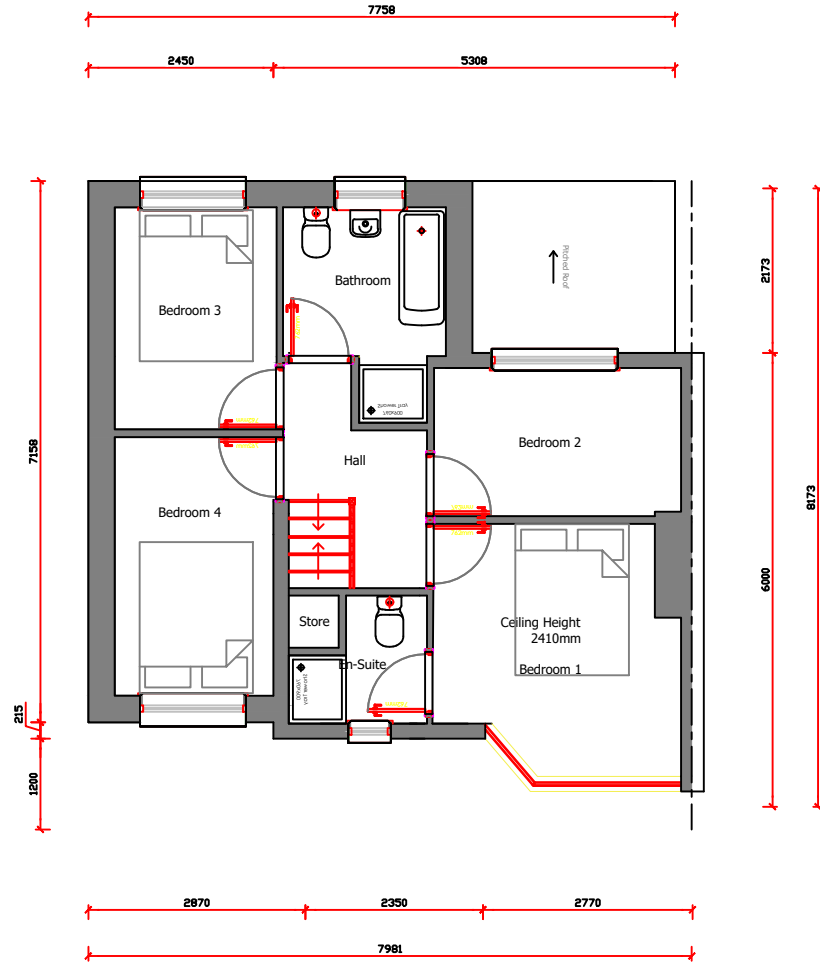

UPPER FLOOR PLAN

PROPOSED FLOOR AREA		
GROUND	54.2m ²	583.40sq.ft
FIRST	45.2m ²	486.53sq.ft
TOTAL	99.4m ²	1069.94sq.ft

 

- Client submission

AS PROPOSED PLAN

CLIENT/COMPANY: Jack Crowfoot	
JOB DESCRIPTION: PROPOSED Double Storey Rear and Side Extension 33 Elvesthorpe Lane, Earl Shilton, Leicester, LE9 7PT	
SCALE 1:100 @ A3	DATE 11.06.25
DRAWN BY JTC	DRAWING No: 002
ALL DIMENSIONS TO BE CHECKED ON SITE BEFORE CONSTRUCTION. ANY DISCREPANCIES TO BE DISCUSSED AND AGREED WITH JC PRIOR TO PROCEEDING.	
THIS DRAWING IS THE PROPERTY OF JC AND MUST NOT BE COPIED OR REPRODUCED WITHOUT PRIOR WRITTEN CONSENT.	
HEALTH AND SAFETY EXECUTIVE (HSE) WILL NEED TO BE NOTIFIED PRIOR TO COMMENCEMENT OF THE PROJECT	