

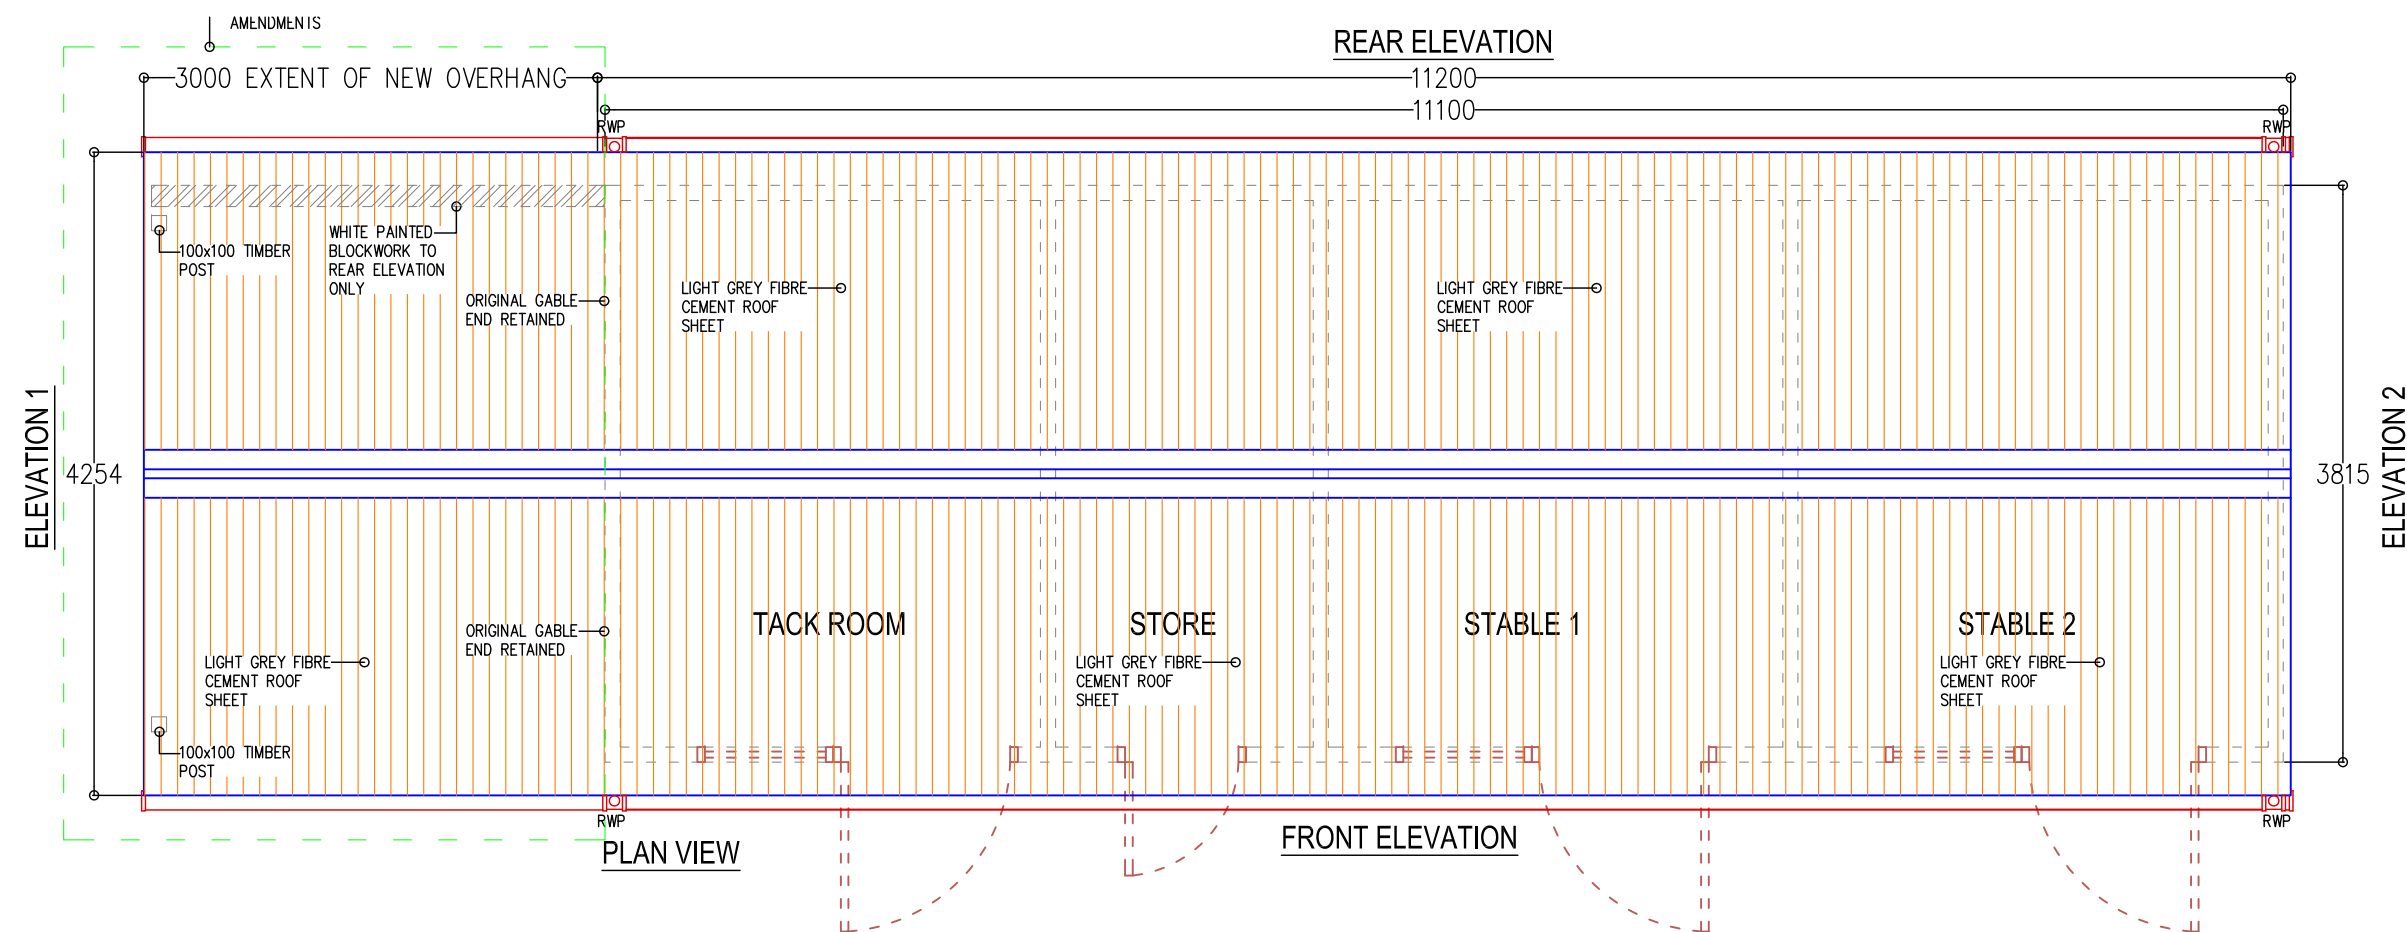
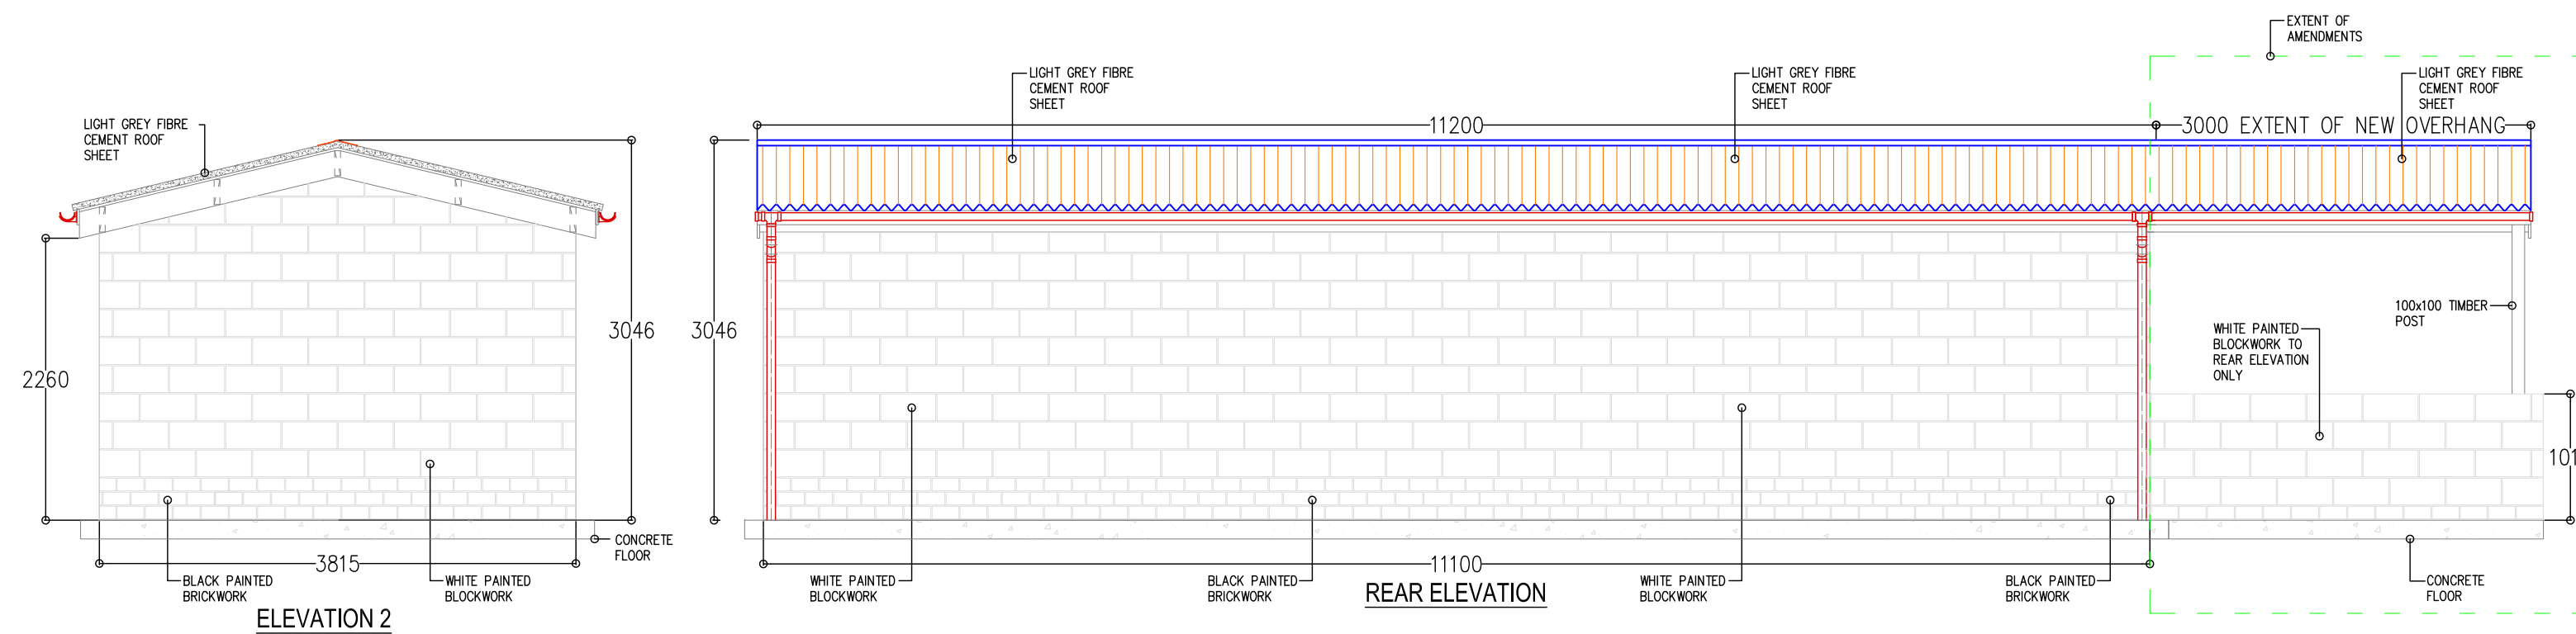


FIBRE CEMENT ROOF SHEETING

 

NOTES

1. THIS DRAWING IS TO BE READ IN CONJUNCTION WITH ALL RELEVANT ARCHITECTURAL & STRUCTURAL DRAWINGS.
2. THIS DRAWING IS TO BE READ IN CONJUNCTION WITH ALL RELEVANT BUILDING SERVICES DRAWINGS & THE RELEVANT SECTIONS OF THE SPECIFICATIONS & SCHEDULES.
3. THIS DRAWING IS NOT TO BE SCALED.
4. ALL DIMENSIONS ARE IN mm UNLESS OTHERWISE STATED.

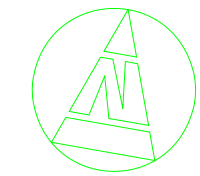

P01	17.06.23	PRELIMINARY ISSUE	LJS
REV	DATE	DESCRIPTION	BY



WM BUILDING SERVICES (LEICESTER) LTD
657 Melton Road
Thurmaston
Leicester
LE4 8EB
Tel: (0116) 311 2477
Fax: (0116) 260 9537
Email: office@wmbuildingservices.com
Web: www.wmbuildingservices.com



Project:
THE STABLES ADJACENT
TO 14 WEST END, BARTON
IN THE BEANS

Title:
PROPOSED STABLE BLOCK
ROOF PLAN & ELEVATIONS

Scale at A2: 1:50	Date: 29.05.23	Designed: L.S	Drawn: L.S
----------------------	-------------------	------------------	---------------

Drawing No: P2023-WMB-ZZ-DR-M-0101	Rev: P01
---------------------------------------	-------------

AS PROPOSED