


Notes

MATERIALS SCHEDULE:

- Timber cladding
- Timber doors & windows
- Facing brickwork - Blue

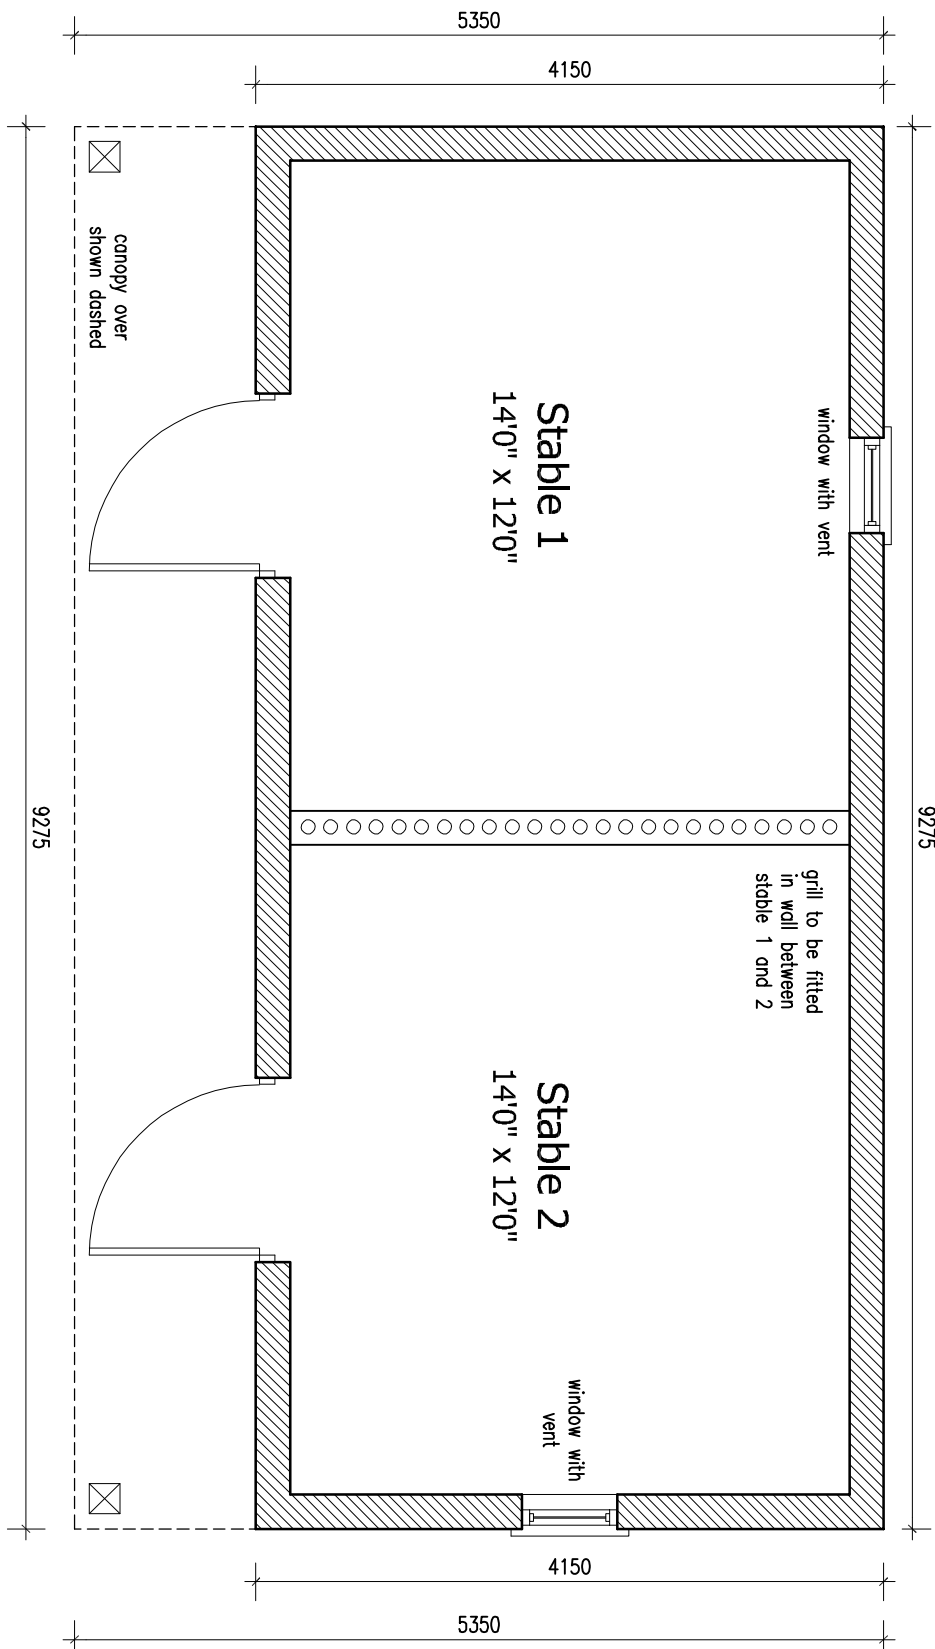

Proposed Ground Floor Plan

Scale 1:150



Proposed Front Elevation

Scale 1:150



Proposed Side Elevation

Scale 1:150



Proposed Rear Elevation

Scale 1:150



Proposed Side Elevation

Scale 1:150



DAVID GRANGER
ARCHITECTURAL DESIGN LTD

David Granger Architectural Design Ltd
The Old Cottage Hospital
Leicester Road
Ashted de la Zouch
Leicestershire
LE65 1DB
T 011530 560939
W www.davidgrangerdesign.com

Project

Proposed Stables
Keepers Cottage, Shackerstone Lane
Shackerstone
Warwickshire

Client

Mr & Mrs B. Matthews

Drawing

Detailed Planning Proposals
Sheet 1 of 1

Drawing Number 24.4436.04 H

Date: July 2024

Scale: As Shown Drawn By: WF Checked By: SM

DETAILED PLANNING PROPOSALS

PROPOSED STABLES - KEEPERS COTTAGE - SHACKERSTONE LANE - SHACKERSTONE - WARWICKSHIRE

Figured dimensions must be taken in preference to verbal dimensions and any discrepancies are to be referred to David Granger Architectural Design Limited. Connecting any verbal ratings, any verbal dimensions and suppliers must verify all dimensions on site before construction. All drawings are copyright of David Granger Architectural Design Limited. All rights reserved. Licence No. 08100004601, Landmark Ref. 10081616 Company Reg. No. 5058912