




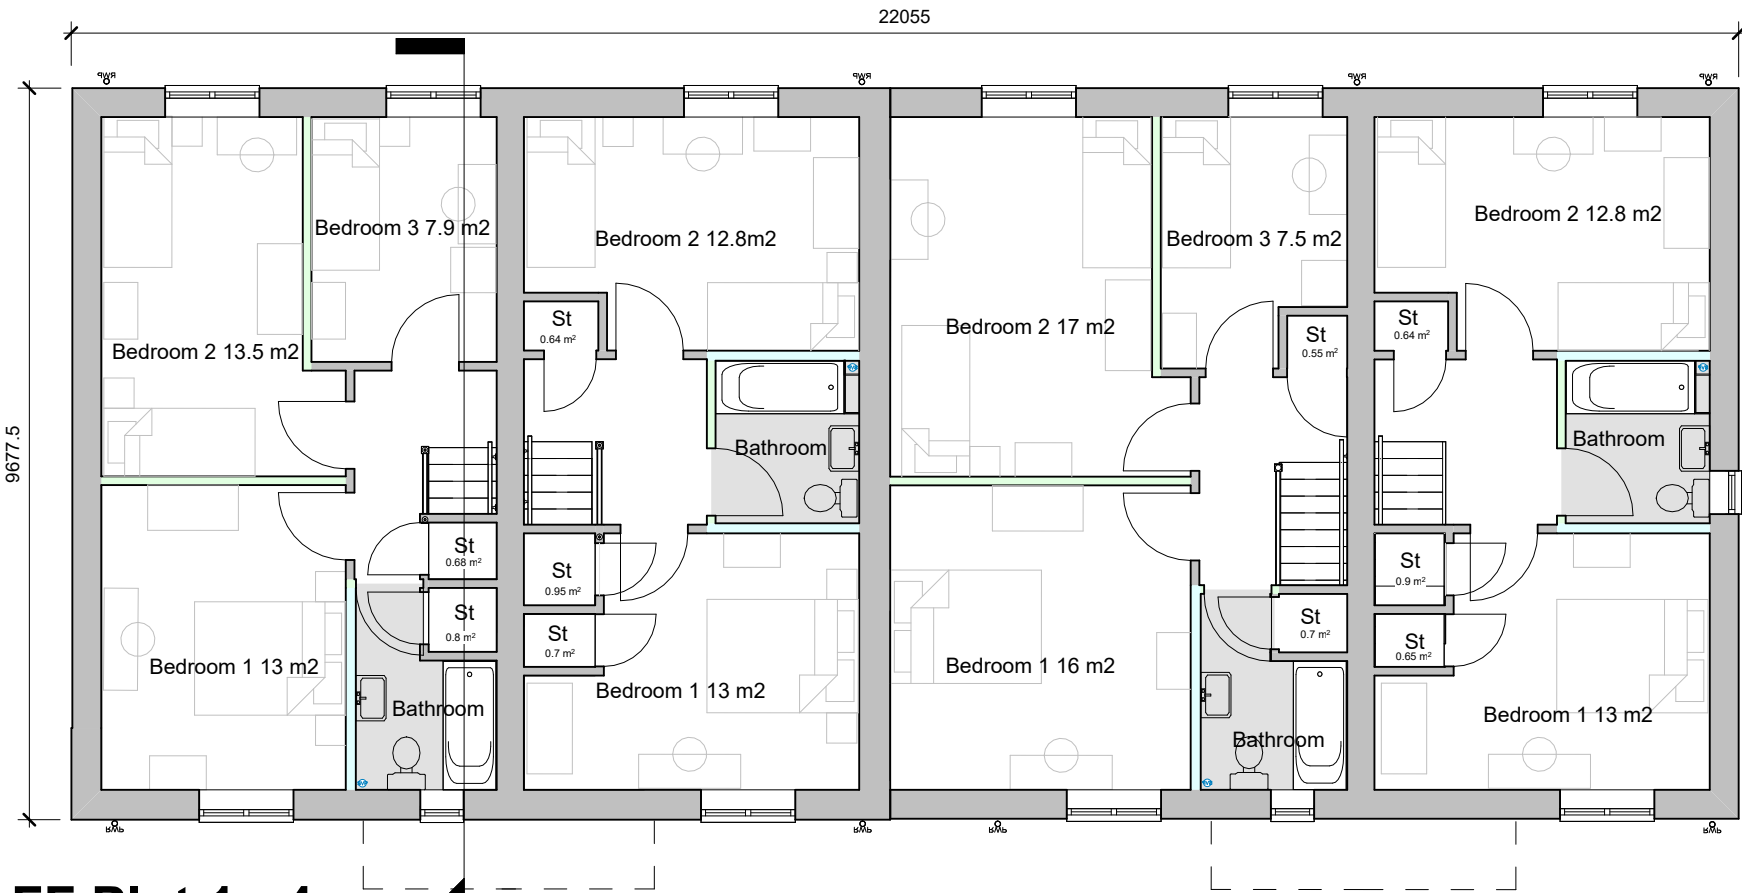

FF Plot 1 - 4
1 : 100

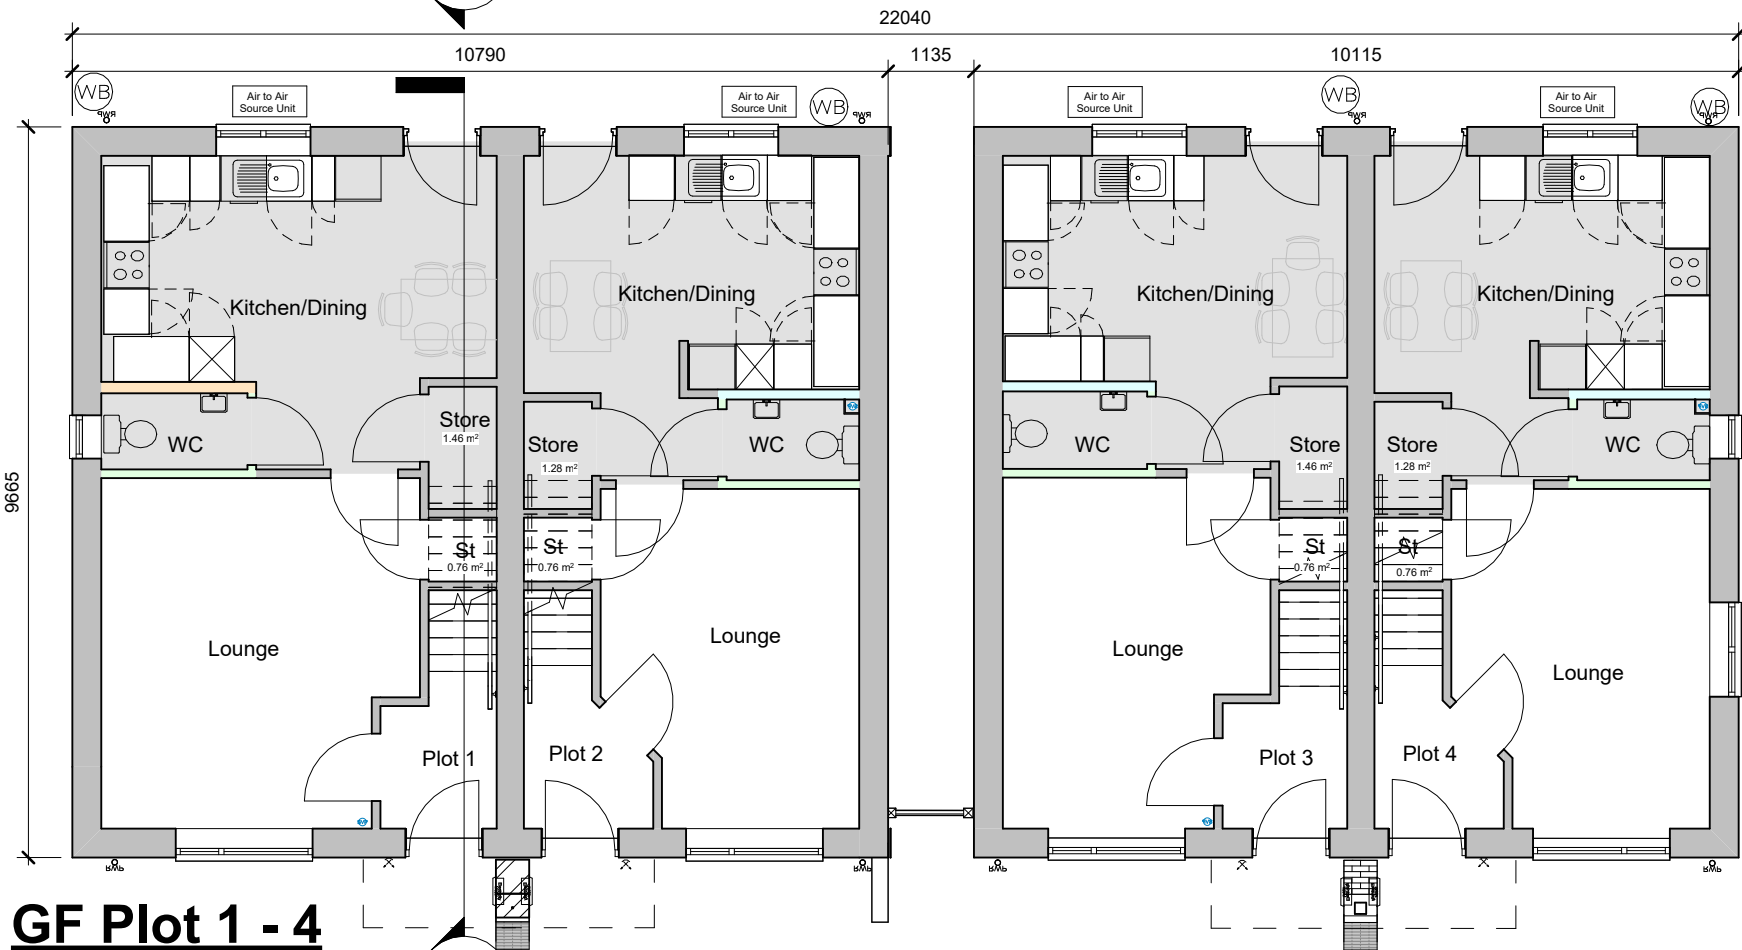

GF Plot 1 - 4
1 : 100


 


Scale Bar
1 : 100

Floor Area:

Plot 1 = 93m²
Plot 2 = 79m²
Plot 3 = 94m²
Plot 4 = 79m²


Section 1
1 : 100

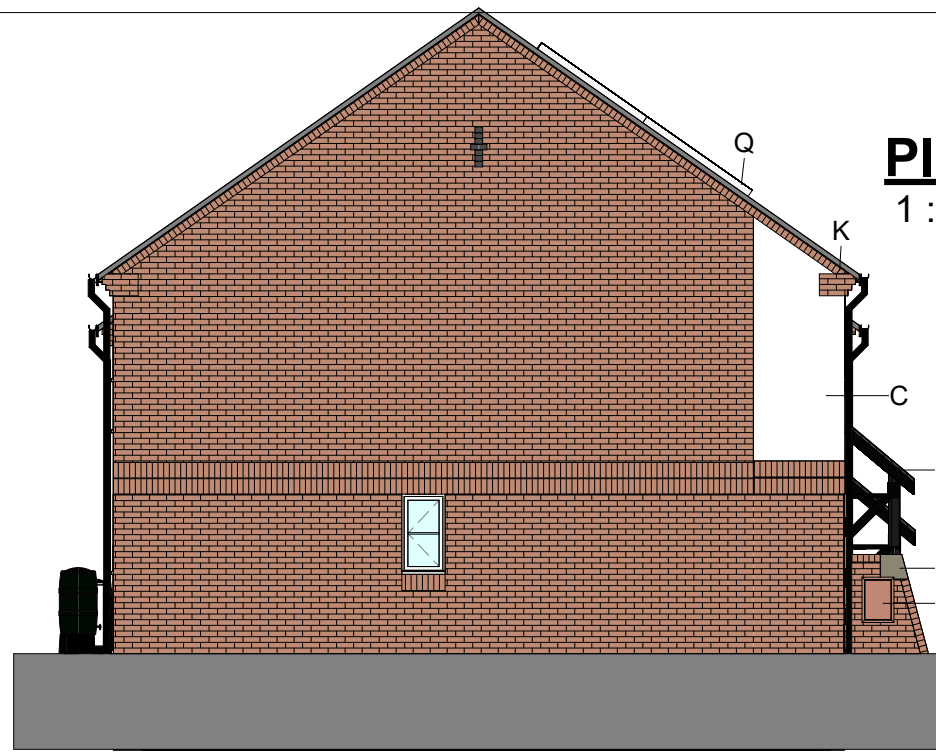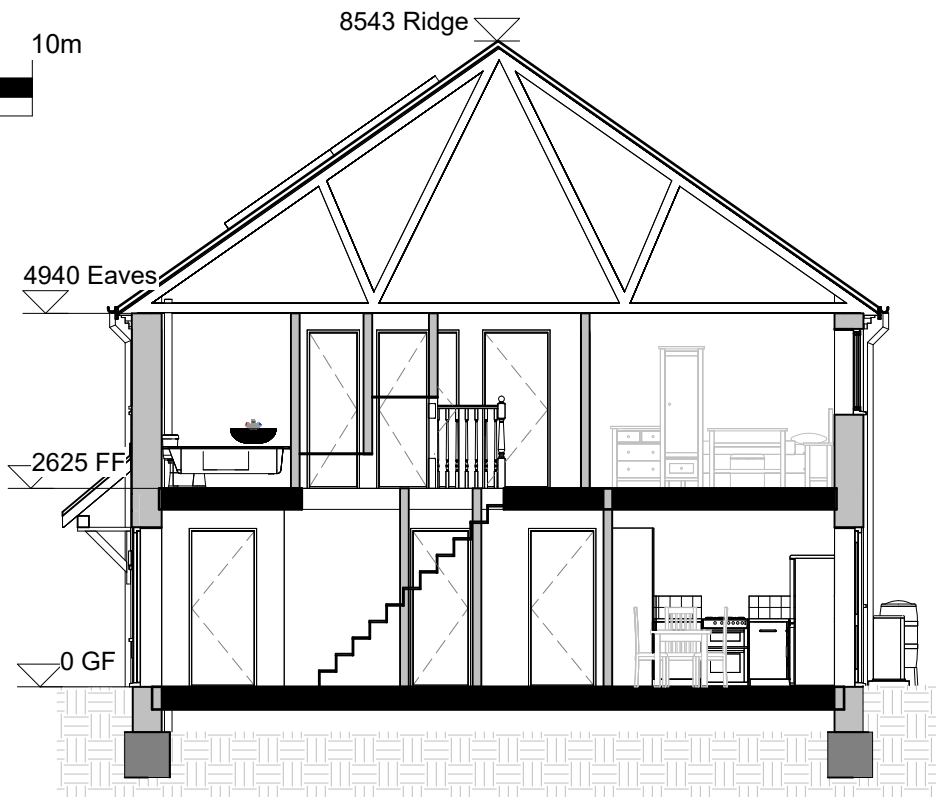

Plot 1 - End Elevation
1 : 100



Plot 1 - 4 Front Elevation
1 : 100

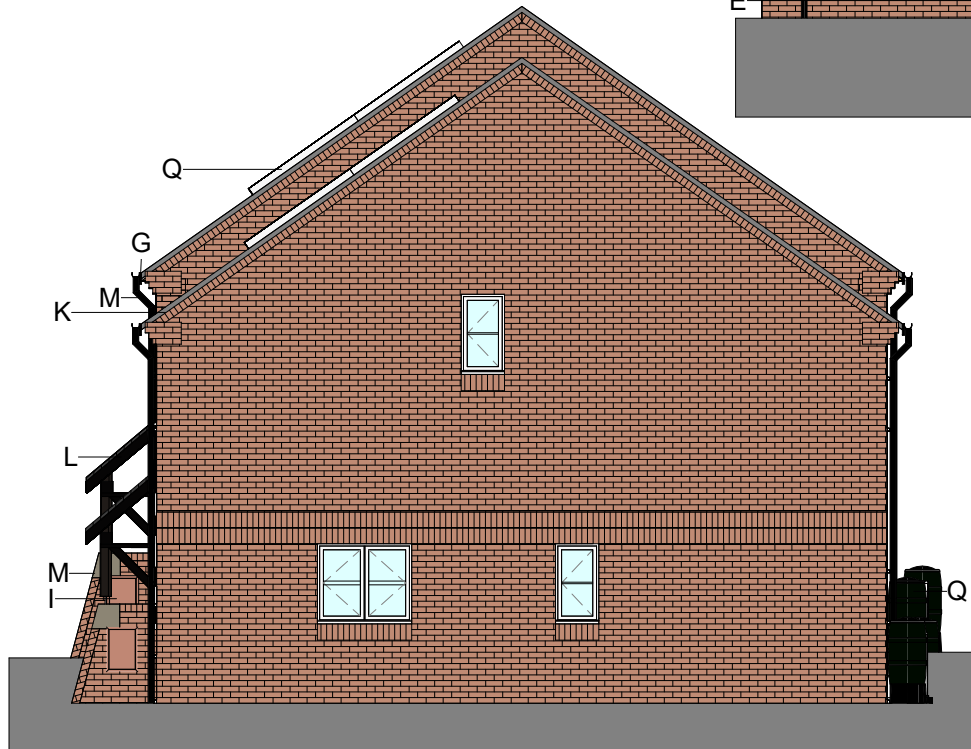

Plot 4 - End Elevation
1 : 100



Plot 1 - 4 Rear Elevation
1 : 100

Materials Key	
Key Value	Keynote Text
A	Brickwork - Red/Orange with double row of 25mm projecting soldier course to street facing elevations
B	Main Roof Tile - Plain Concrete - Grey
C	Render - White Smooth
D	Windows - UPVC - White
E	Front Door - Choice 5 Colours
F	Rear Door - UPVC - White
G	Soffit / Fascia / Verge boards- BLACK UPVC
H	Guttering & Rain Water Down Pipe- Half Round - Black UPVC
I	Service meter cupboard - Painted to match brickwork.
J	Brick Soldier Sill Detail - Flush
K	25mm projecting brick header and brick corbel eaves dry verge
L	Mono pitch porch - Roof tiles to match main roof in smaller size - timber gallows bracket and post.
M	Meter stub wall - brick to match facing with recon stone & brick capping.
P	Solar Panels - number of panels subject to SAP calculation
Q	Air to air source unit

A	15.06.26	Area added to stores.
Revision	Date	Description
Pelham		
Clifton Place, 9 Fairham Brook Drive, Clifton, Nottingham, NG11 8PY T: 0115 773 6904 hello@pelham.co.uk www.pelham.co.uk		
STAGE	Planning	
PROJECT	Peggs Close Earl Shilton	
DRAWING TITLE	Plot 1 - 4 Floor Plans	
DRAWING NUMBER	2724/P 200	REVISION A
SCALE	As indicated @ A2	DATE 07.05.26
DRAWN BY	BS	CHECKED BY MP
Do not scale this drawing. All dimensions must be checked and verified on site. This drawing is copyright and must not be used for any purpose other than that for which it is issued, without the consent of Pelham.		