


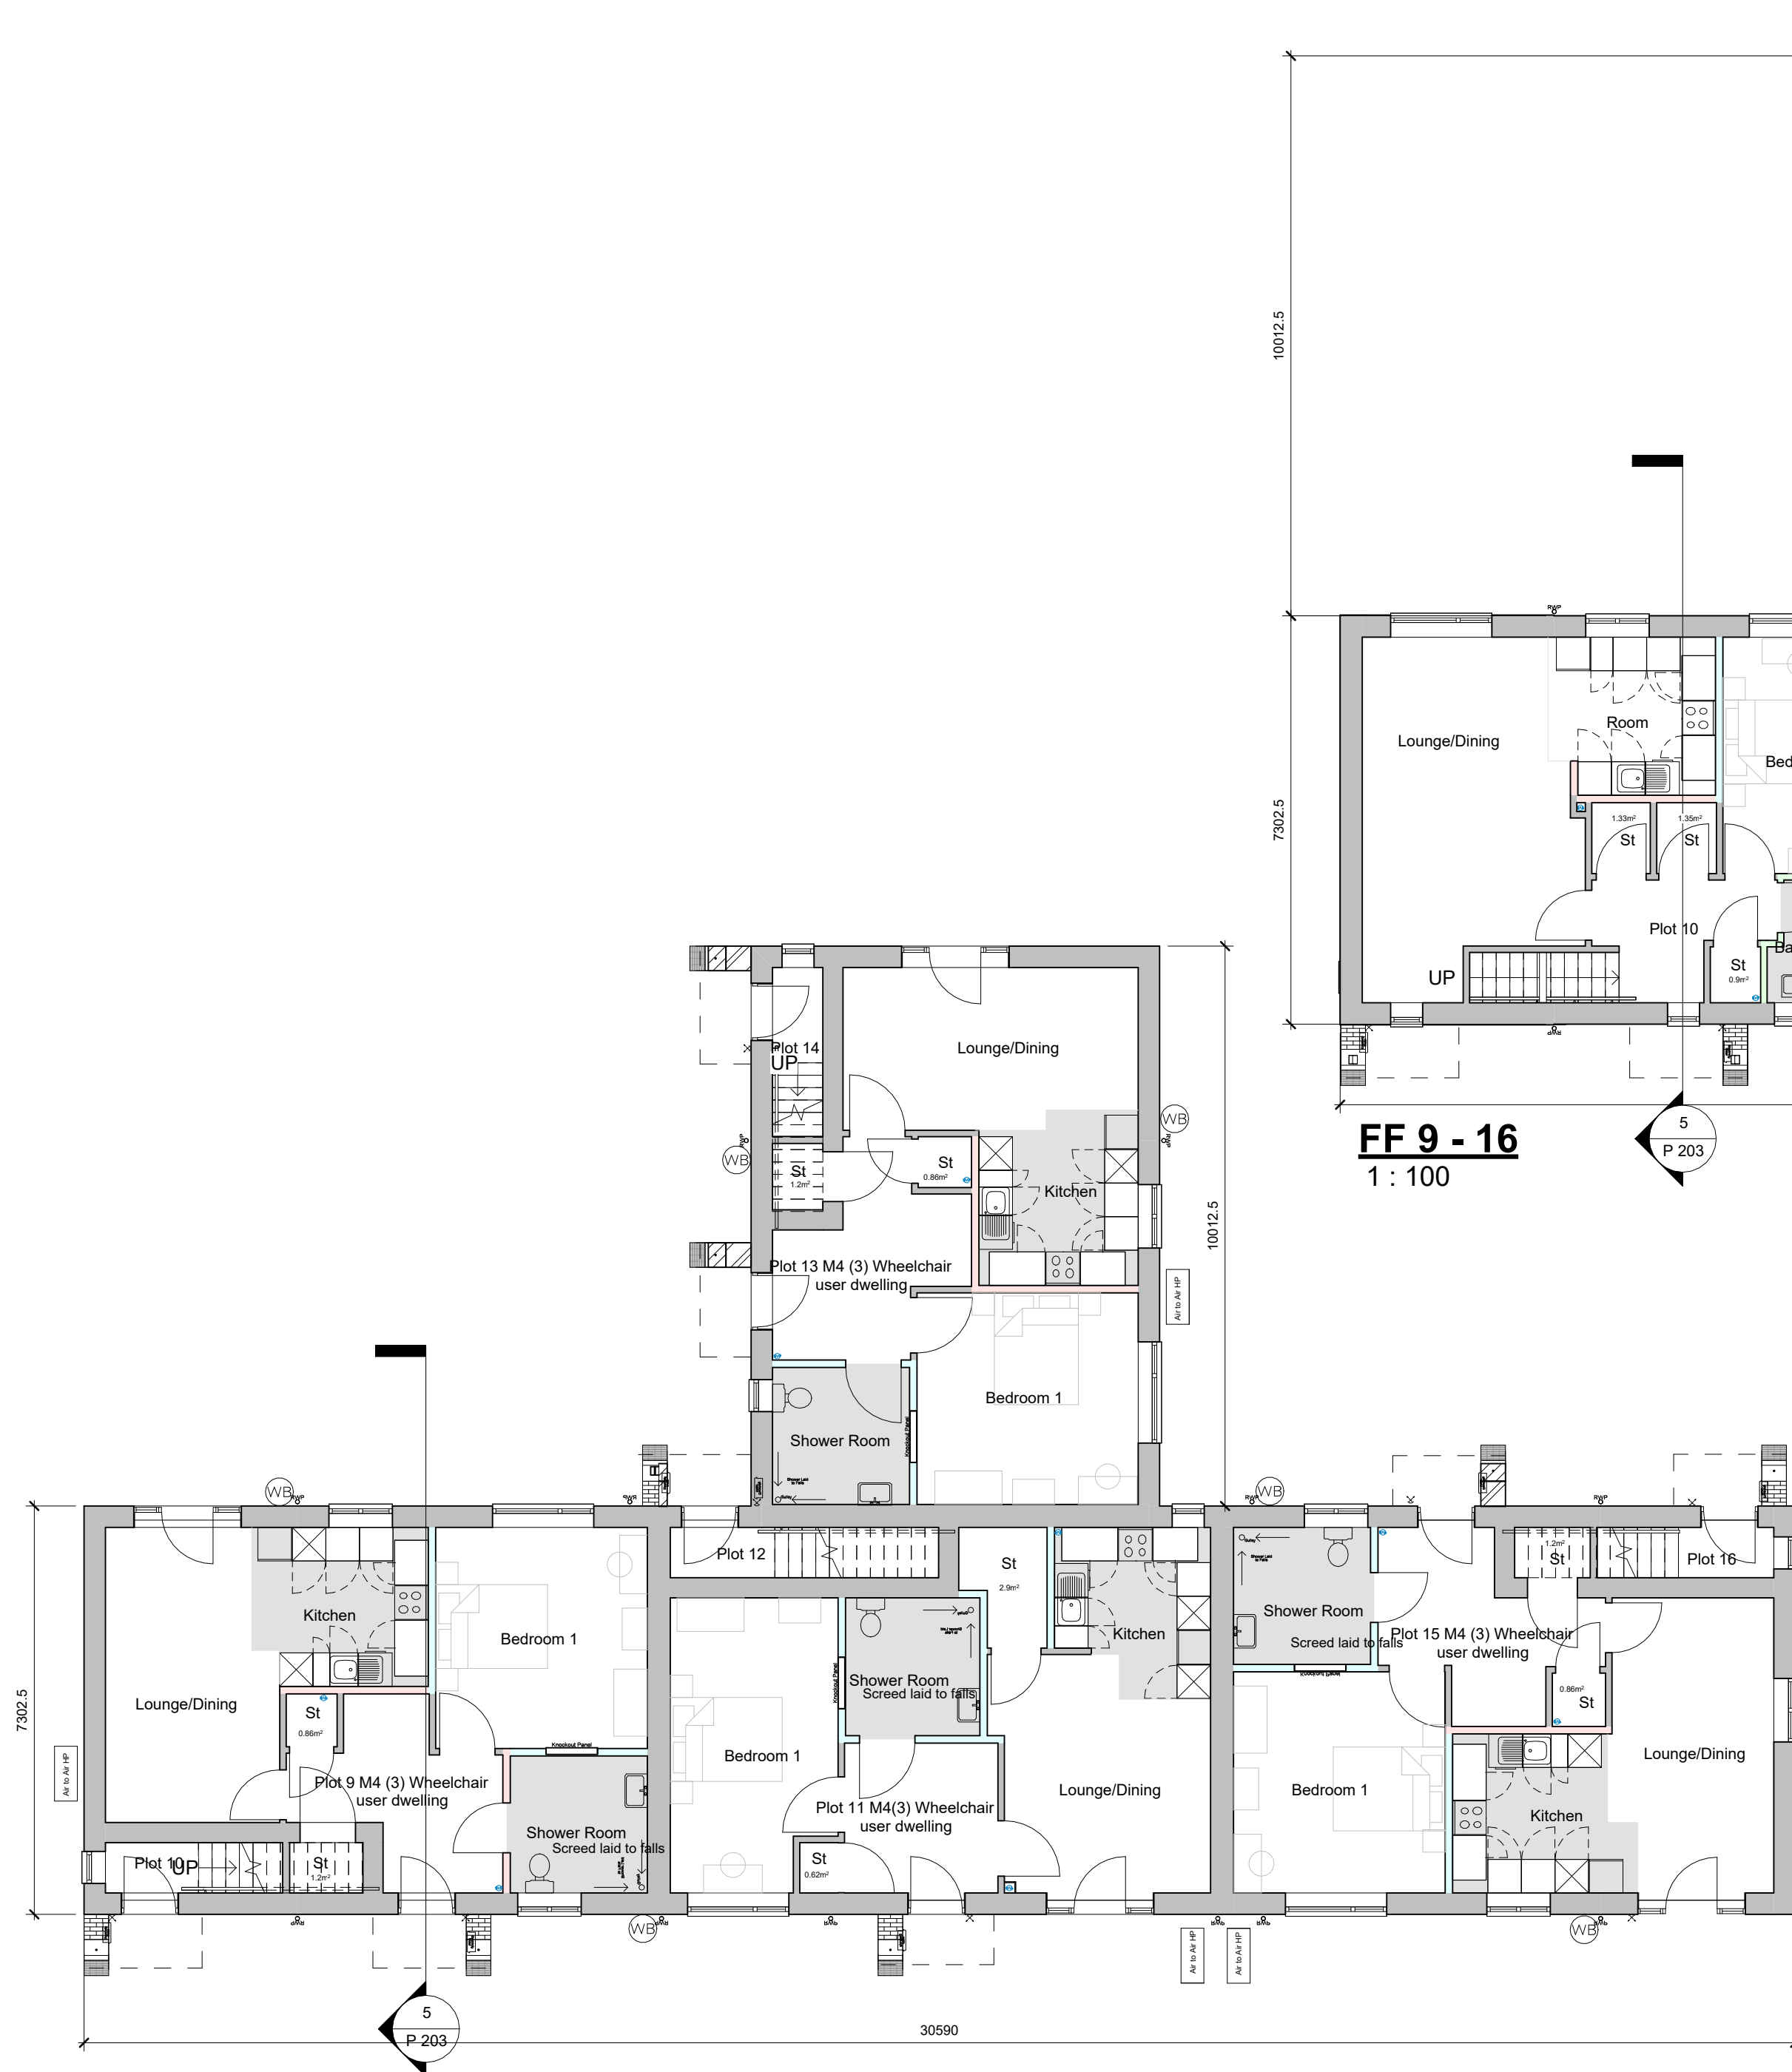

GF 9 - 16
1 : 100



FF 9 - 16
1 : 100

Floor Areas:

Plot 9 Part M(3) = 59.5m²
Plot 10 = 63.3m²
Plot 11 Part M(3) = 59.5m²
Plot 12 = 63.3m²
Plot 13 Part M(3) = 59.5m²
Plot 14 = 63.3m²
Plot 15 Part M(3) = 59.5m²
Plot 16 = 63.3m²

Scale Bar
1 : 100



A	15.06.26	Store areas added.
Revision	Date	Description
Pelham		
Clifton Place, 9 Fairham Brook Drive, Clifton, Nottingham, NG11 8PY T: 0115 773 6904 hello@pelham.co.uk www.pelham.co.uk		
STAGE	Planning	
PROJECT	Peggs Close Earl Shilton	
DRAWING TITLE	Plot 9- 16 Floor Plans	
DRAWING NUMBER	2724/P 202	REVISION A
SCALE	As indicated @ A2	DATE 01.09.25
DRAWN BY	BS	CHECKED BY MP
Do not scale this drawing. All dimensions must be checked and verified on site. This drawing is copyright and must not be used for any purpose other than that for which it is issued, without the consent of Pelham.		