

Notes
1. Only PDF issues of this drawing are controlled.
2. All other formats of this drawing (e.g. dwg Autocad files) are un-controlled and are used at your own risk.
3. Do not scale this drawing.
4. This drawing must not be copied, transmitted or passed to a third party, without written consent



20 Andrew Close Extension




22 Andrew Close Extension




Concrete Tiles



White PVC Window

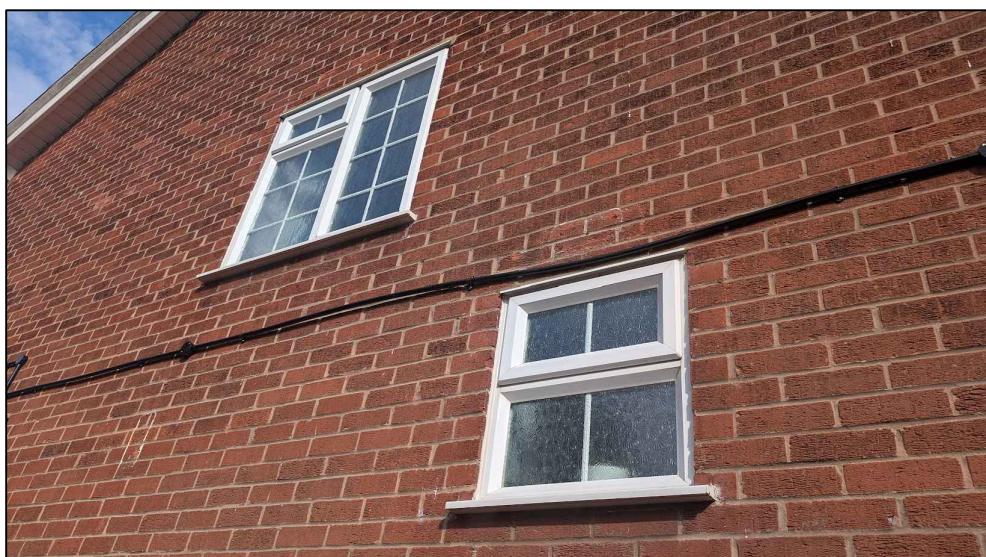


White PVC Frosted Window

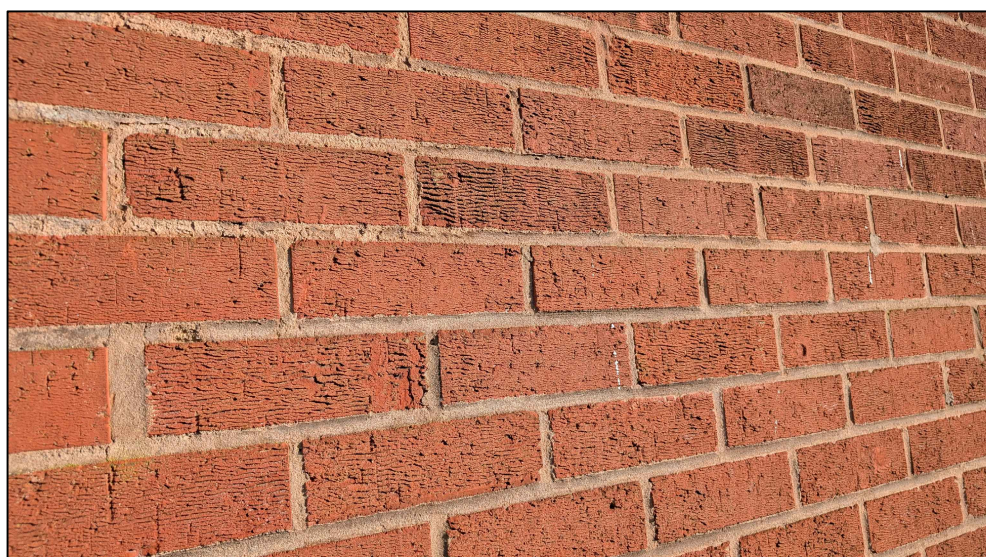


Red Ibstock Brick



Gutter Detail

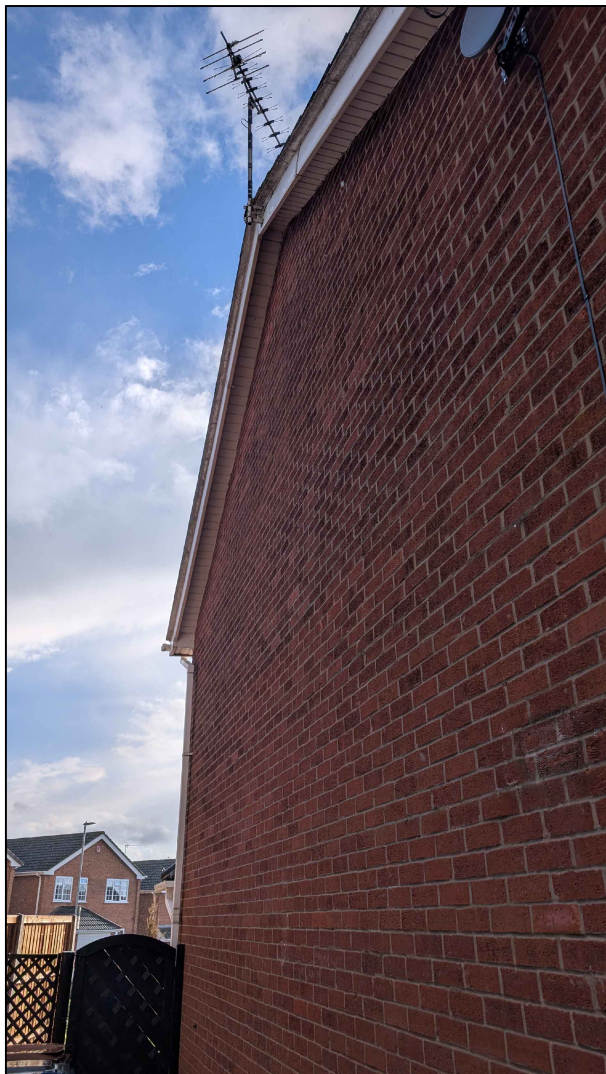


Overhang Detail

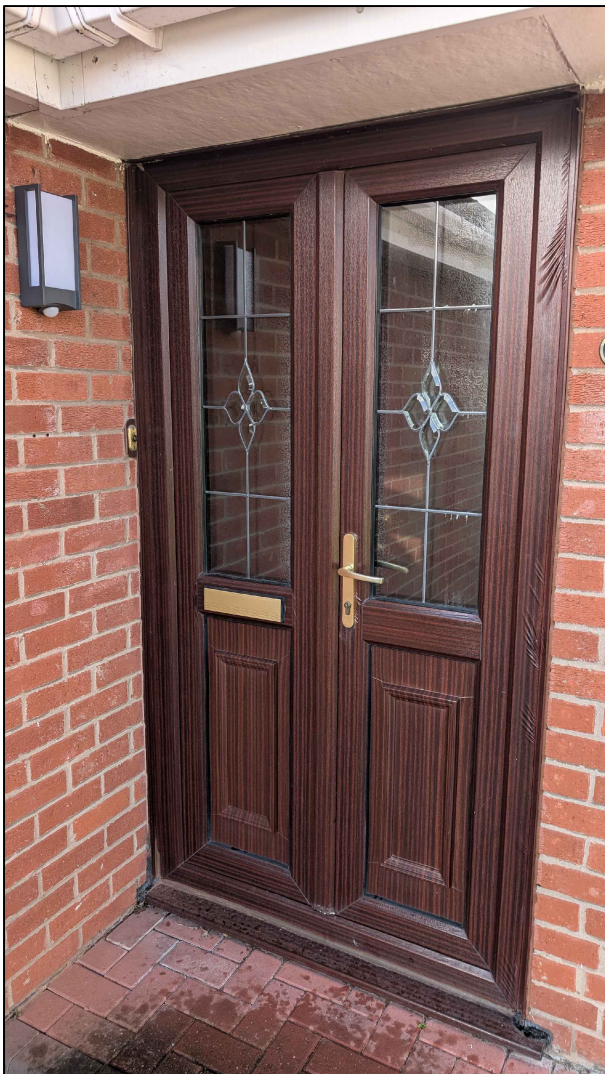


Front Door



Garage Door

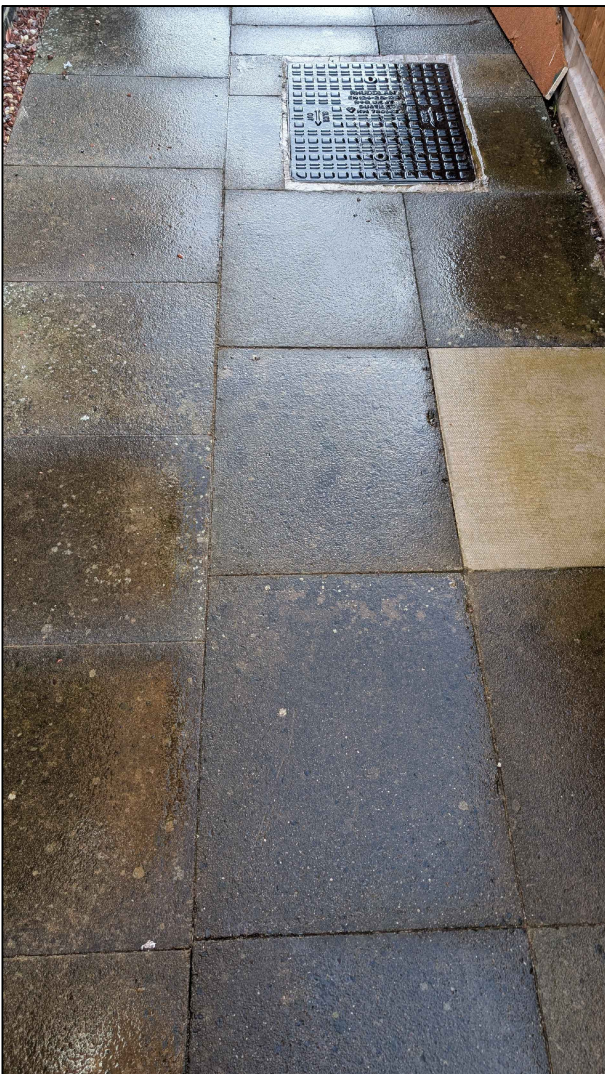

Concrete Slab Paving

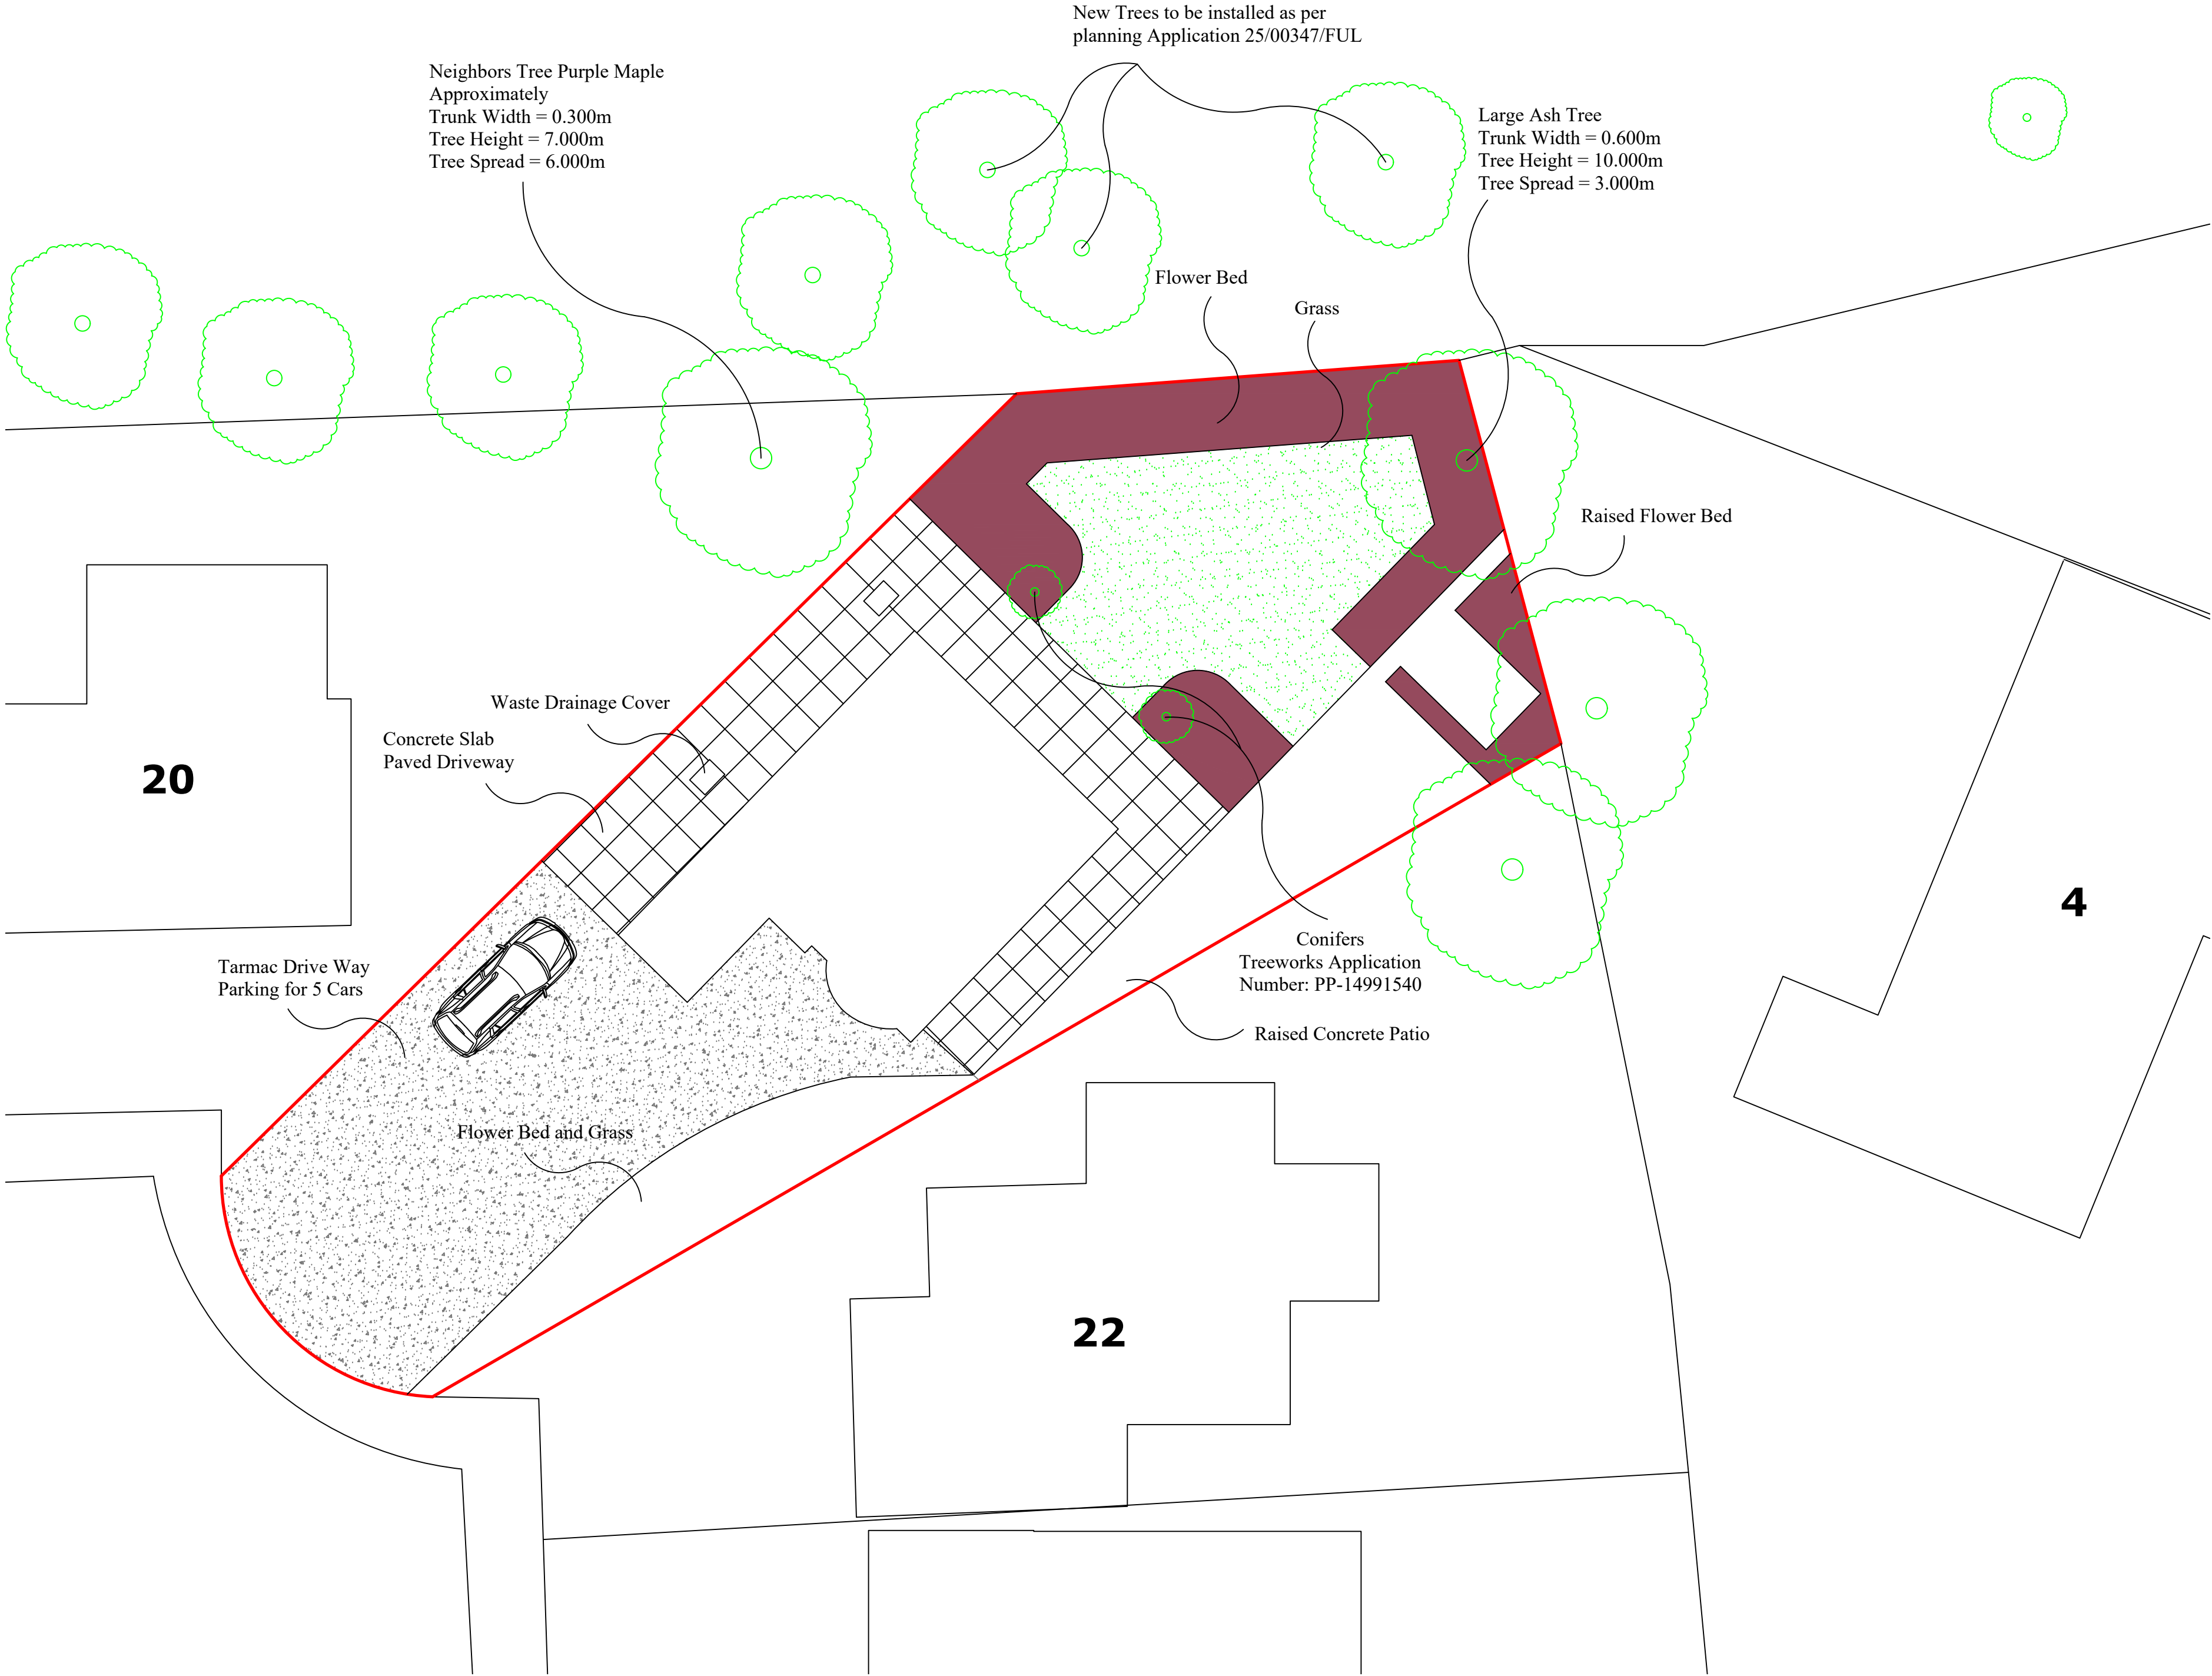

Large Ash Tree



Neighboring Ash



Conifer Tree 1



Conifer Tree 2



Purple Maple Tree

P01	16.06.26	WH	Preliminary Issue
Rev	Date	Rev by	Description
Status	PRELIMINARY		
Title	Site Plan and Description		
Client	Rachael Holmes		
Contract	21 Andrew Close		
Site	Stoke Golding		
Drawn by	WH	Scale	1:125
Drawing No	25001-WH-21-XX-DR-X-1002	Date	16/06/26
		Rev	P01