

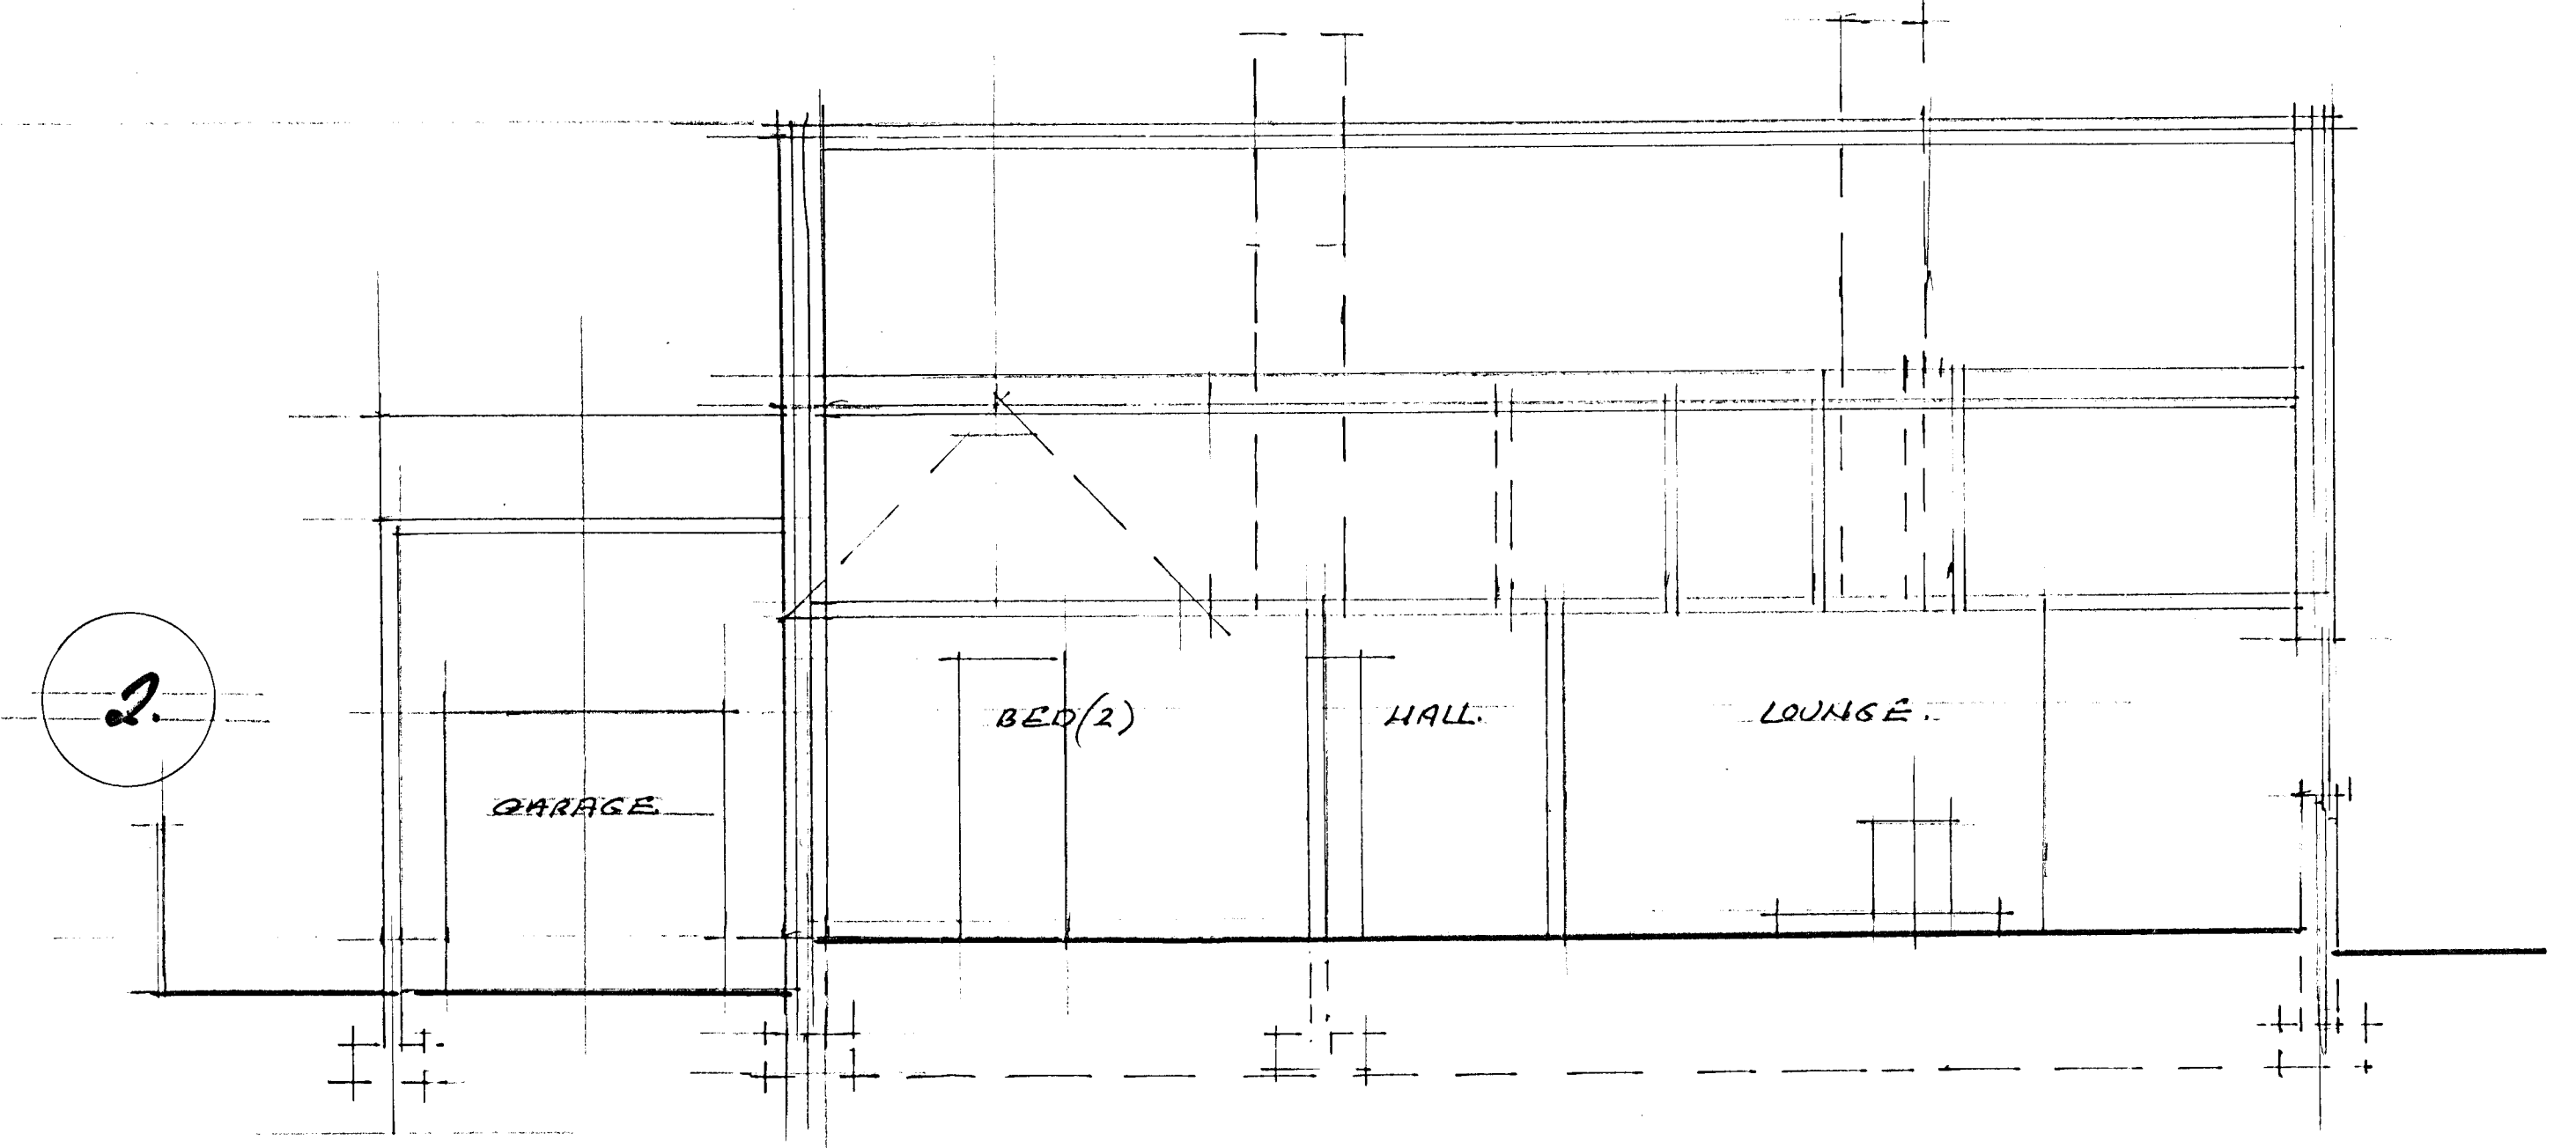
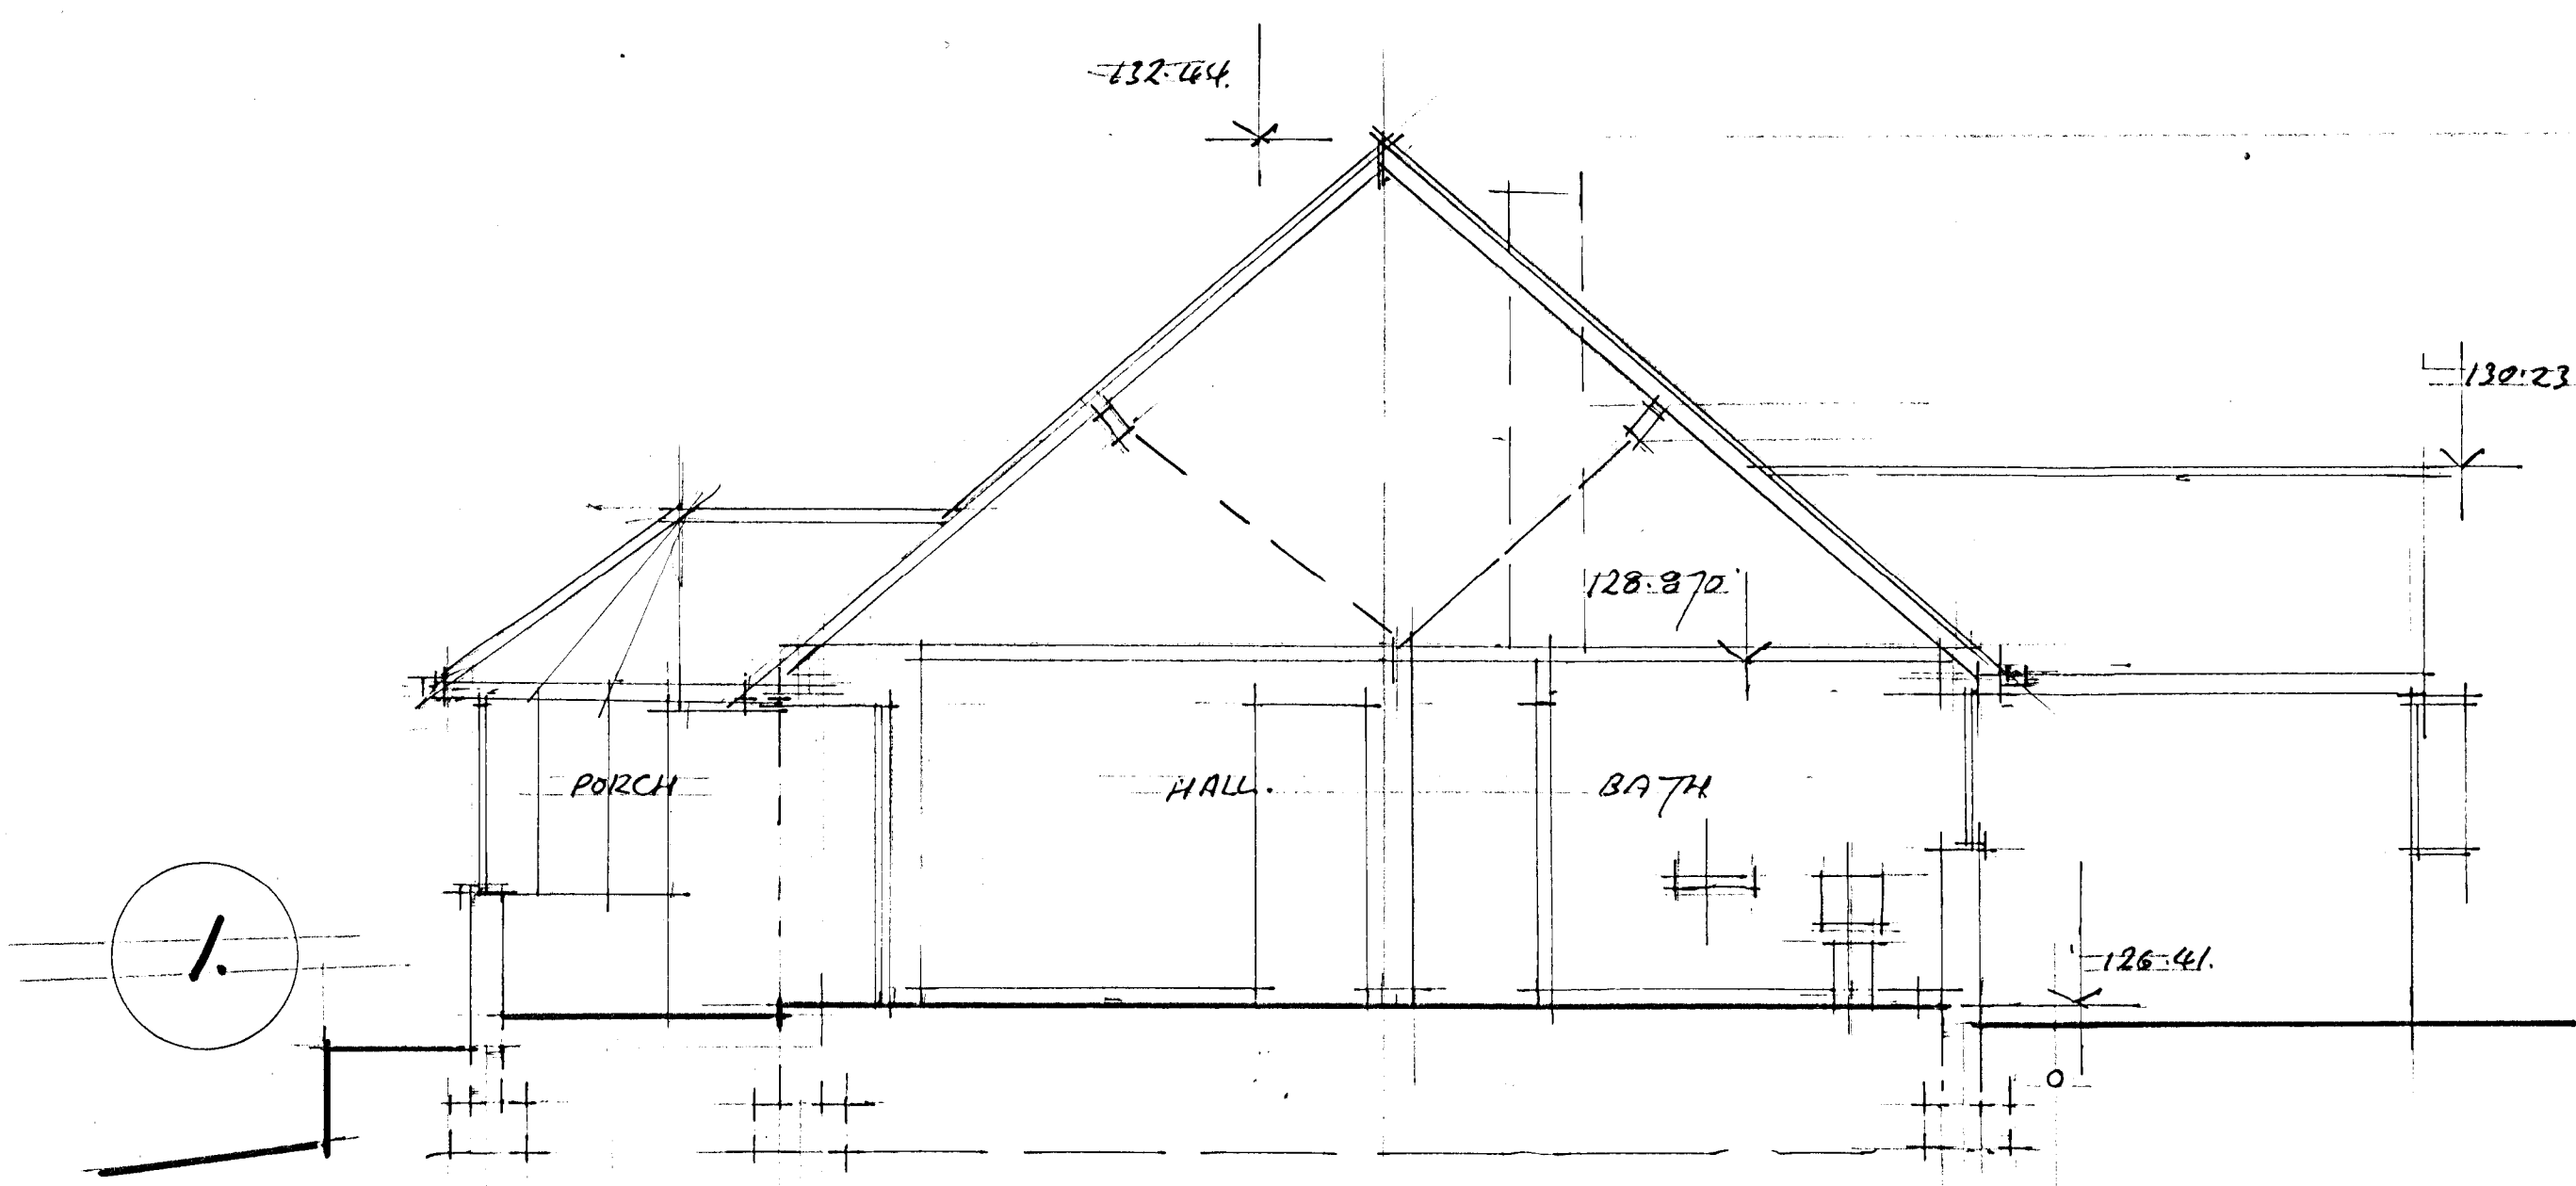
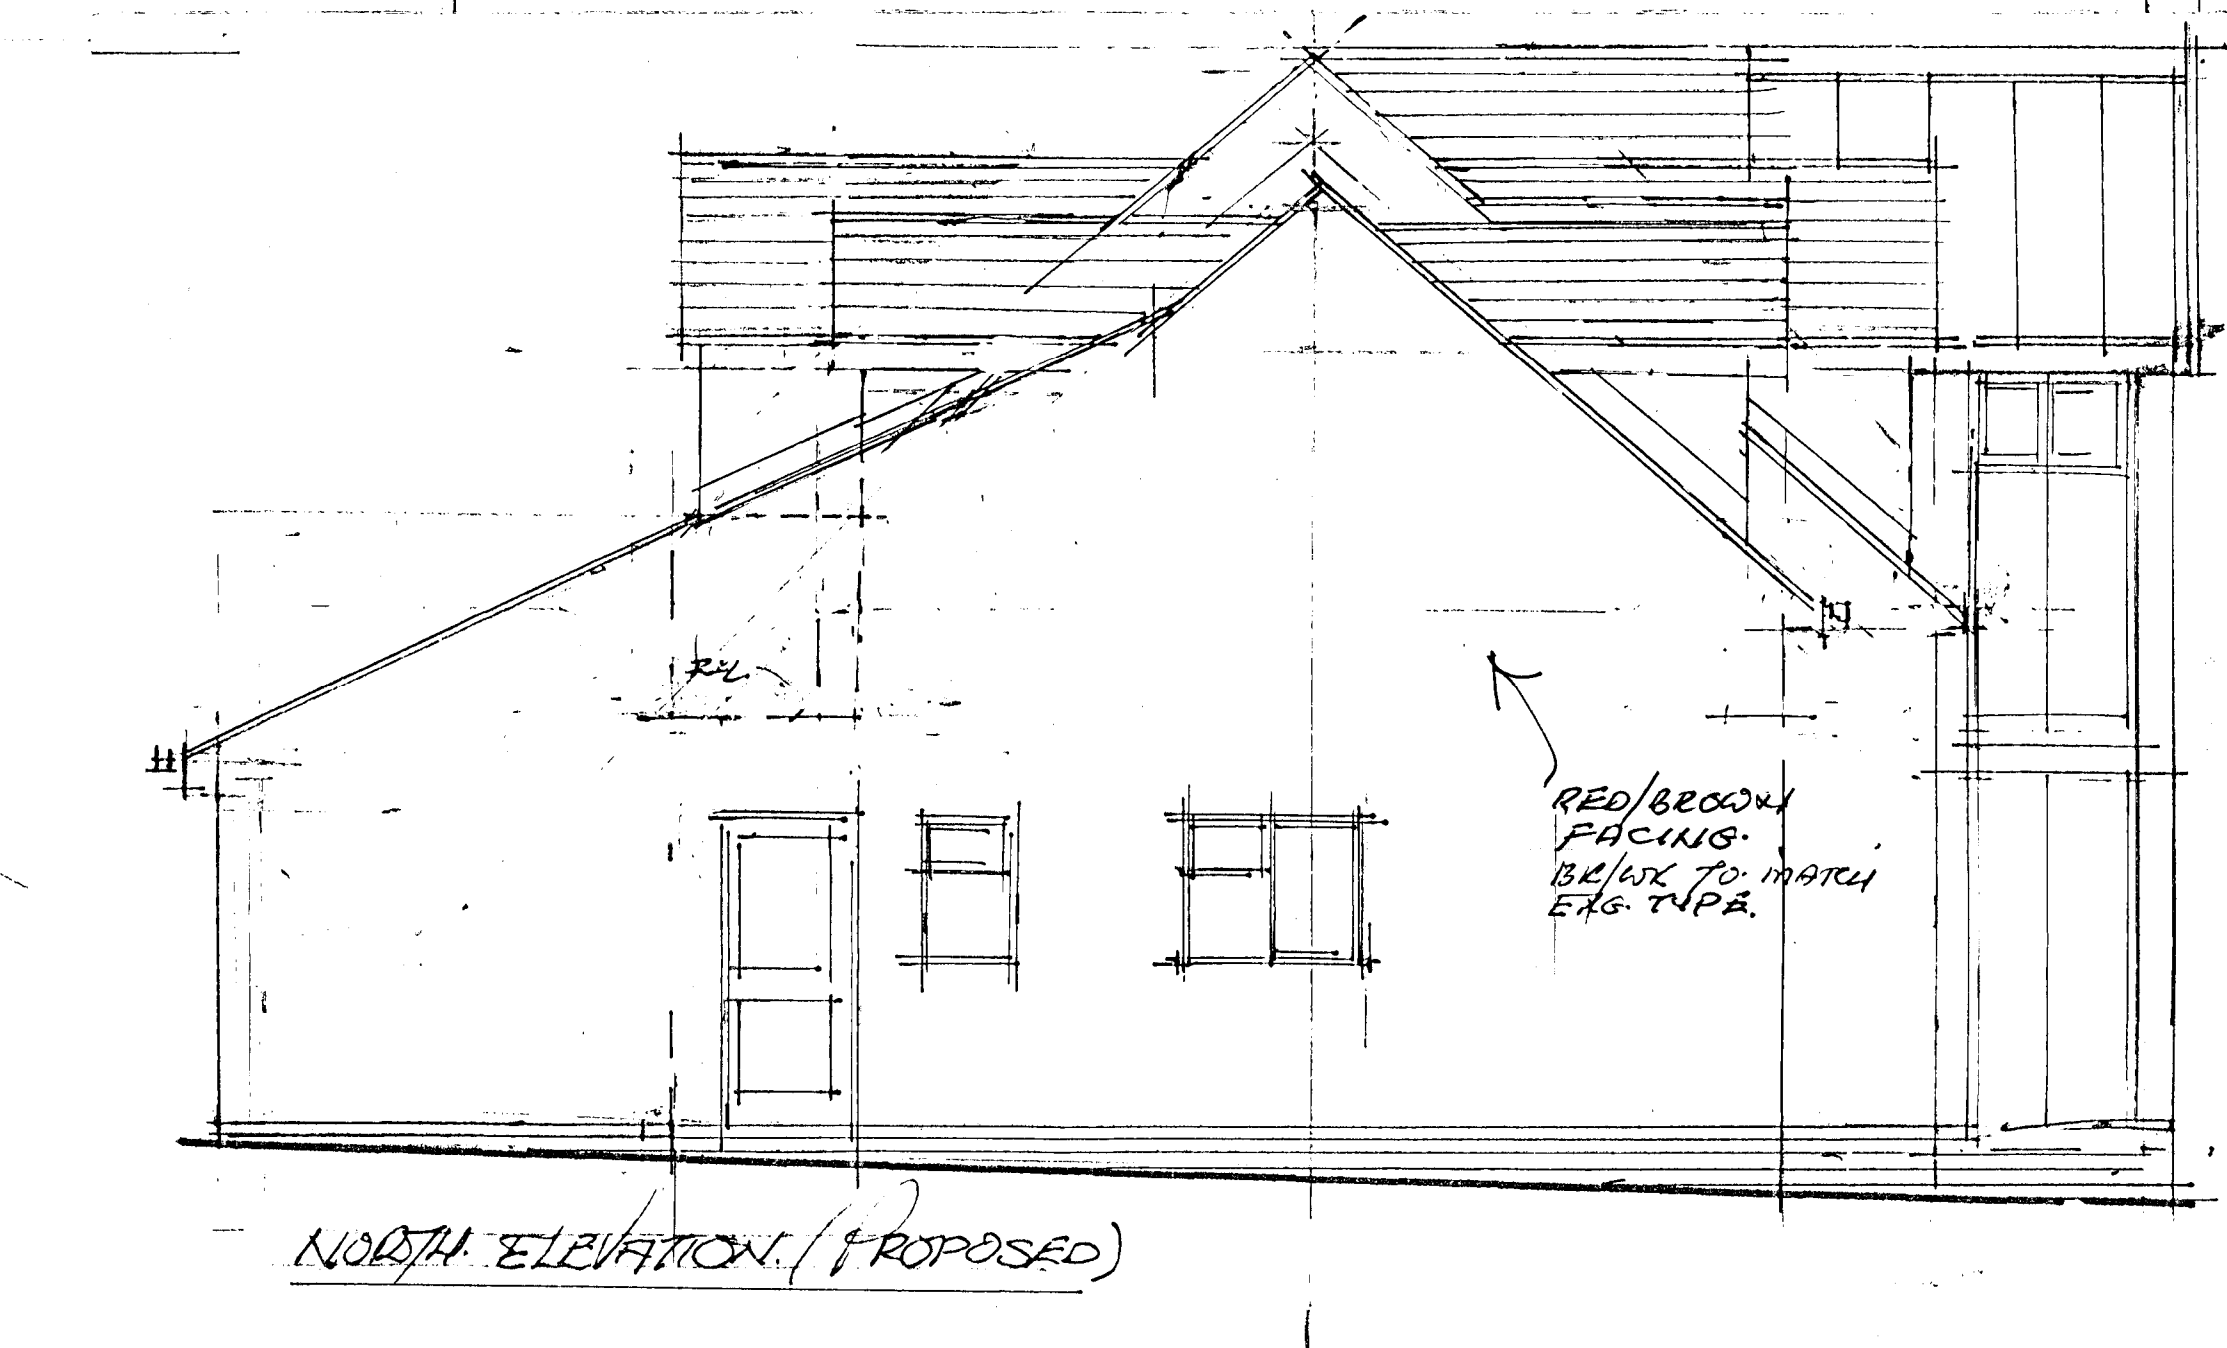
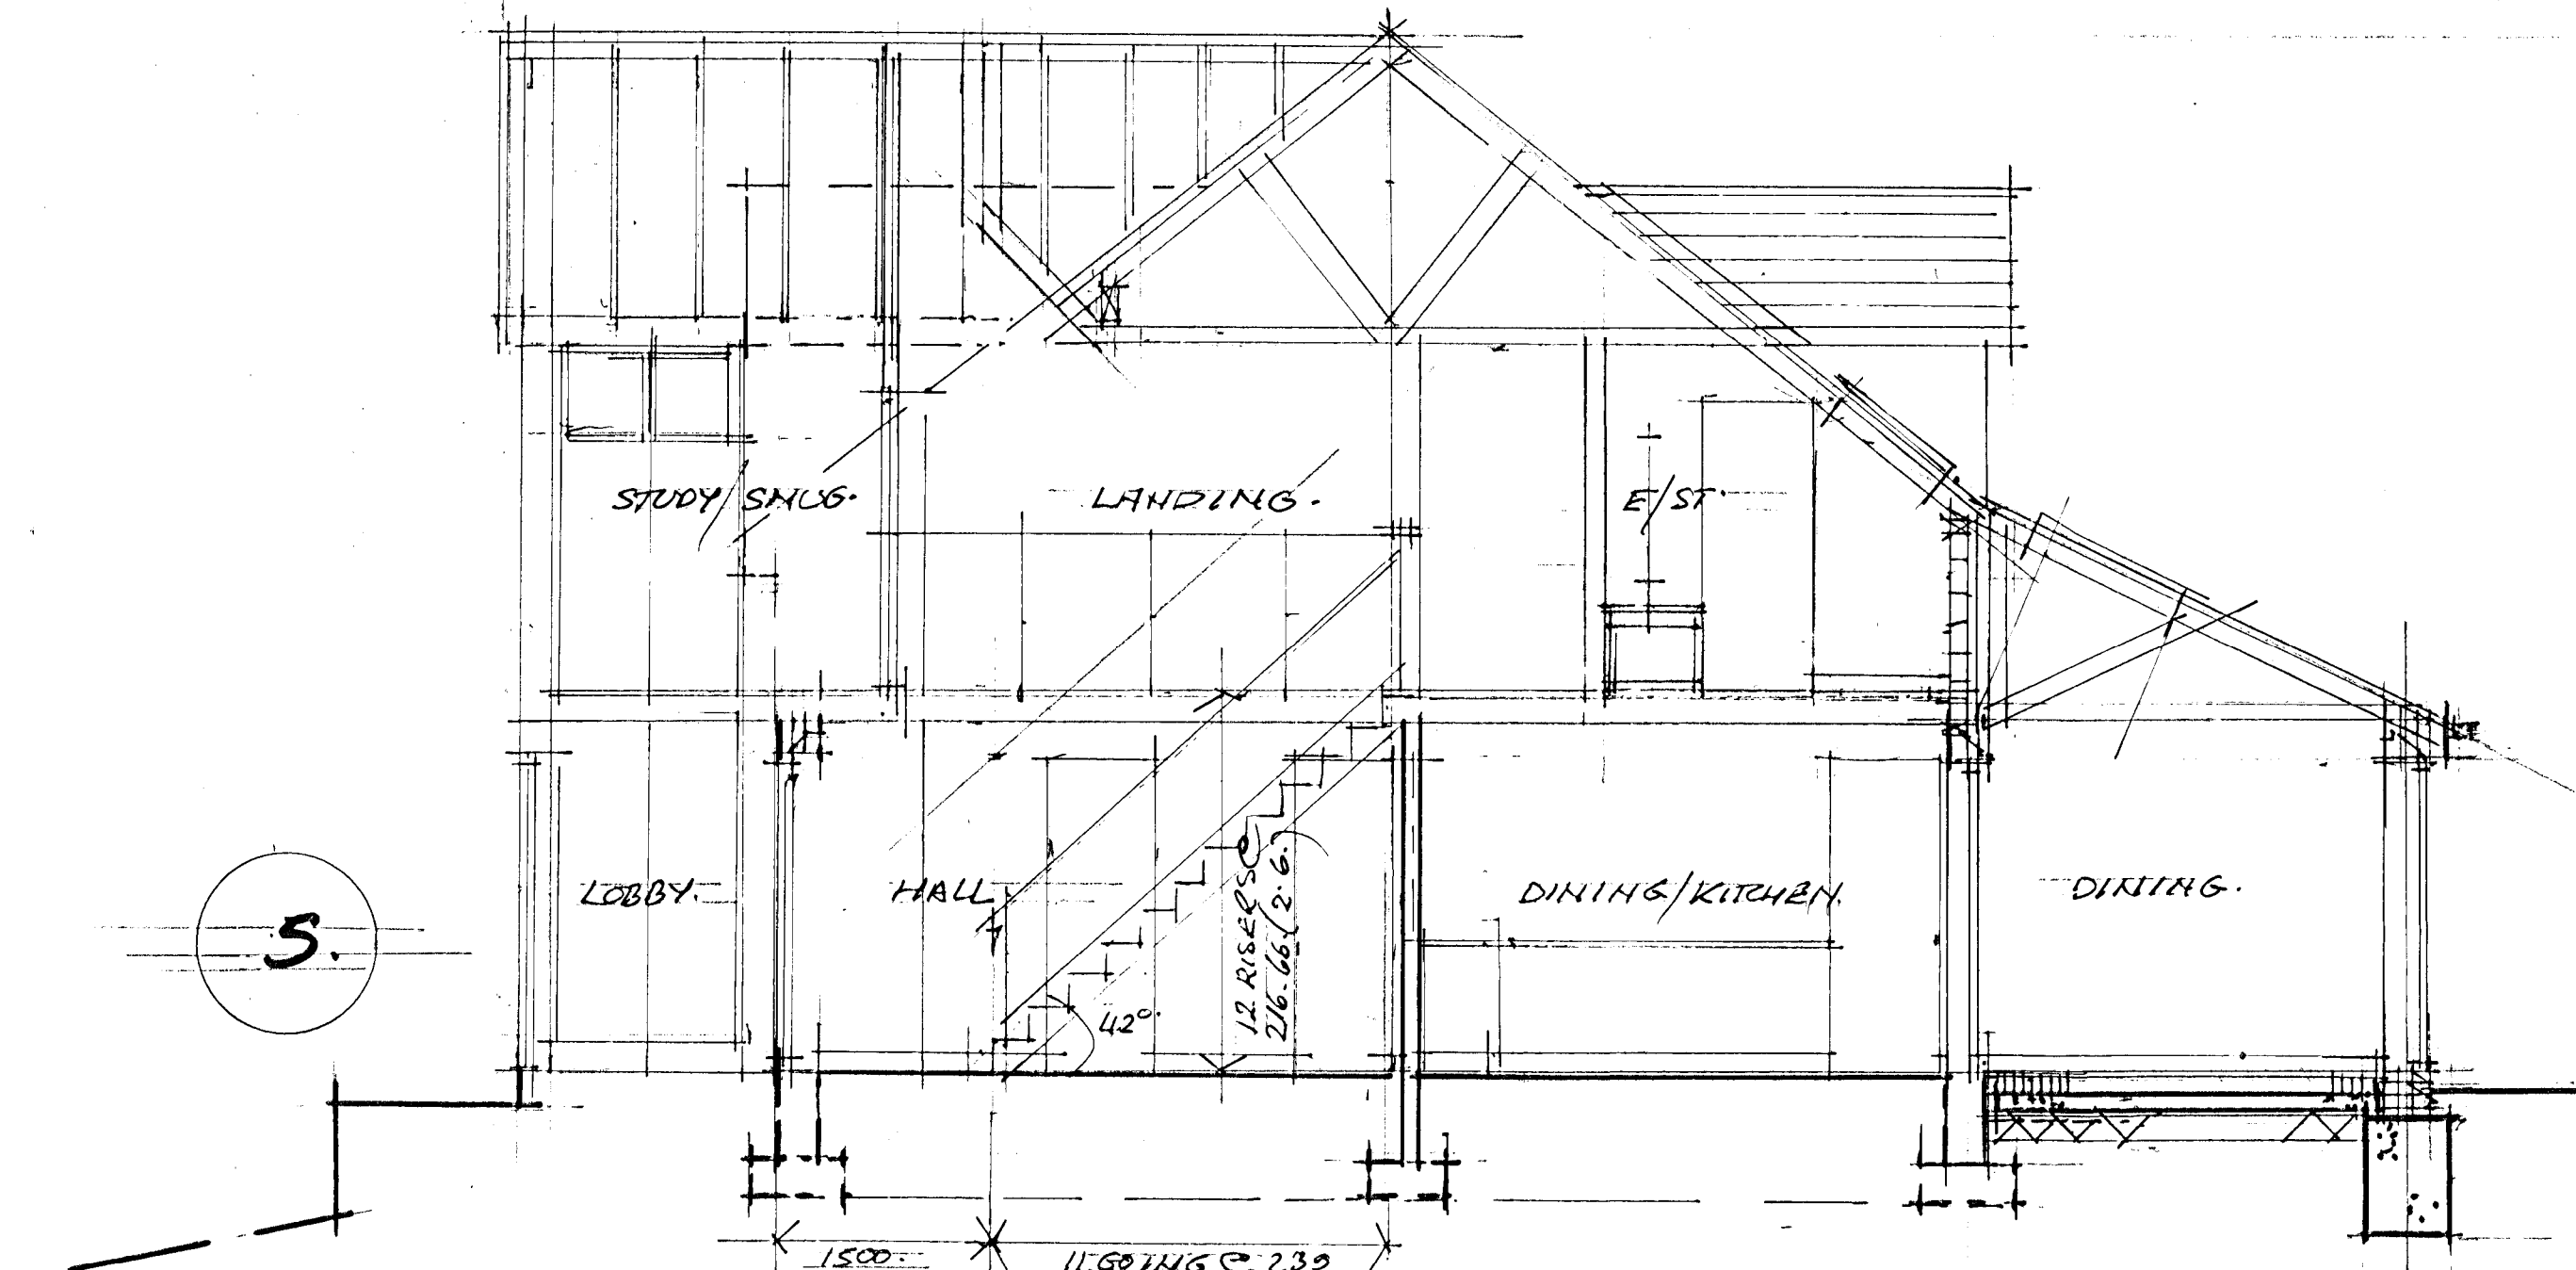


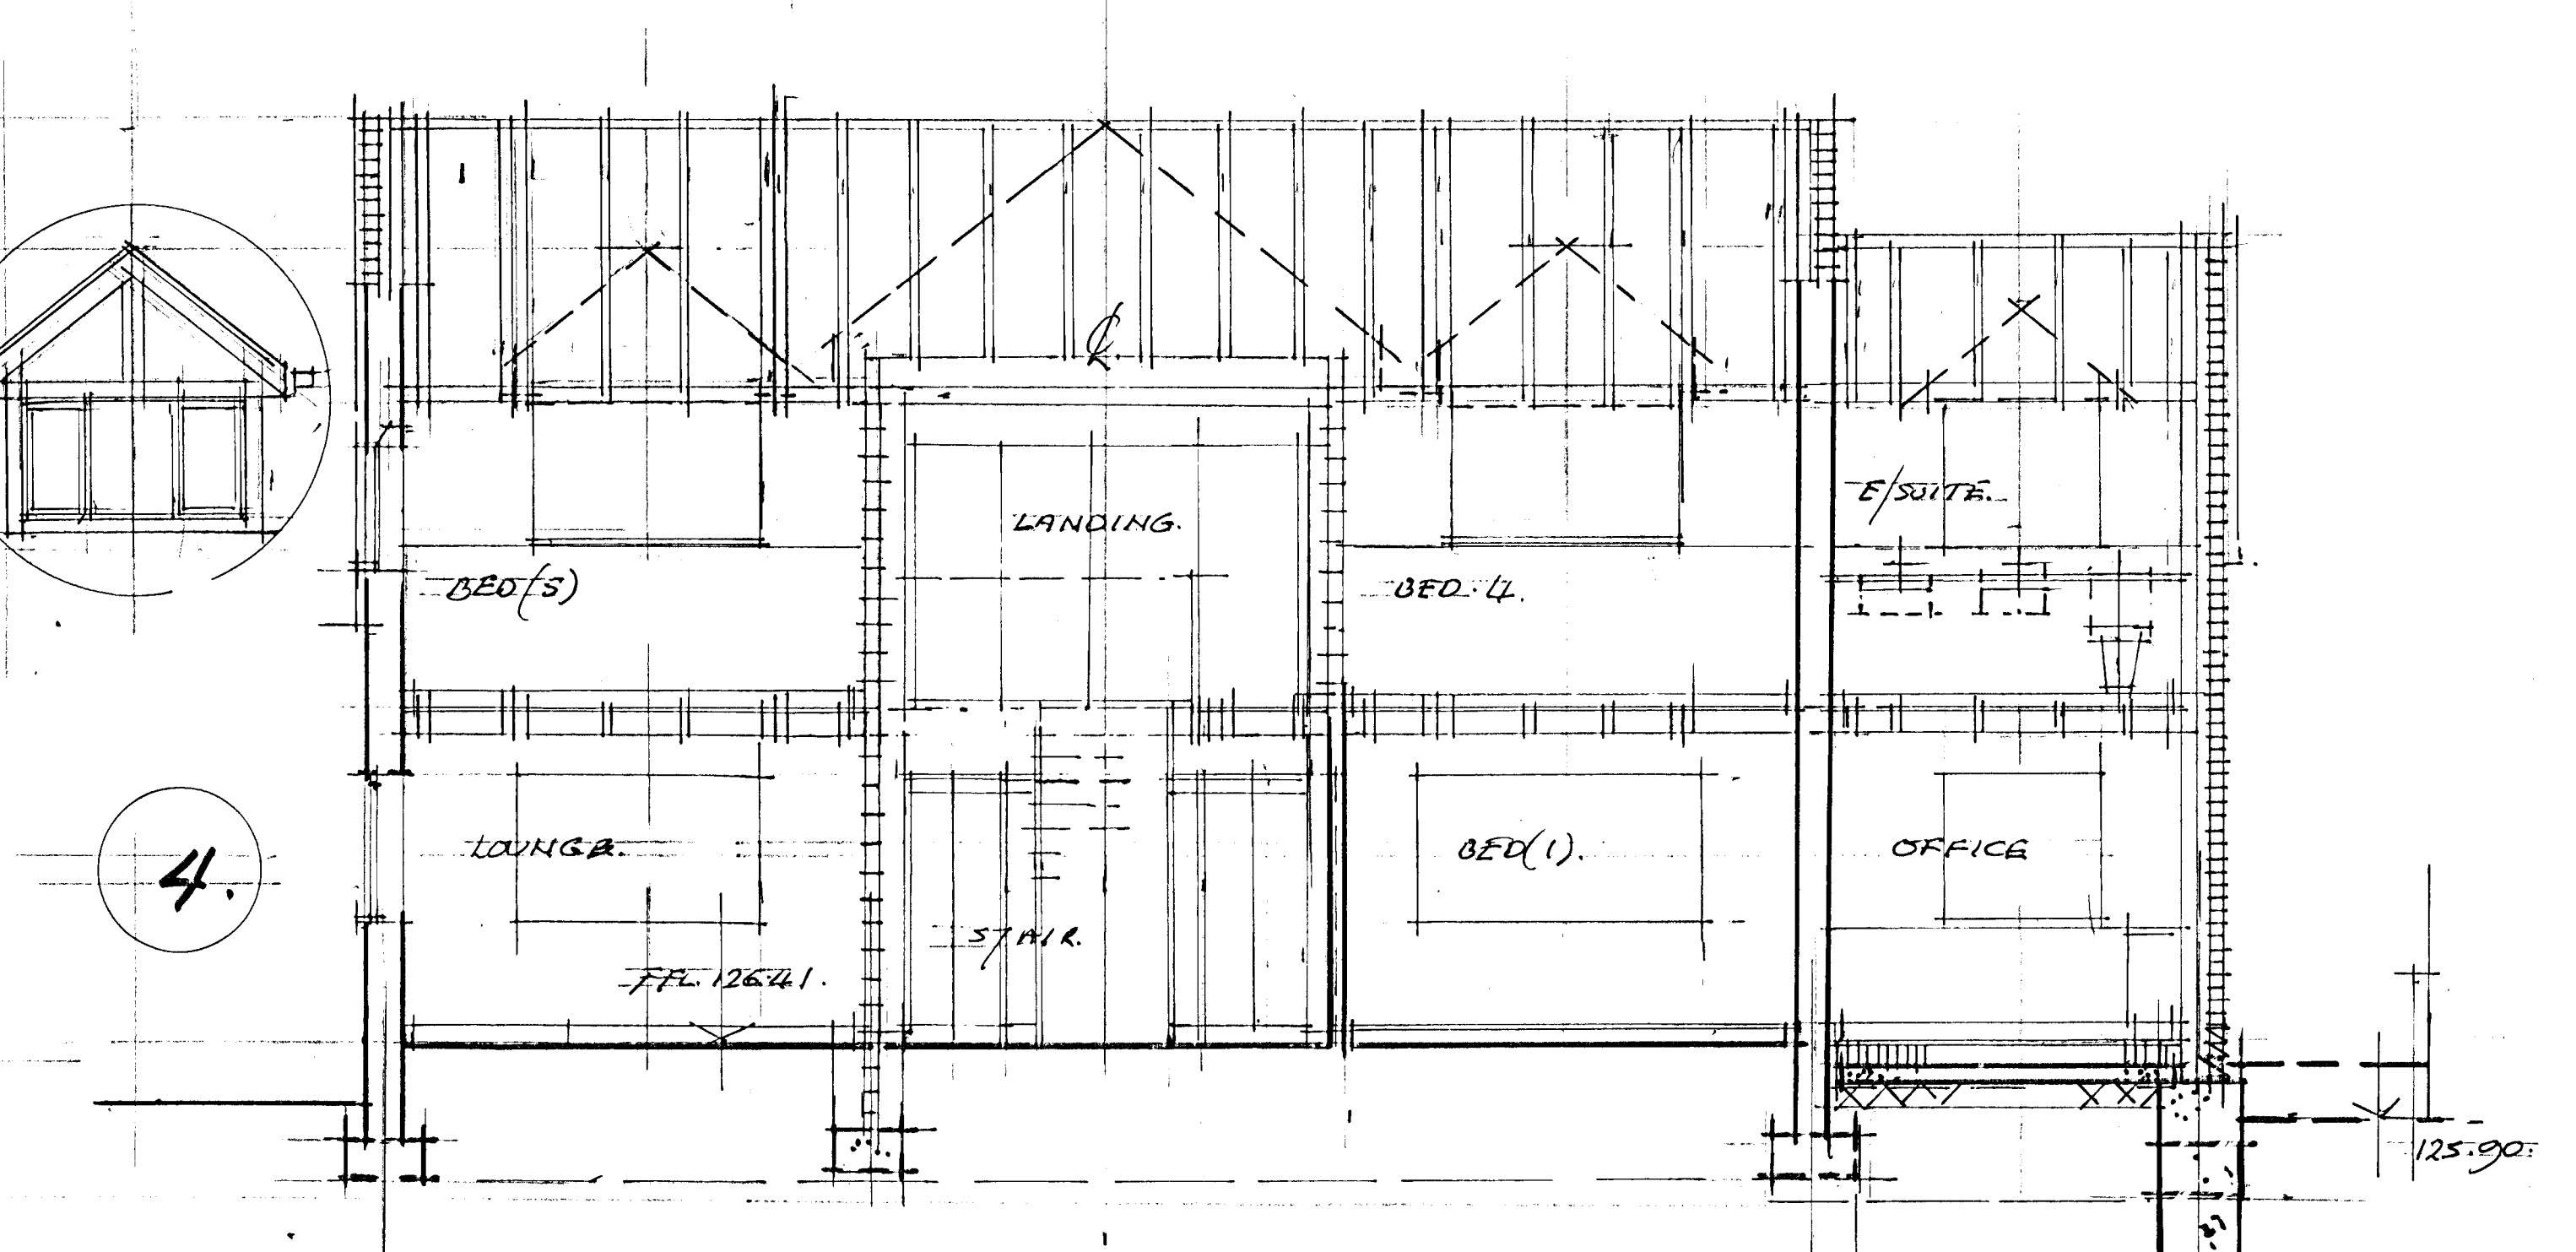

EXISTING SECTIONS (1)(2)

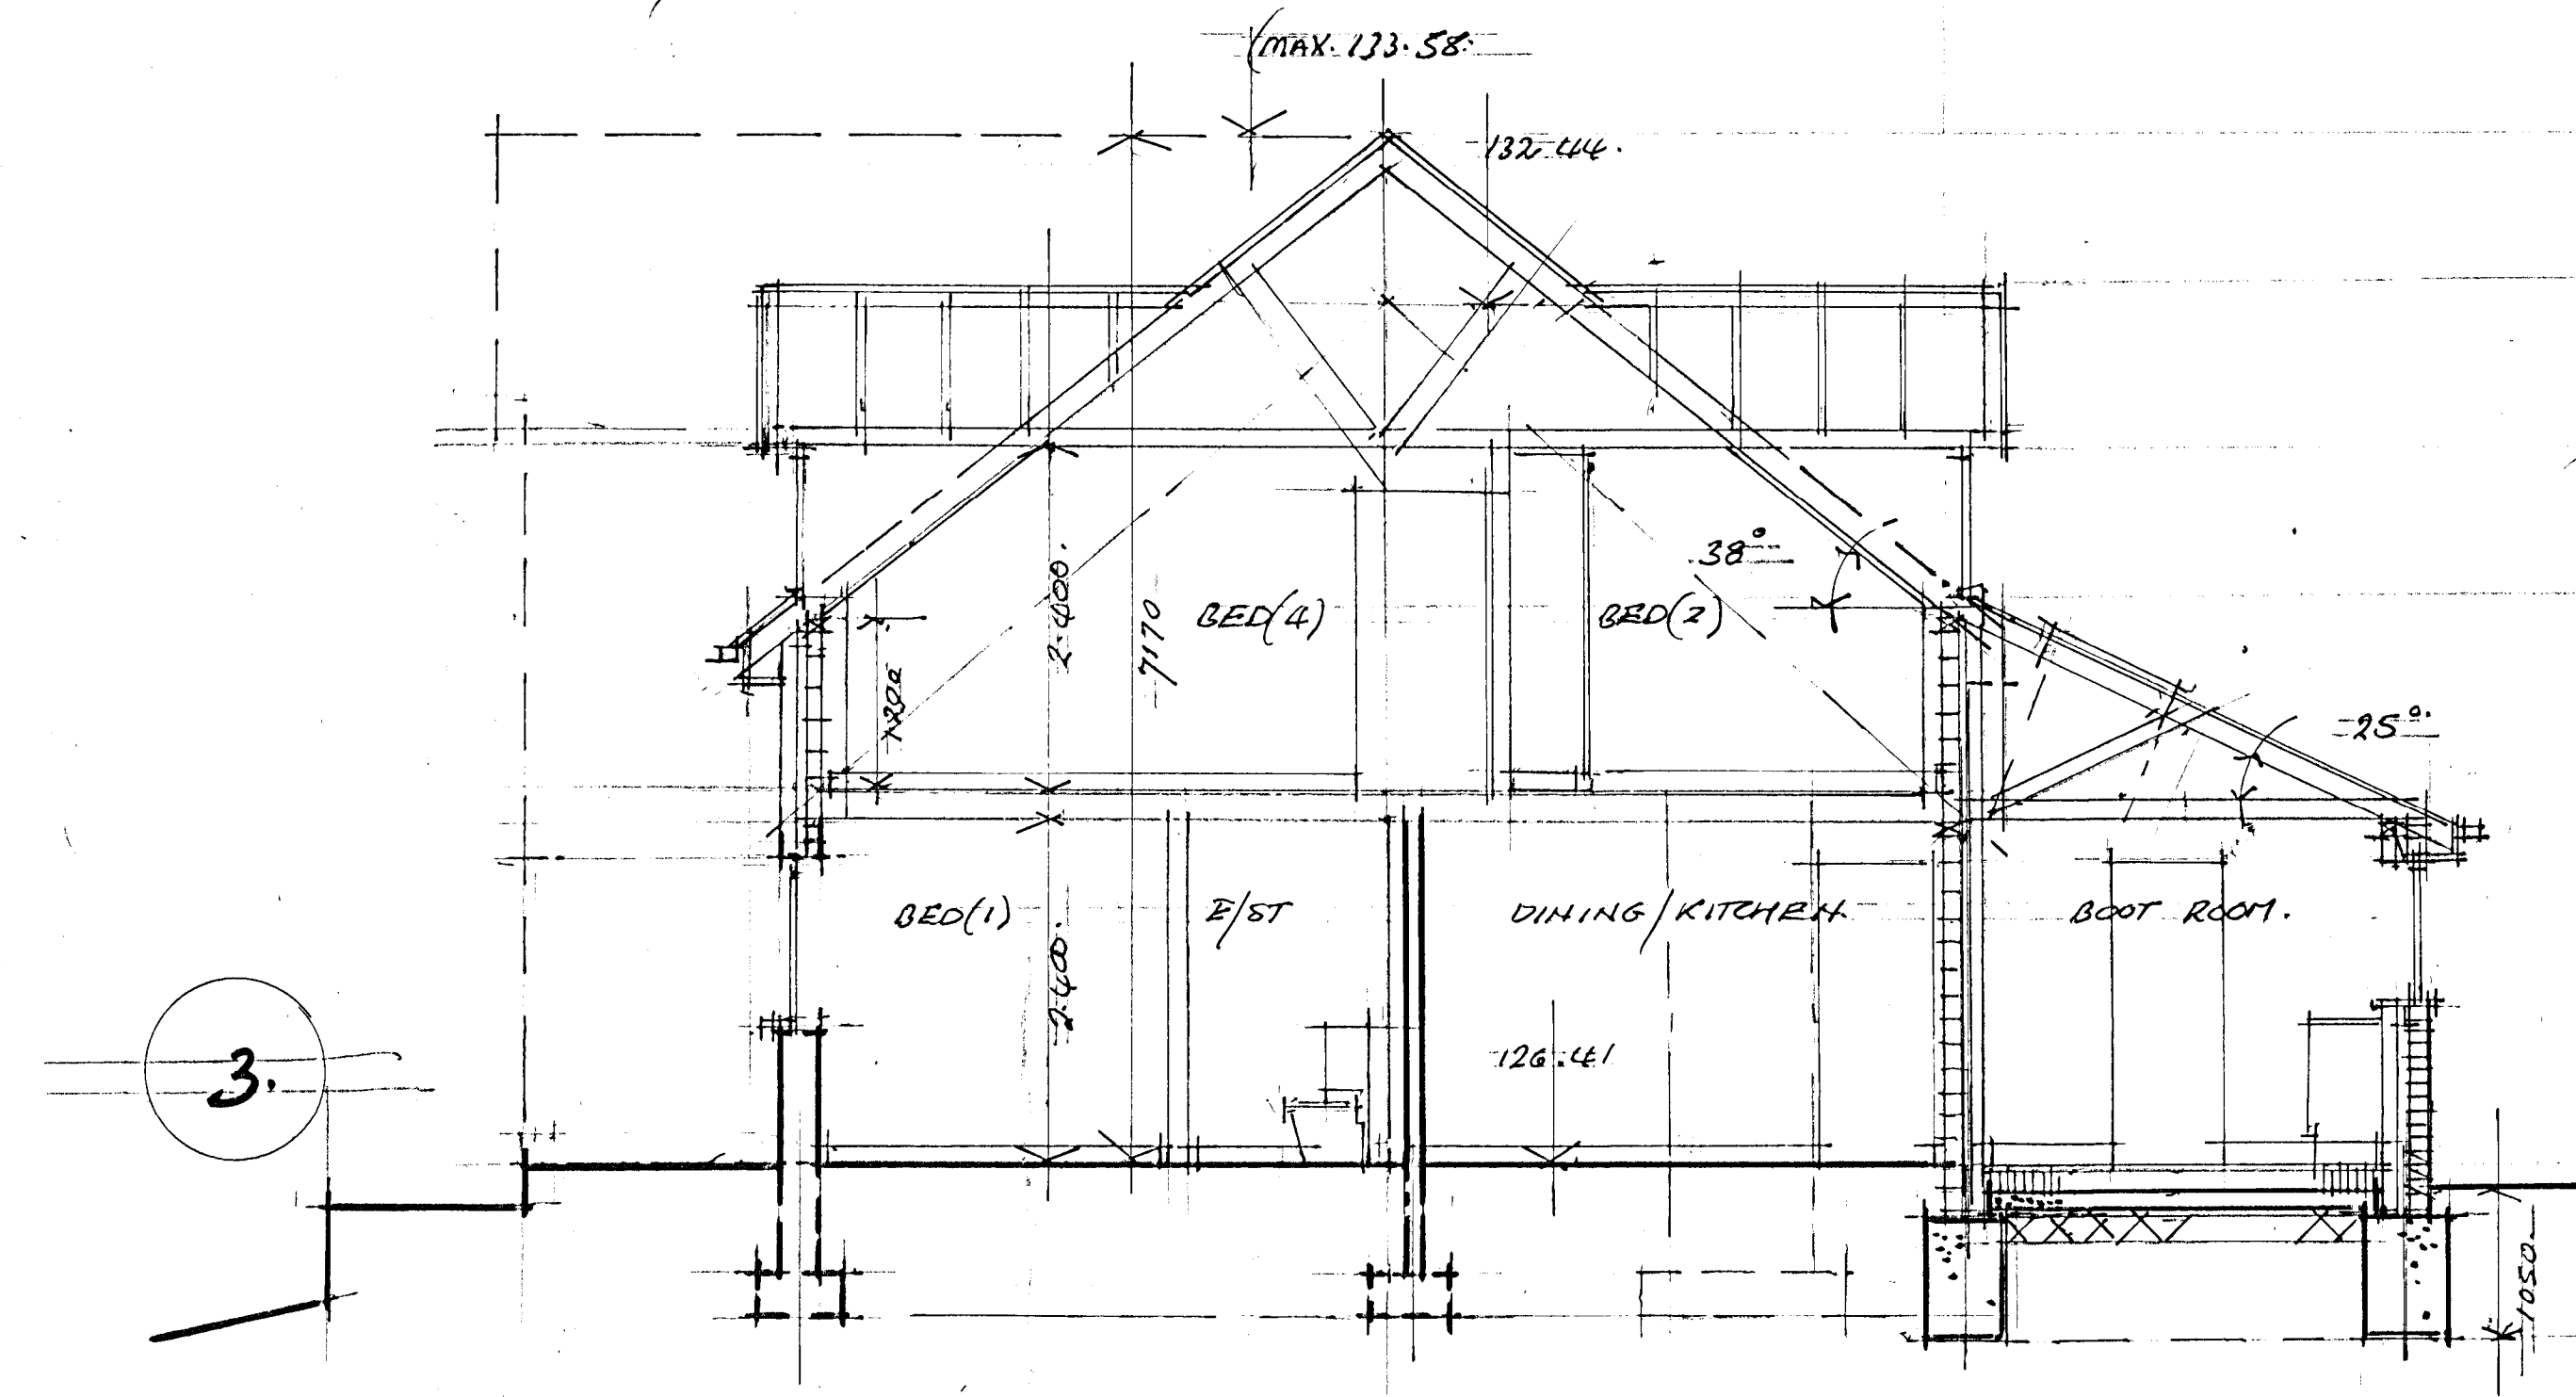

NORTH ELEVATION (PROPOSED)

SCALE 1:50

SECTIONS EXISTING/PROPOSED.

* LOCATION REFER. DRGS 02/03.

REVISION
A) 26/08/26.
FACING BRICK SUBSTITUTED FOR
INITIAL RENDER.

C.A. HILLCOAT (A/DESIGN)

APRIL 26

DRG. 26/13/04.

PROPOSED SECTIONS (3)(4)(5)