

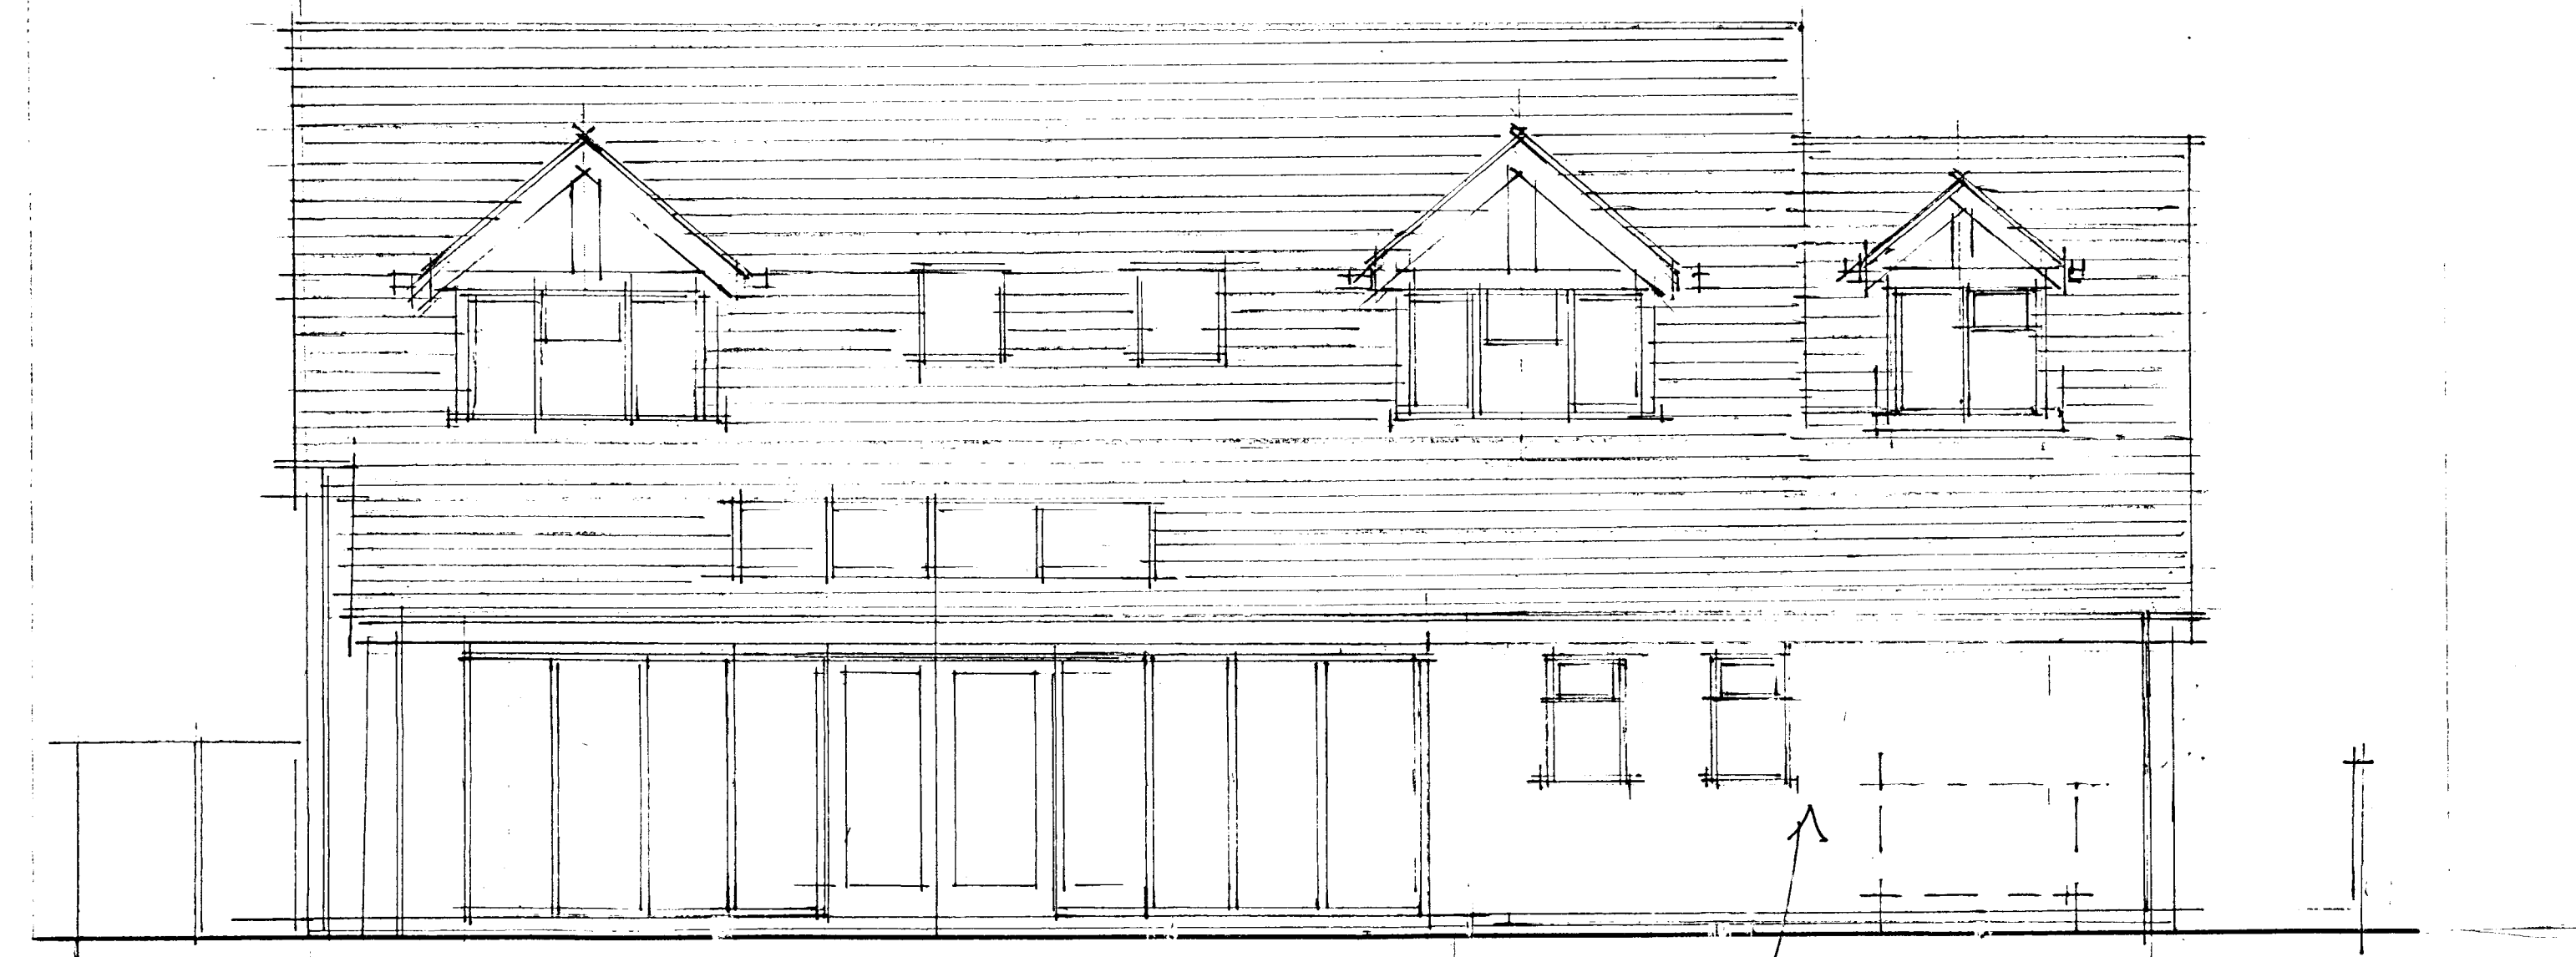
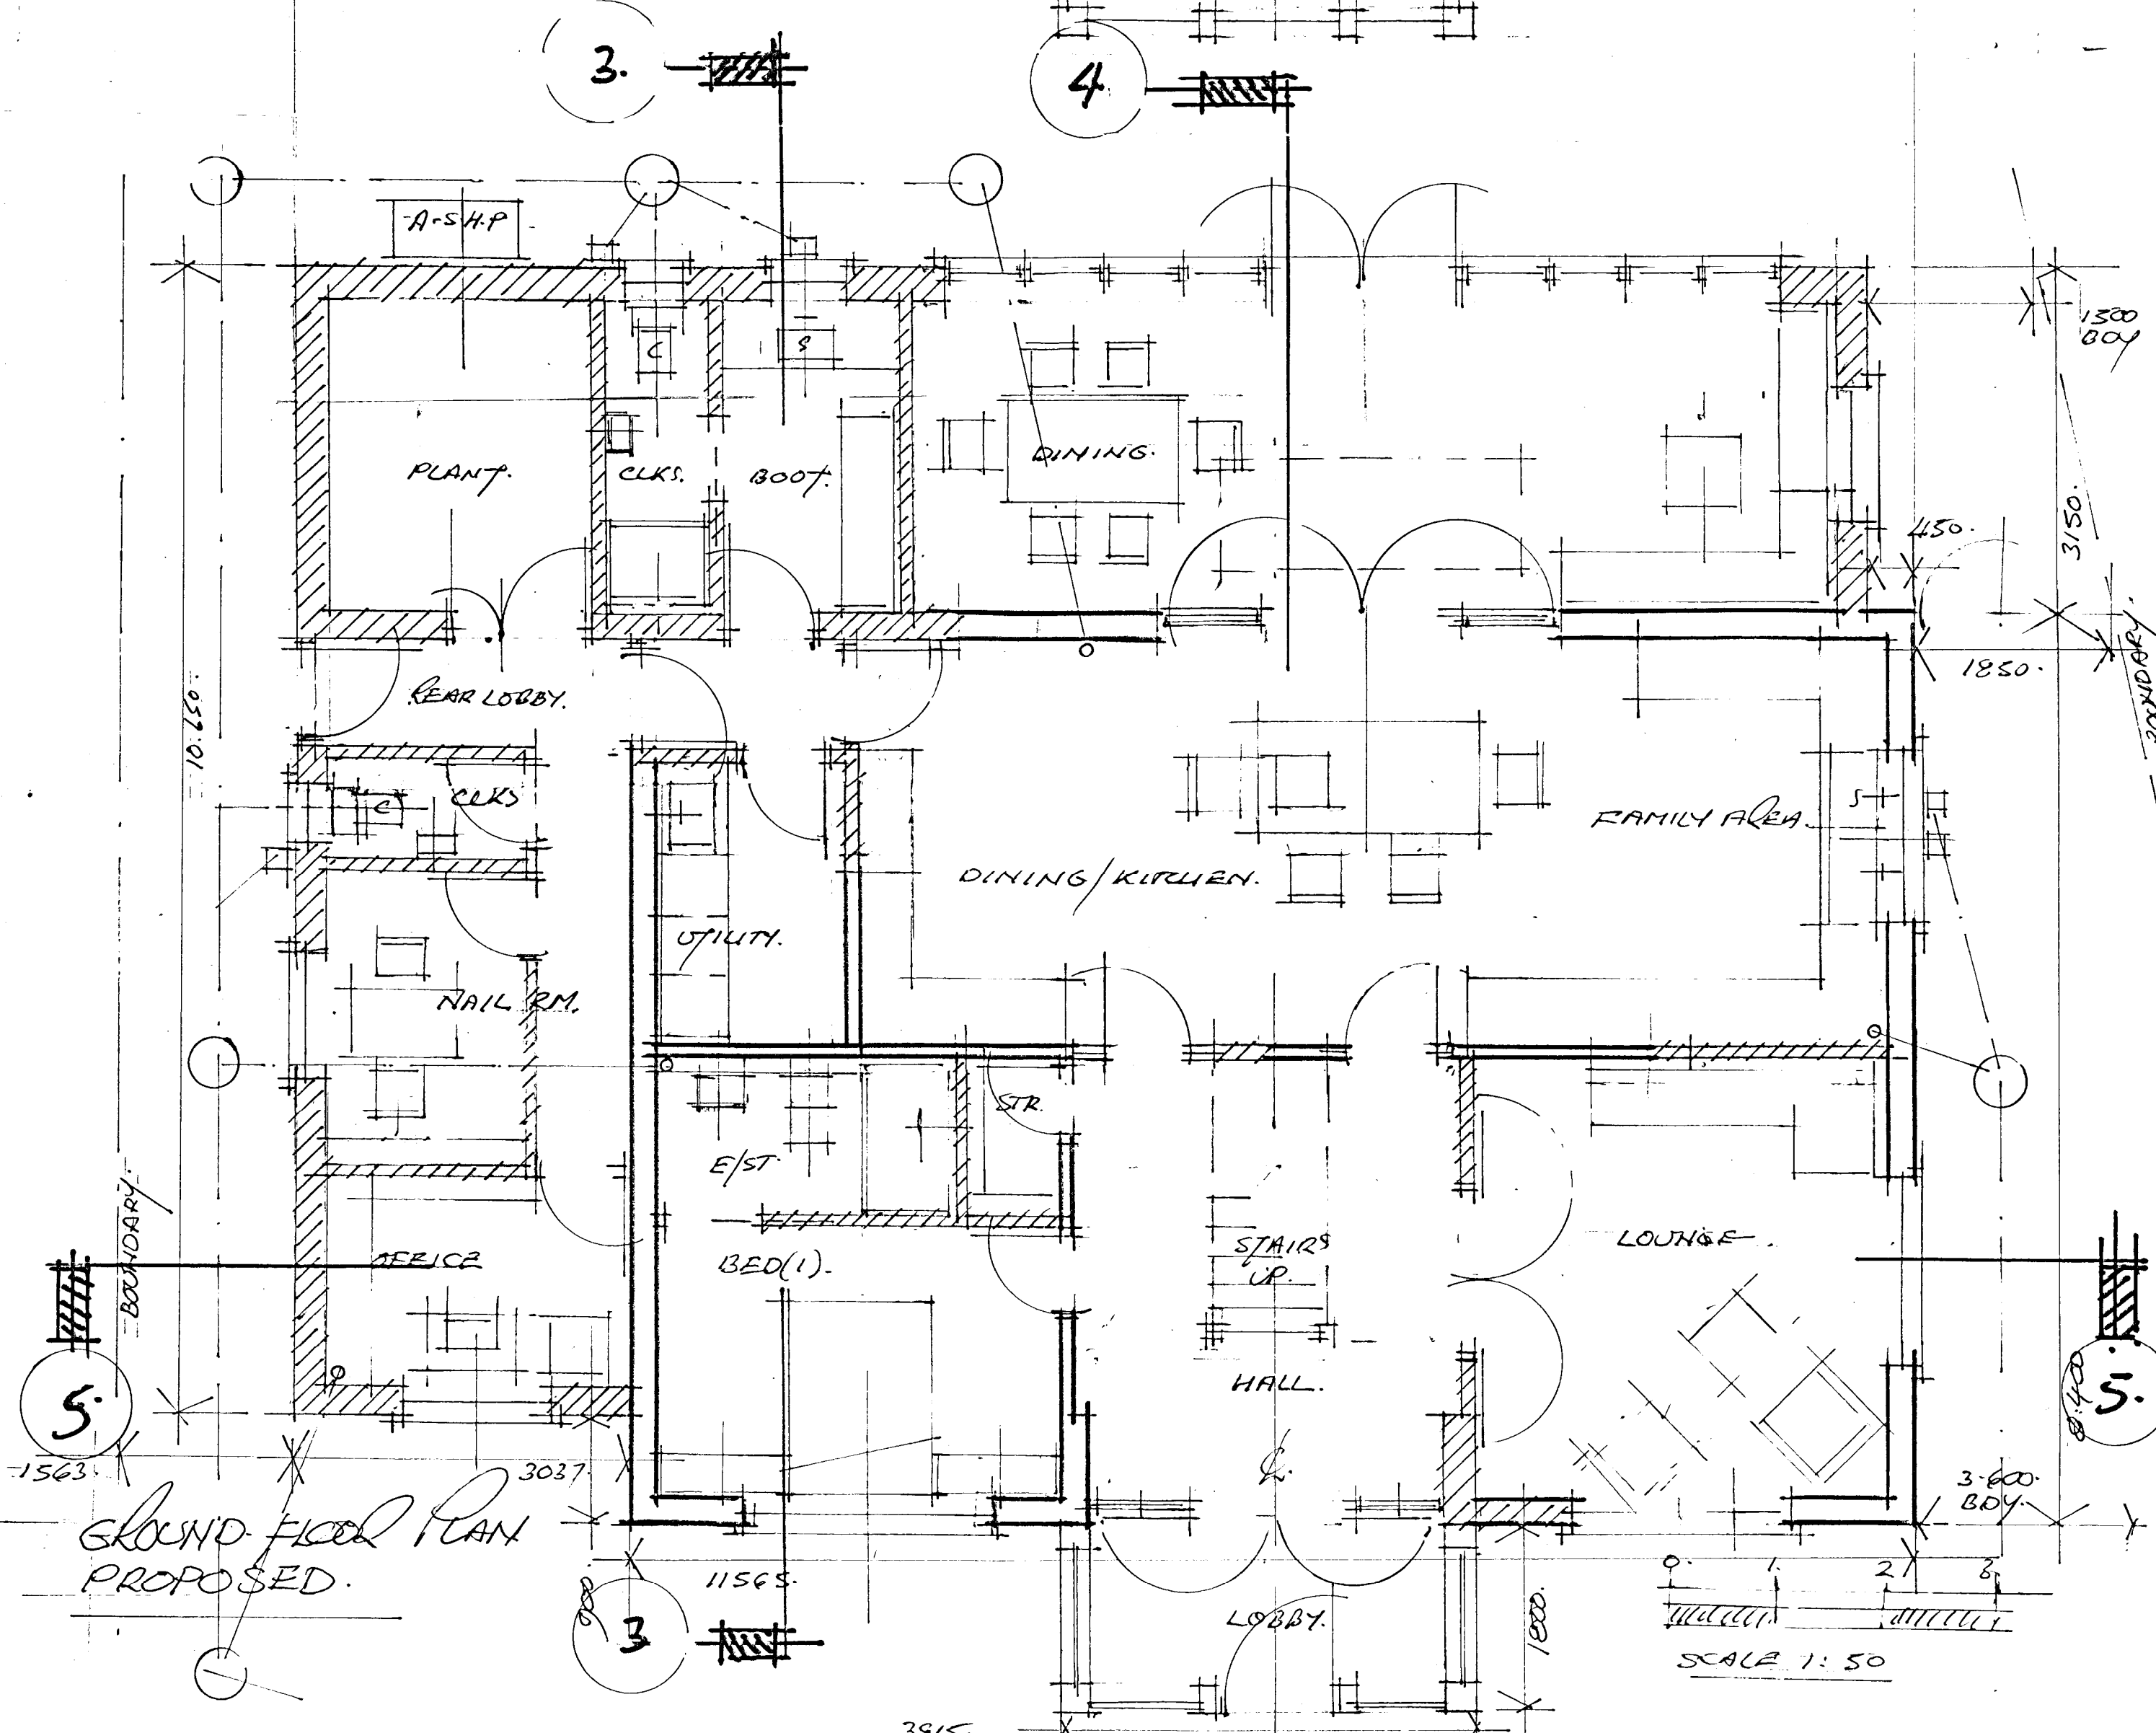
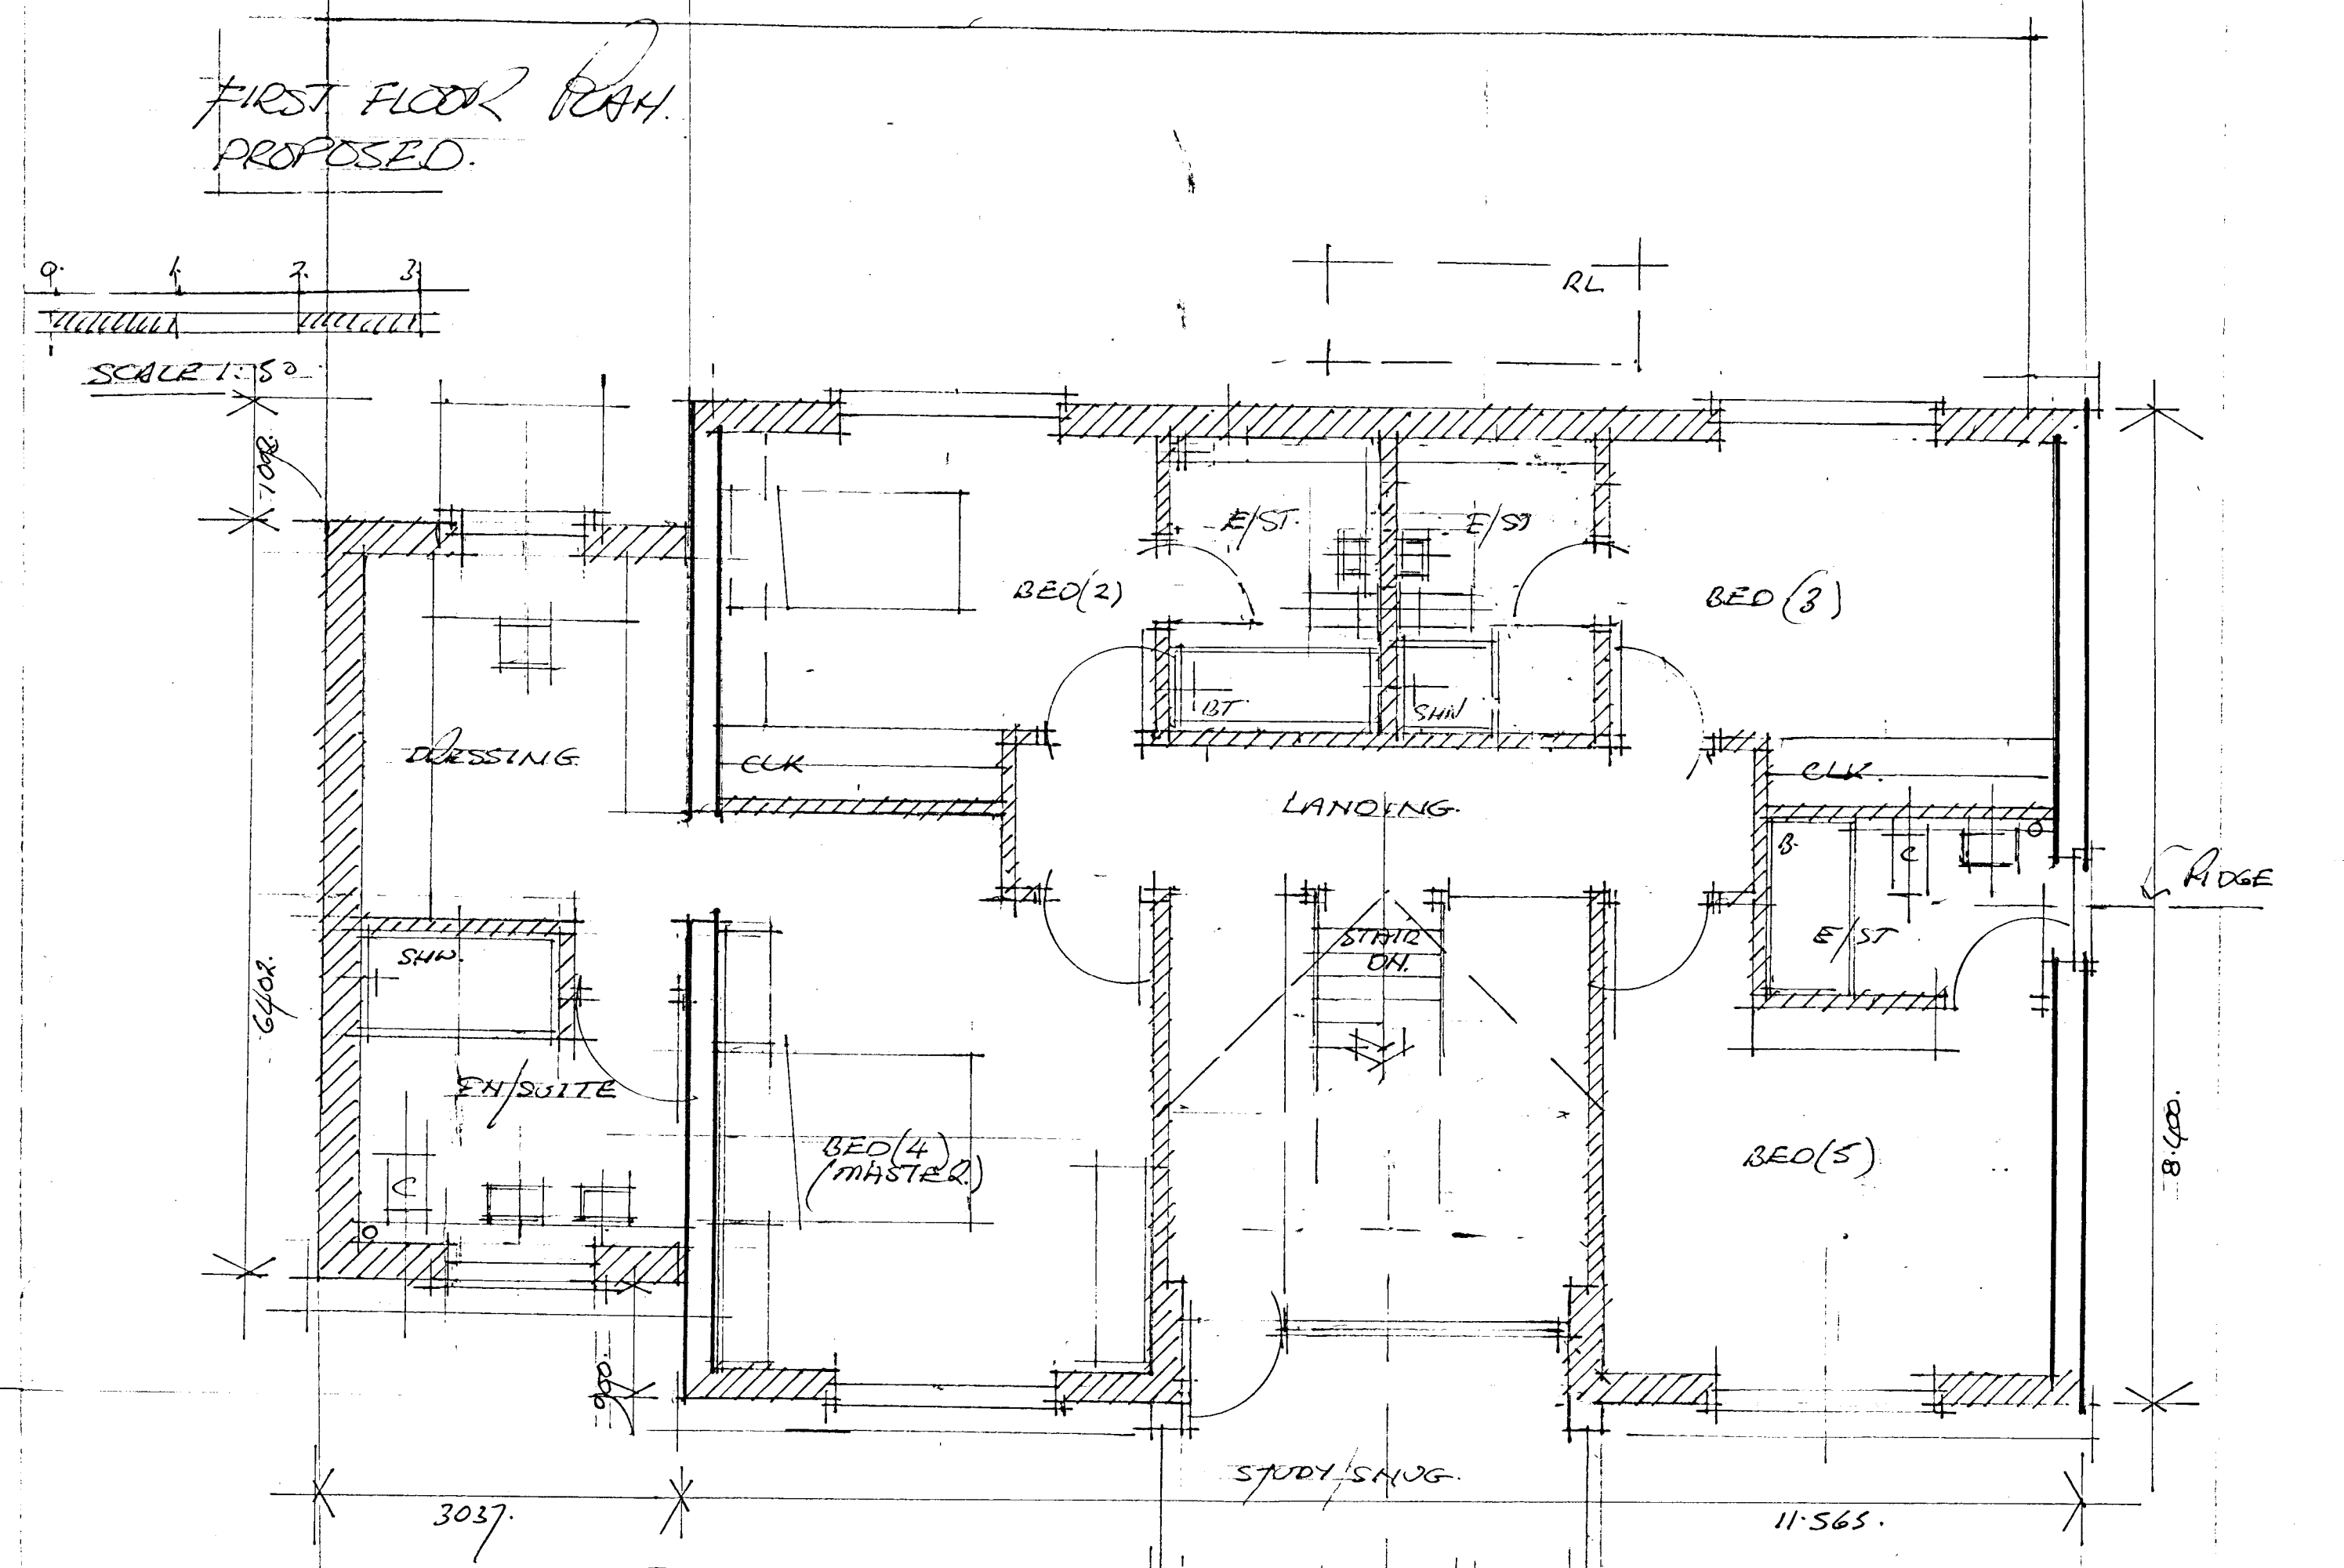


FIRST FLOOR PLAN
PROPOSED.

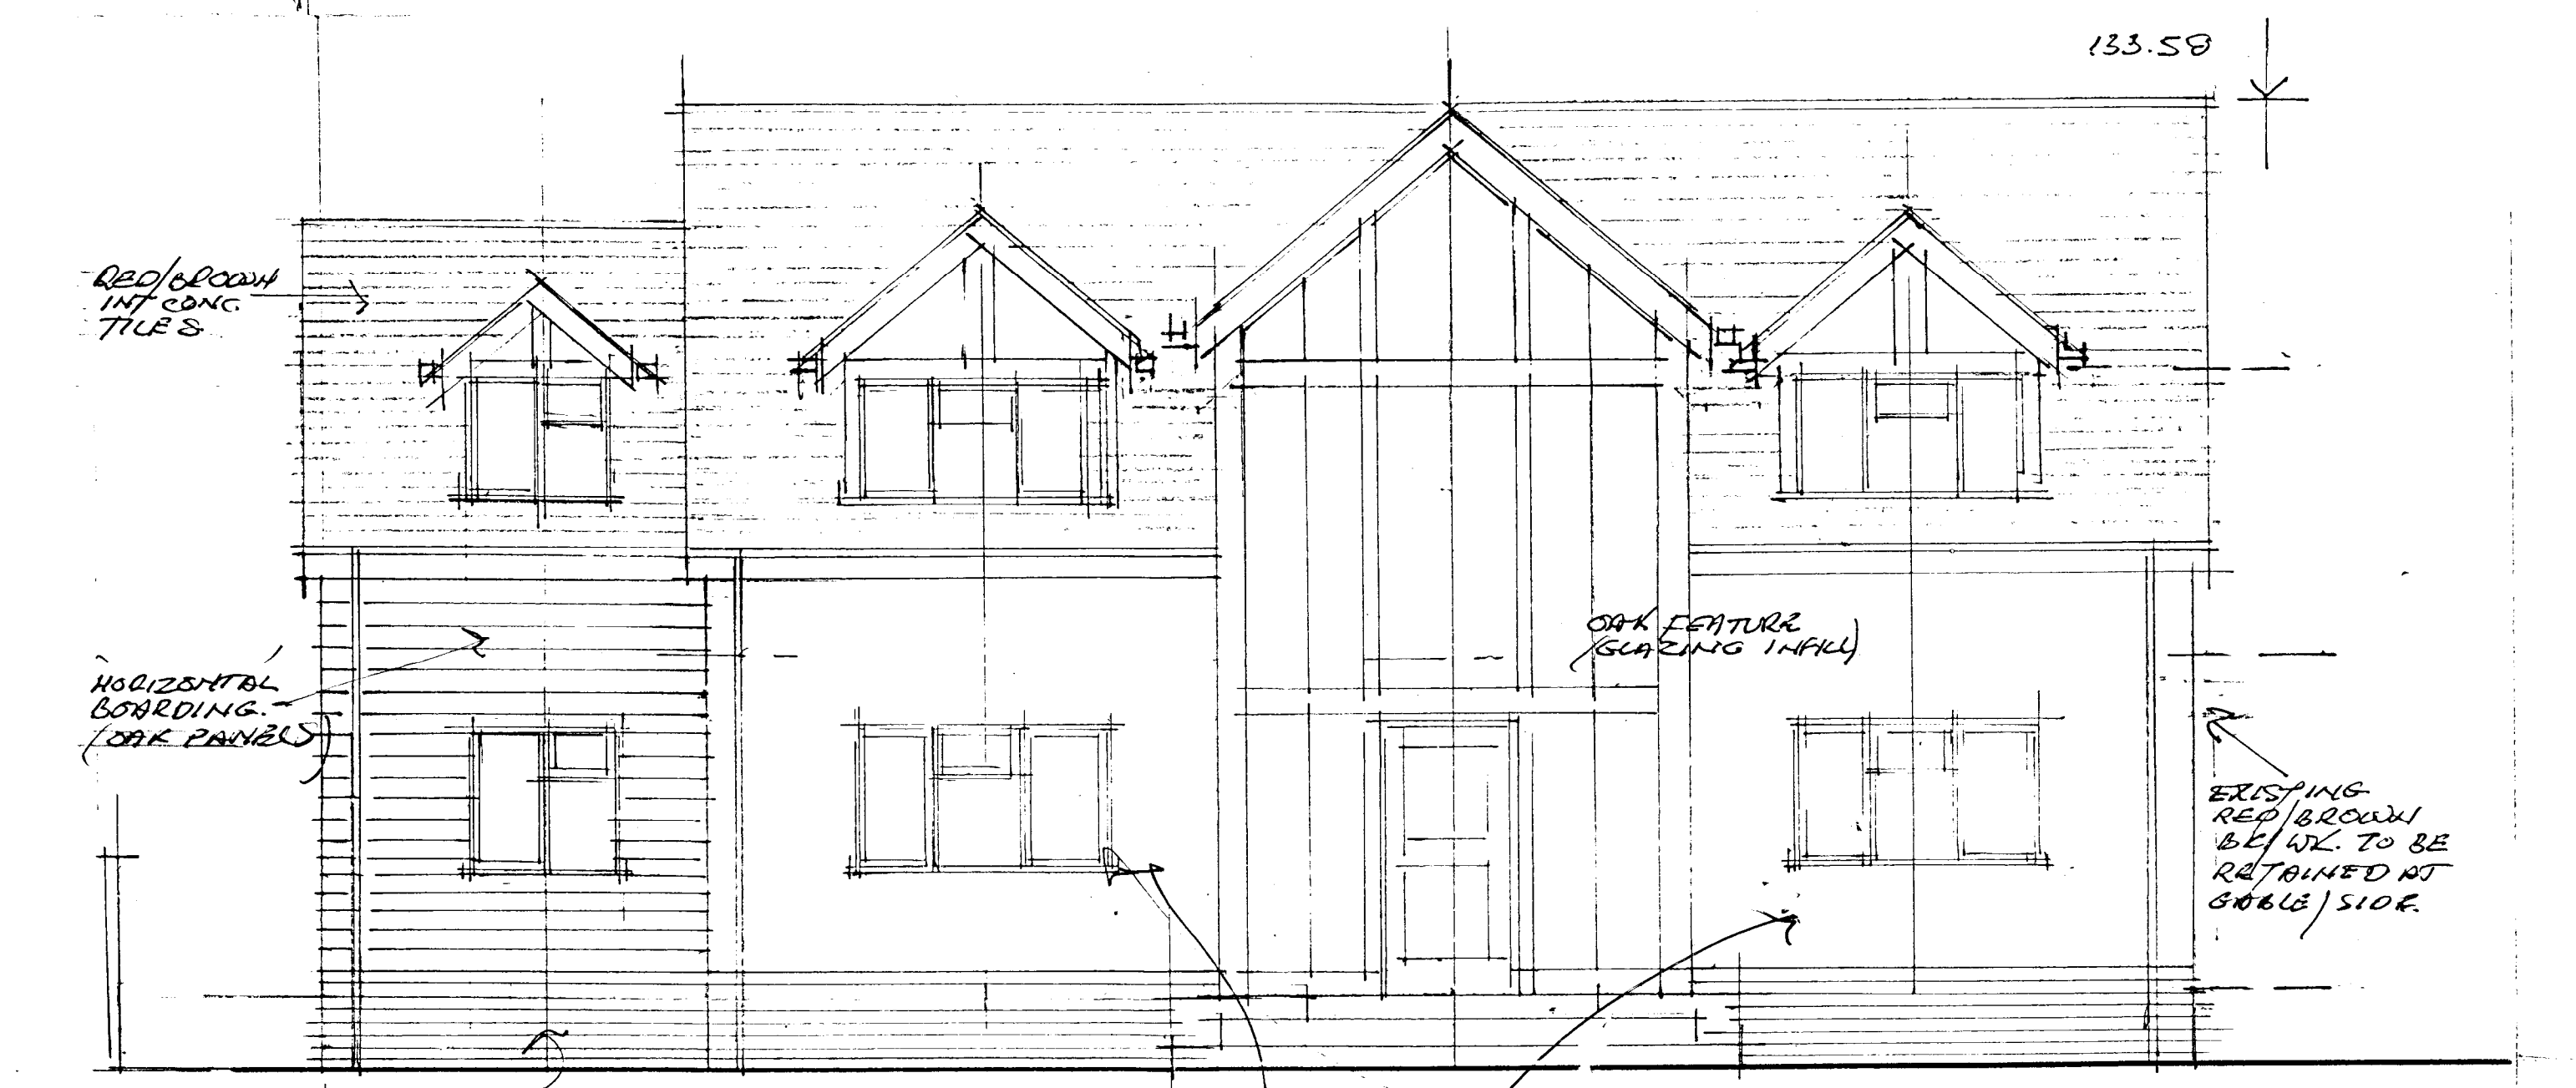



EAST ELEVATION (PROPOSED)

RED/BROWN
FACING BRICK
TO MATCH EXG
(TO APPROVAL)

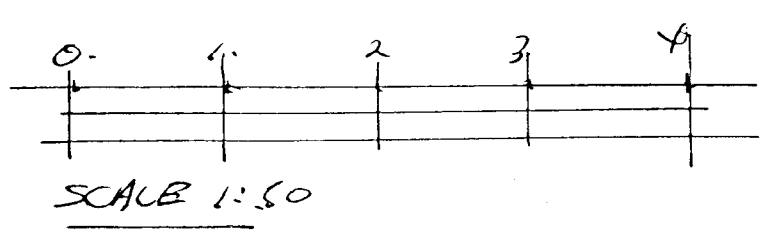

WEST ELEVATION (PROPOSED)

RED/BROWN
FACING BRICK
TO MATCH EXG
THURS.

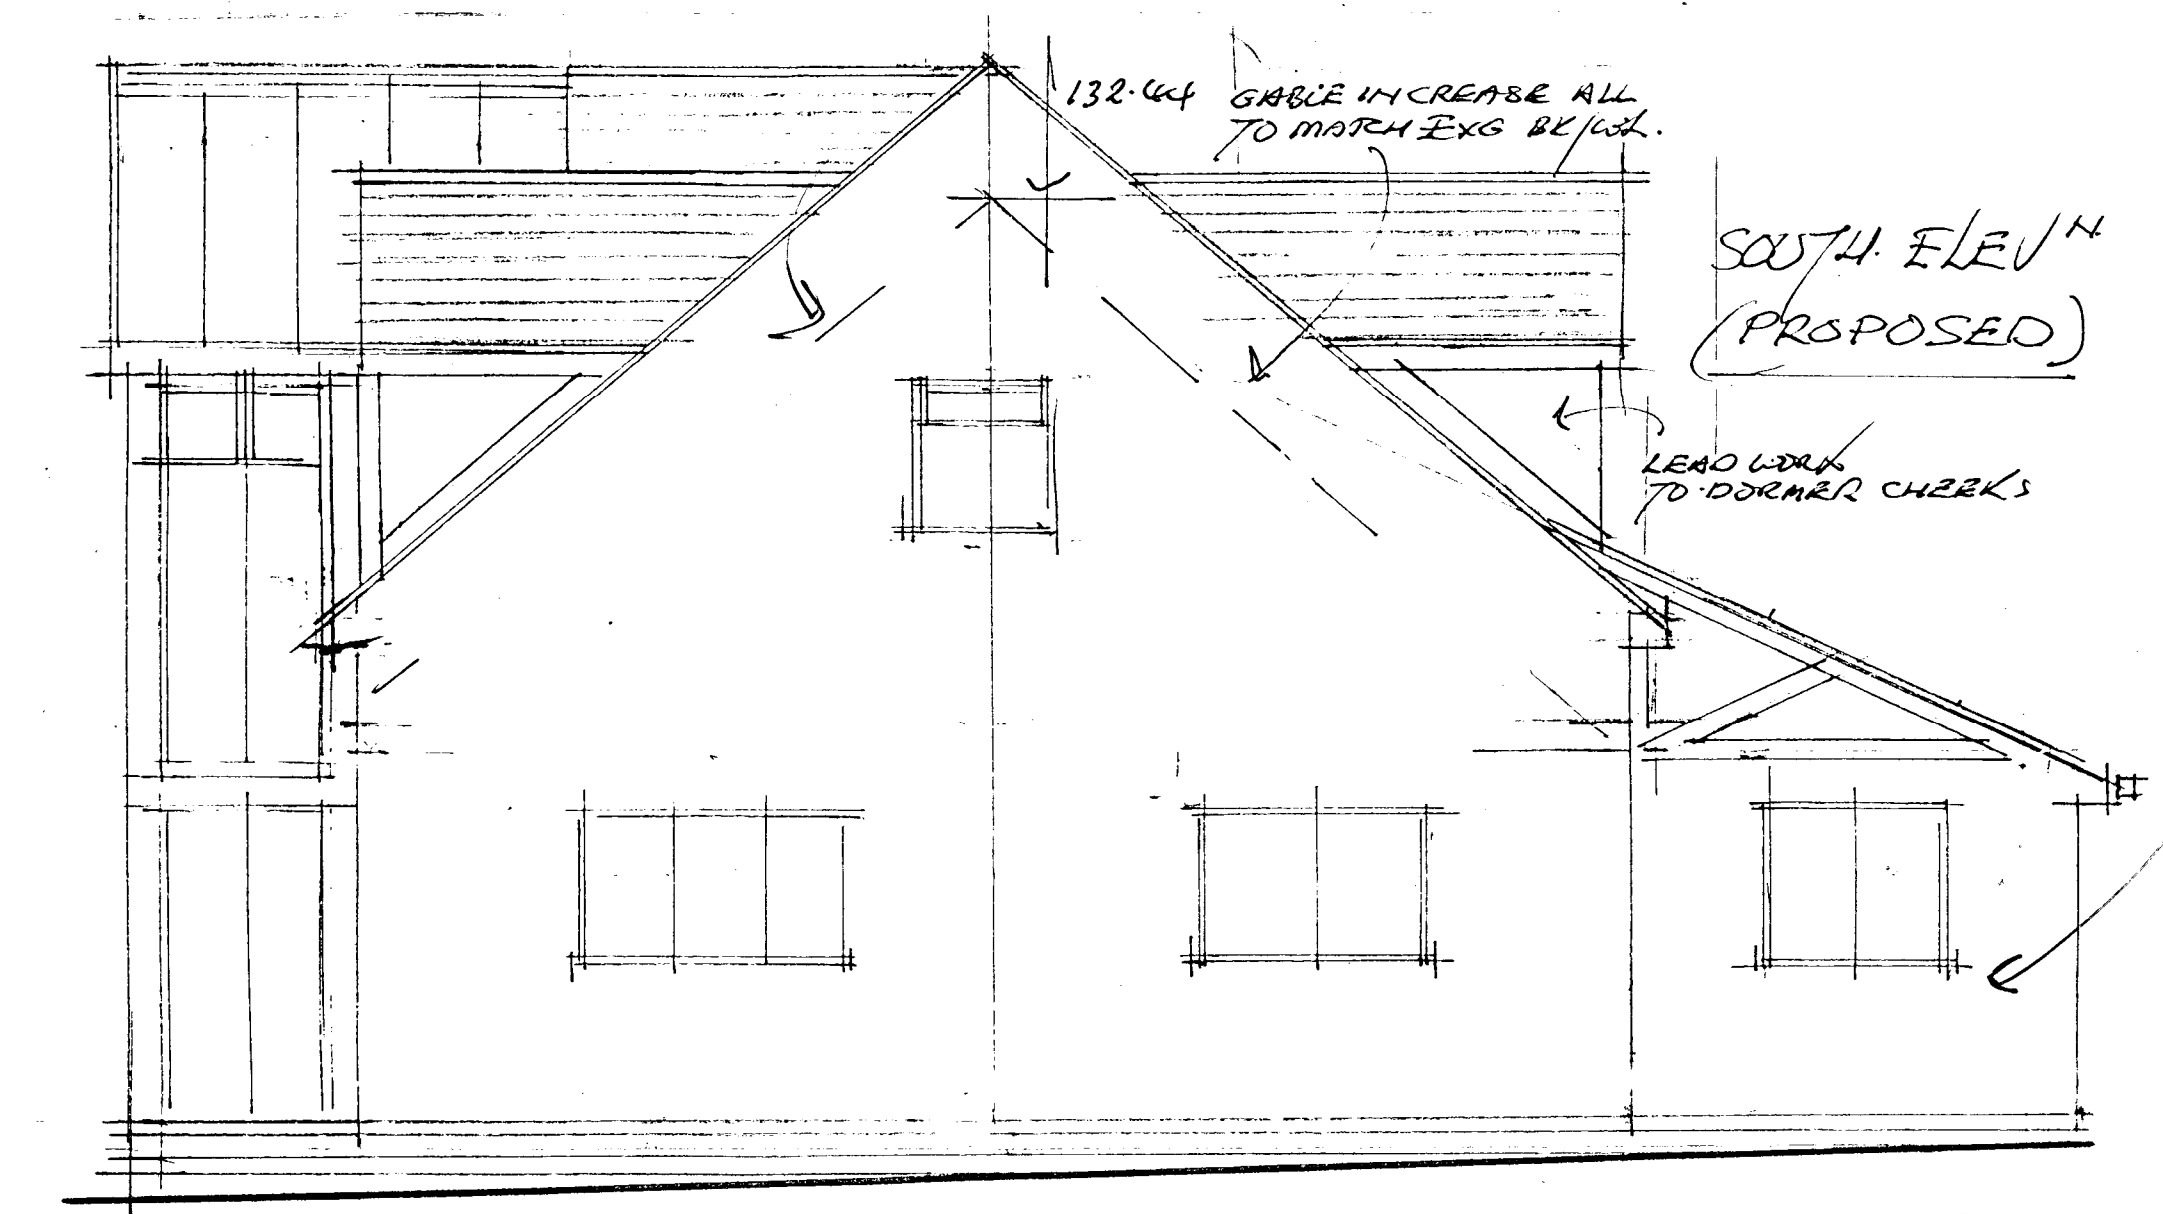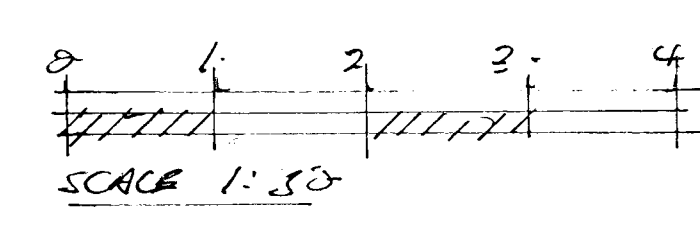

SOUTH ELEVATION (PROPOSED)

RED/BROWN FACING
BRICK ALL TO
MATCH EXG THURS/COOL.

REVISION
(A) 26/08/26
FACING BRICK SUBMITTED
FOR INITIAL RENDER.

C. A. HILLCOAT (A/DESIGN)
APRIL 26.

DWG NO 26/13/(03)