



Front Elevation



Side Elevation



Rear Elevation



Side Elevation




Indicative Front Visual (nts)




Indicative Front Visual (nts)




Indicative Front Visual (nts)

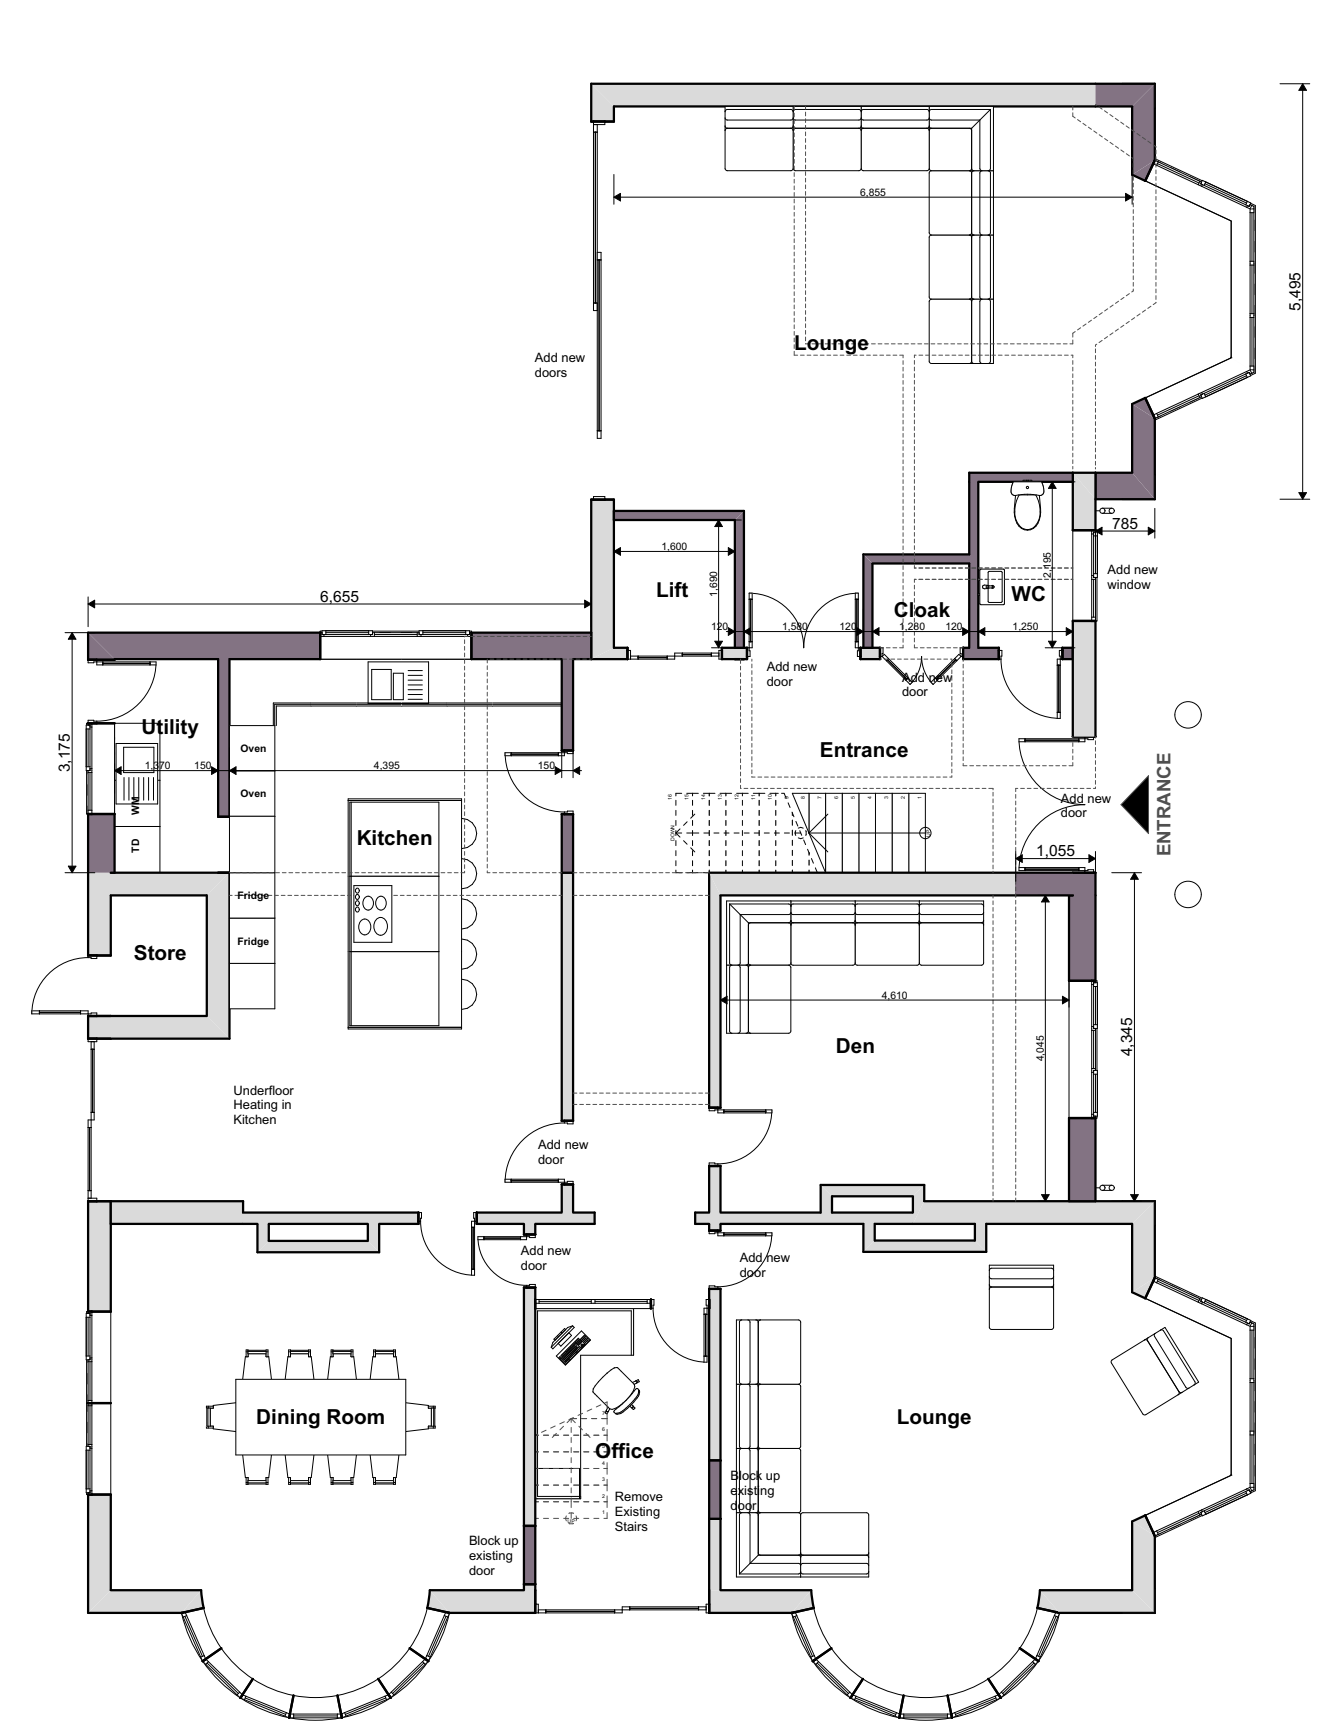

Ground Floor Plan

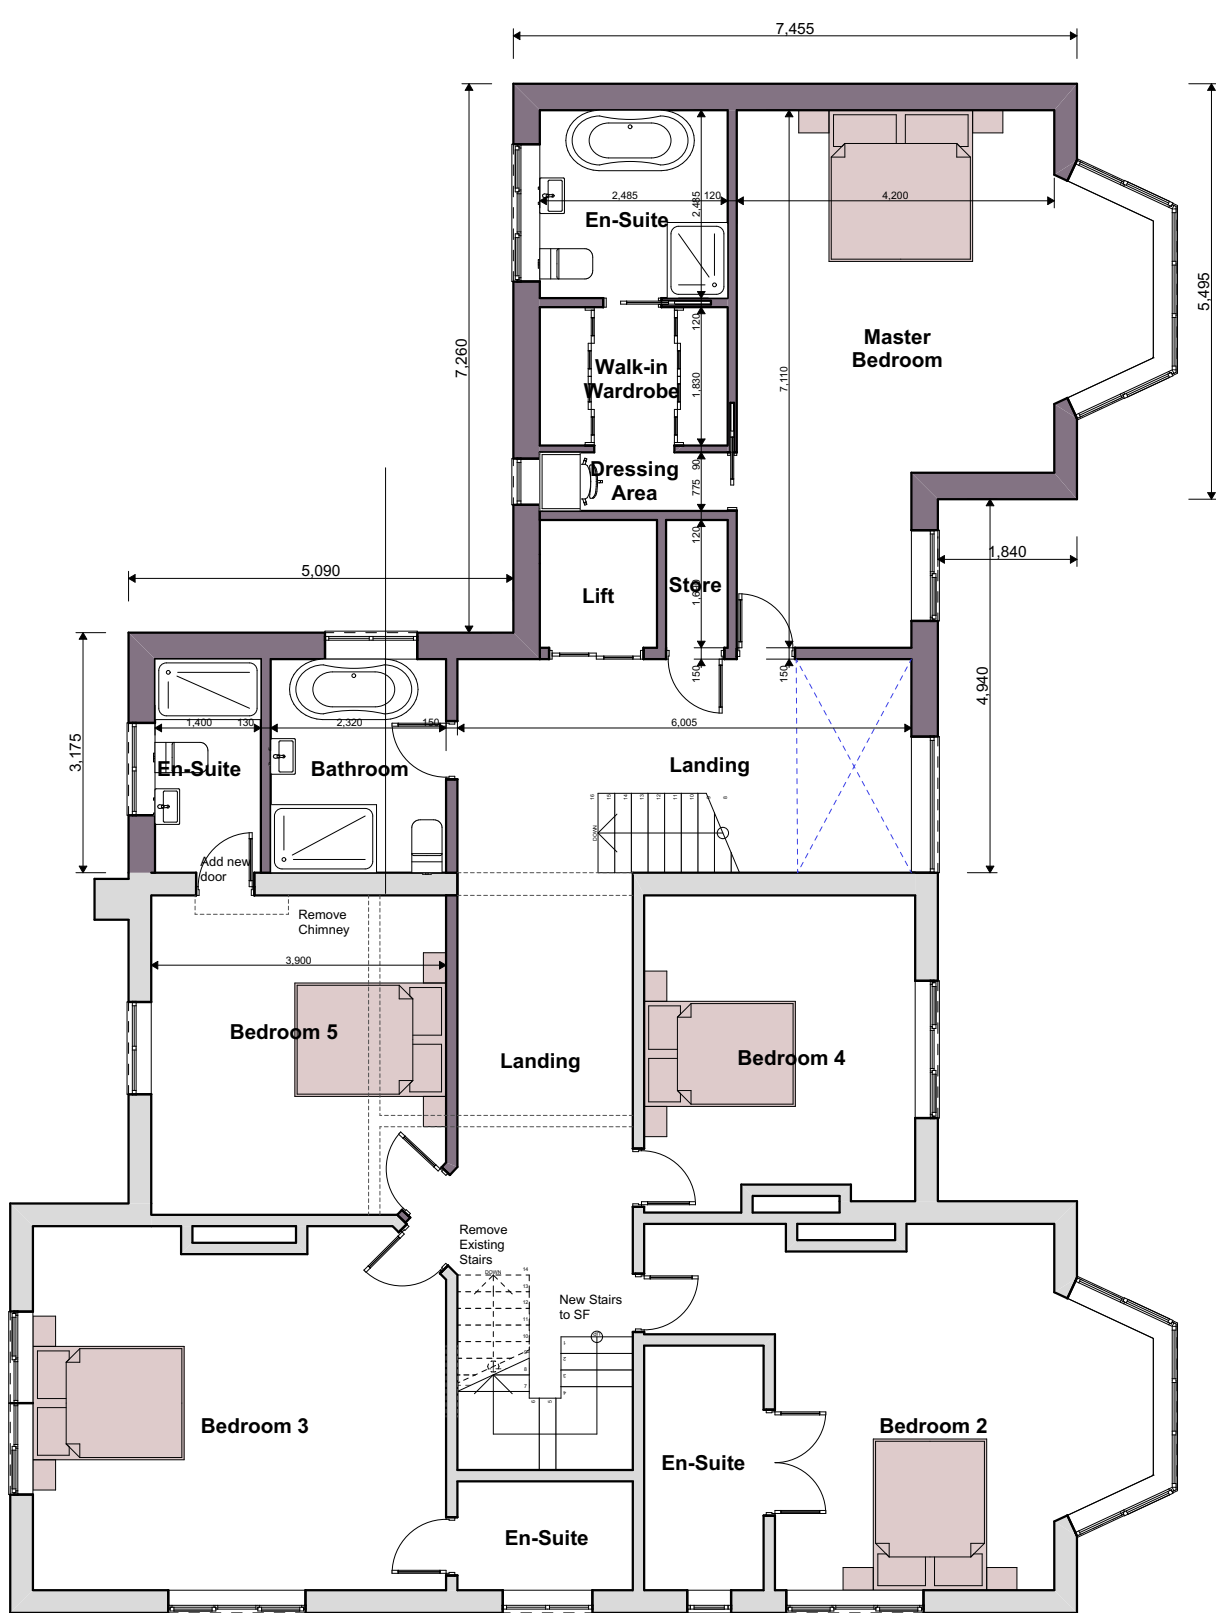

First Floor Plan

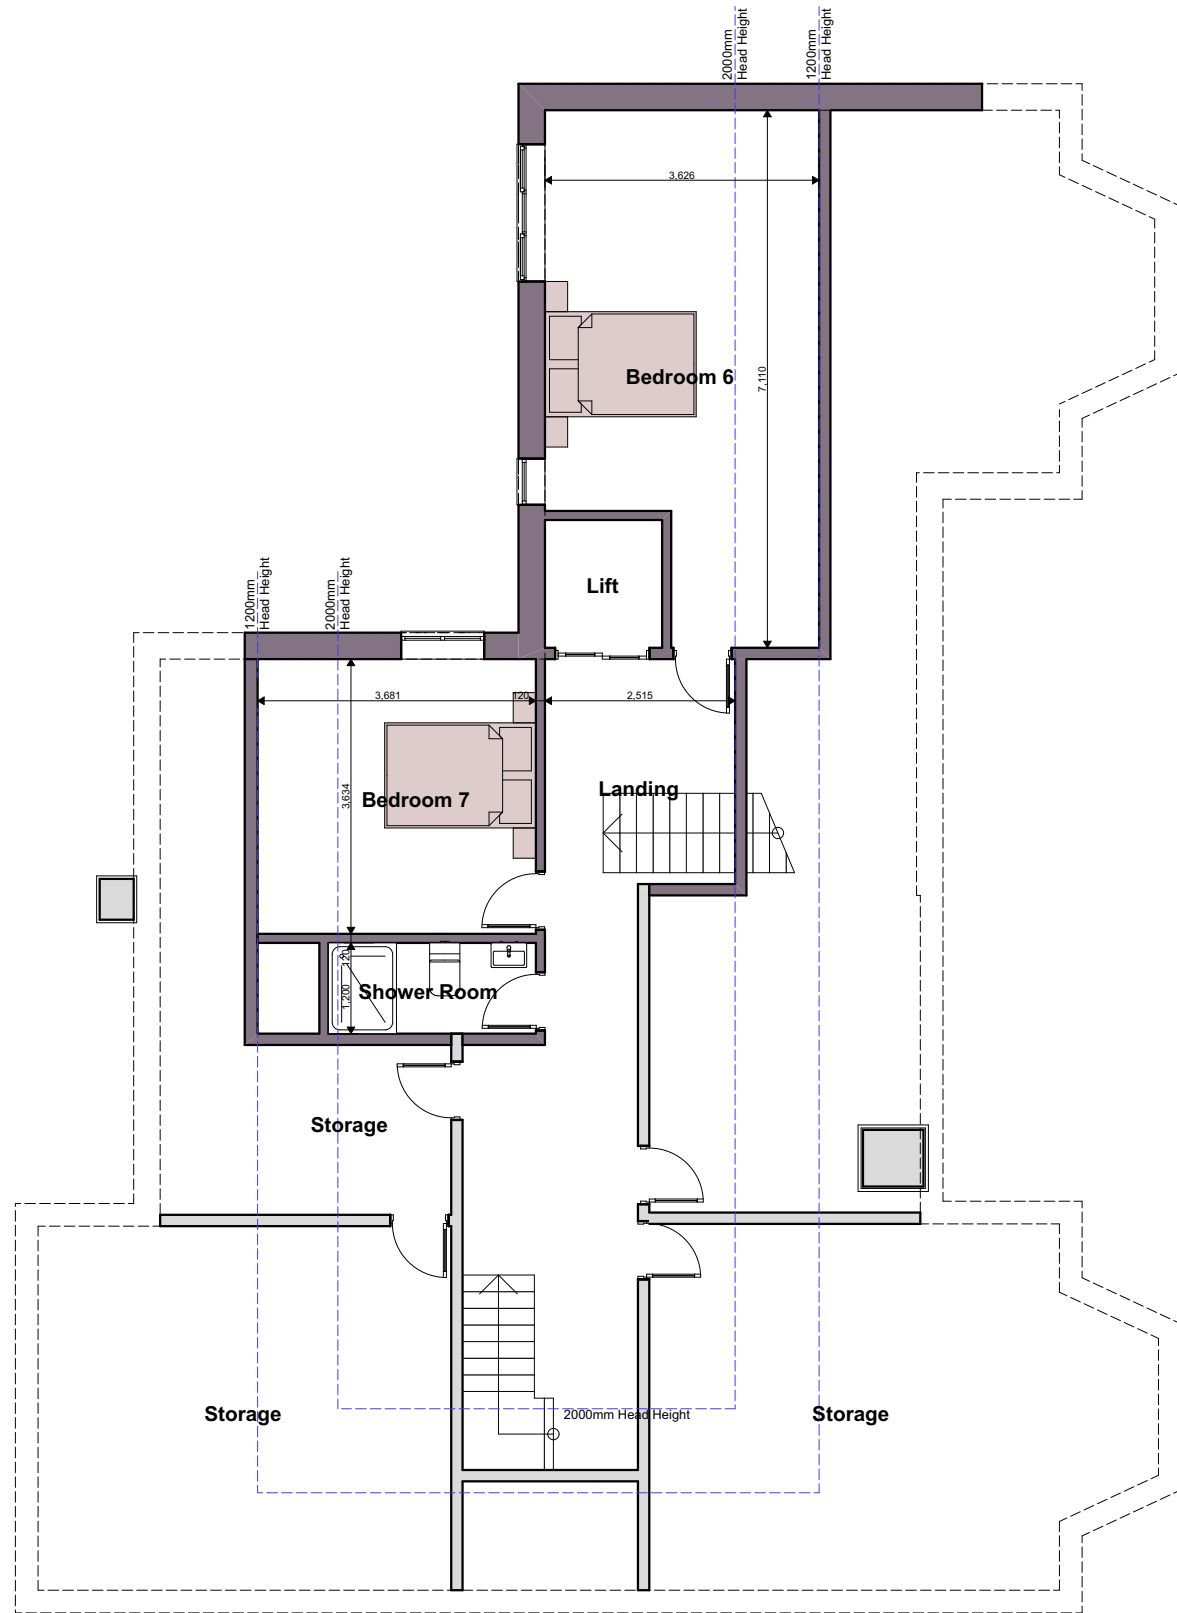

Second Floor Plan

WALL LEGEND	
	EXISTING WALL
	PROPOSED NEW WALL
	REMOVED WALL



Scale Bar 1:100

Please Note:

- This drawing may be printed and scaled FOR PLANNING PURPOSES.
- All dimensions to be CHECKED ON SITE and any DISCREPANCY reported to Design Three Sixty.
- The site boundary shown is the best assumed from available data & does NOT represent legal ownership.
- All dimensions in mm unless otherwise stated.

Revisions.

DESIGN THREE SIXTY

E: info@designthreesixty.co.uk
T: +44 (0) 7904 224864
W: www.designthreesixty.co.uk

Project:
Two storey extension above existing single storey extension,
Loft conversion and internal alterations.

66 Leicester Road,
Hinckley,
LE10 1LT

Client:
Mr Mandeep Daghru

Drawing Title:

Proposed Layouts and Elevations

Drawing by: 16 / KF

Checked by: 16 / KE

Date:

21-08-2024

Scale:

1:100 @A1

Drawing Number:

167-02

Revision:

0 / A / B / C / D / E

0 / H / I / J / K