




North-east elevation

Materials key:


1. Standing seam metal roofing
2. Zinc cladding
3. Steel frame, painted black
4. Dutch barn style detailing to steel frame
5. Red facing brickwork plinth
6. Powder coated aluminium windows and doors, dark grey colour
7. Roller shutter door
8. Ventilation grille
9. Aluminium gutters and downpipes, colour: black
10. External stair with glass balustrading
11. Vertical timber cladding
12. Glass balustrades
13. Timber louvres to provide solar shading
14. Timber 'barn door' style shutters
15. PV panels - to be sized by specialist
16. Signage
17. Metal eaves profile
18. Bat box: Nestbox Company 'Crevice Bat Box: Double'
<https://www.nestbox.co.uk/products/crevice-bat-box>
Please refer to manufacturer's specifications.
19. Bird box: Nestbox Company 'Eco Small Bird Box'
<https://www.nestbox.co.uk/products/eco-small-bird-box>
Please refer to manufacturer's specifications.



South-east elevation

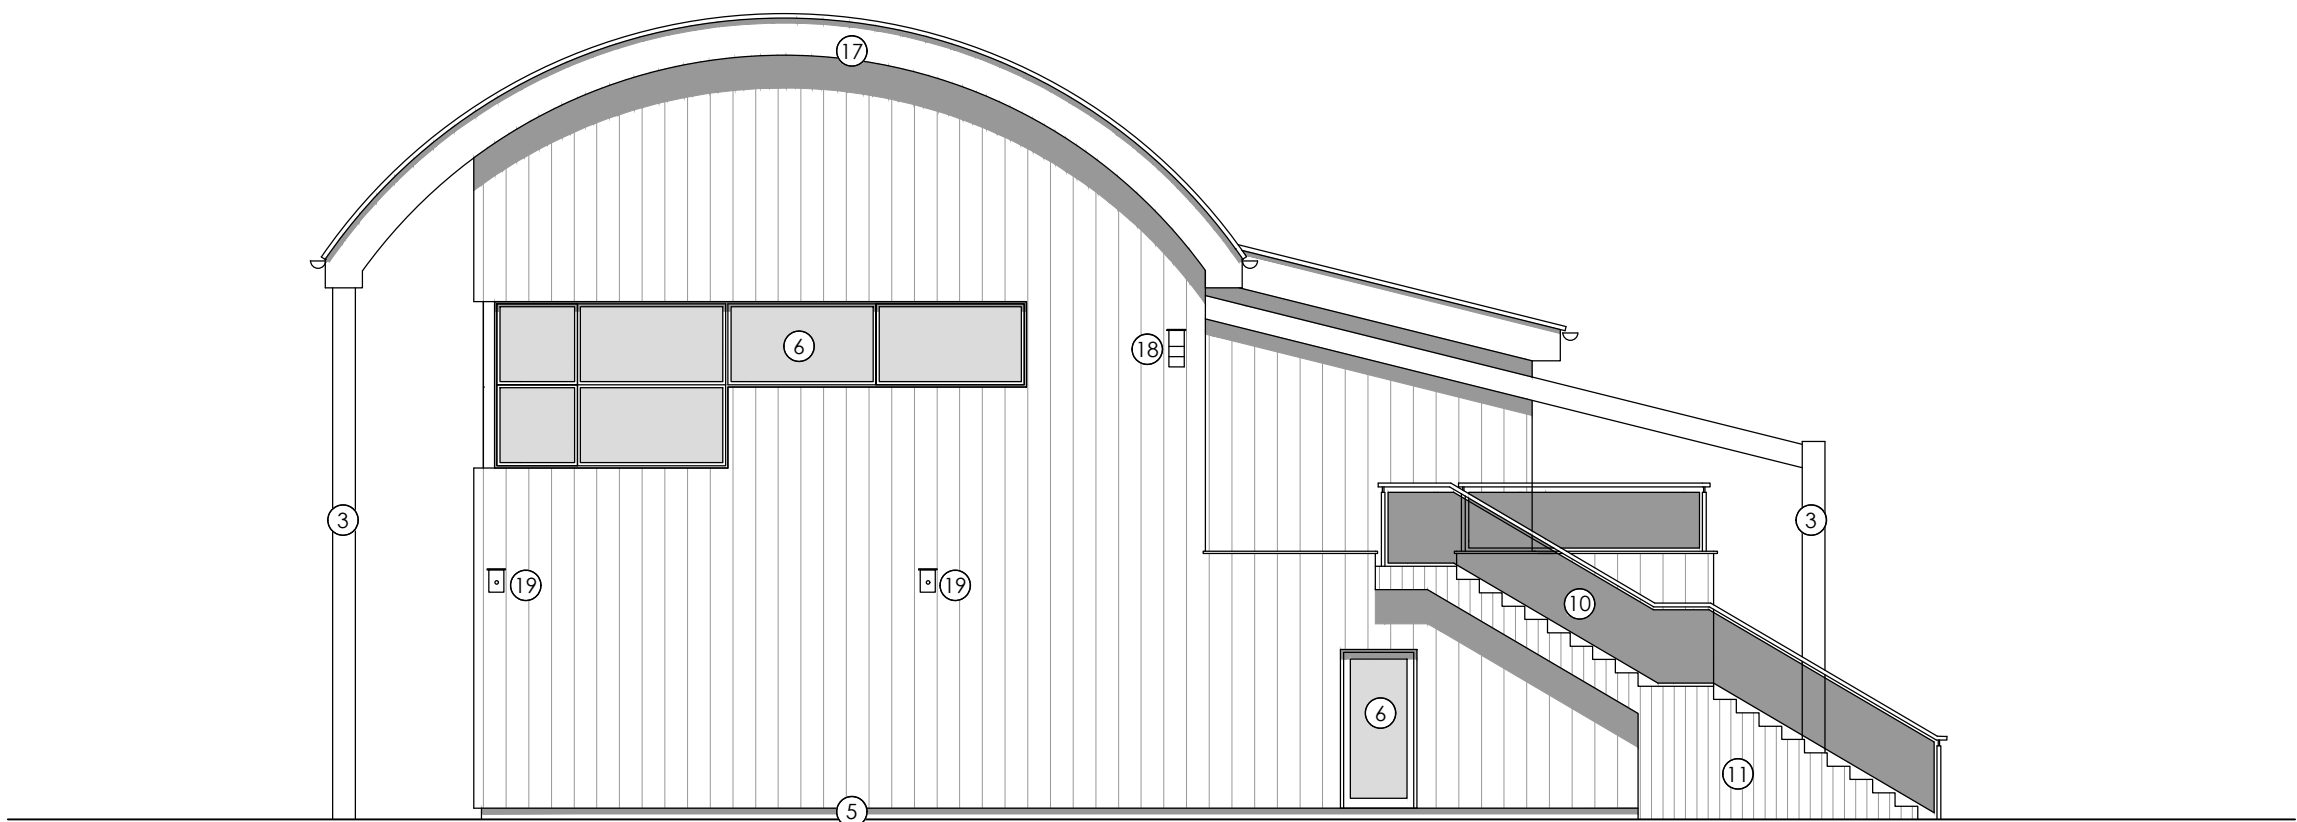

North-west elevation

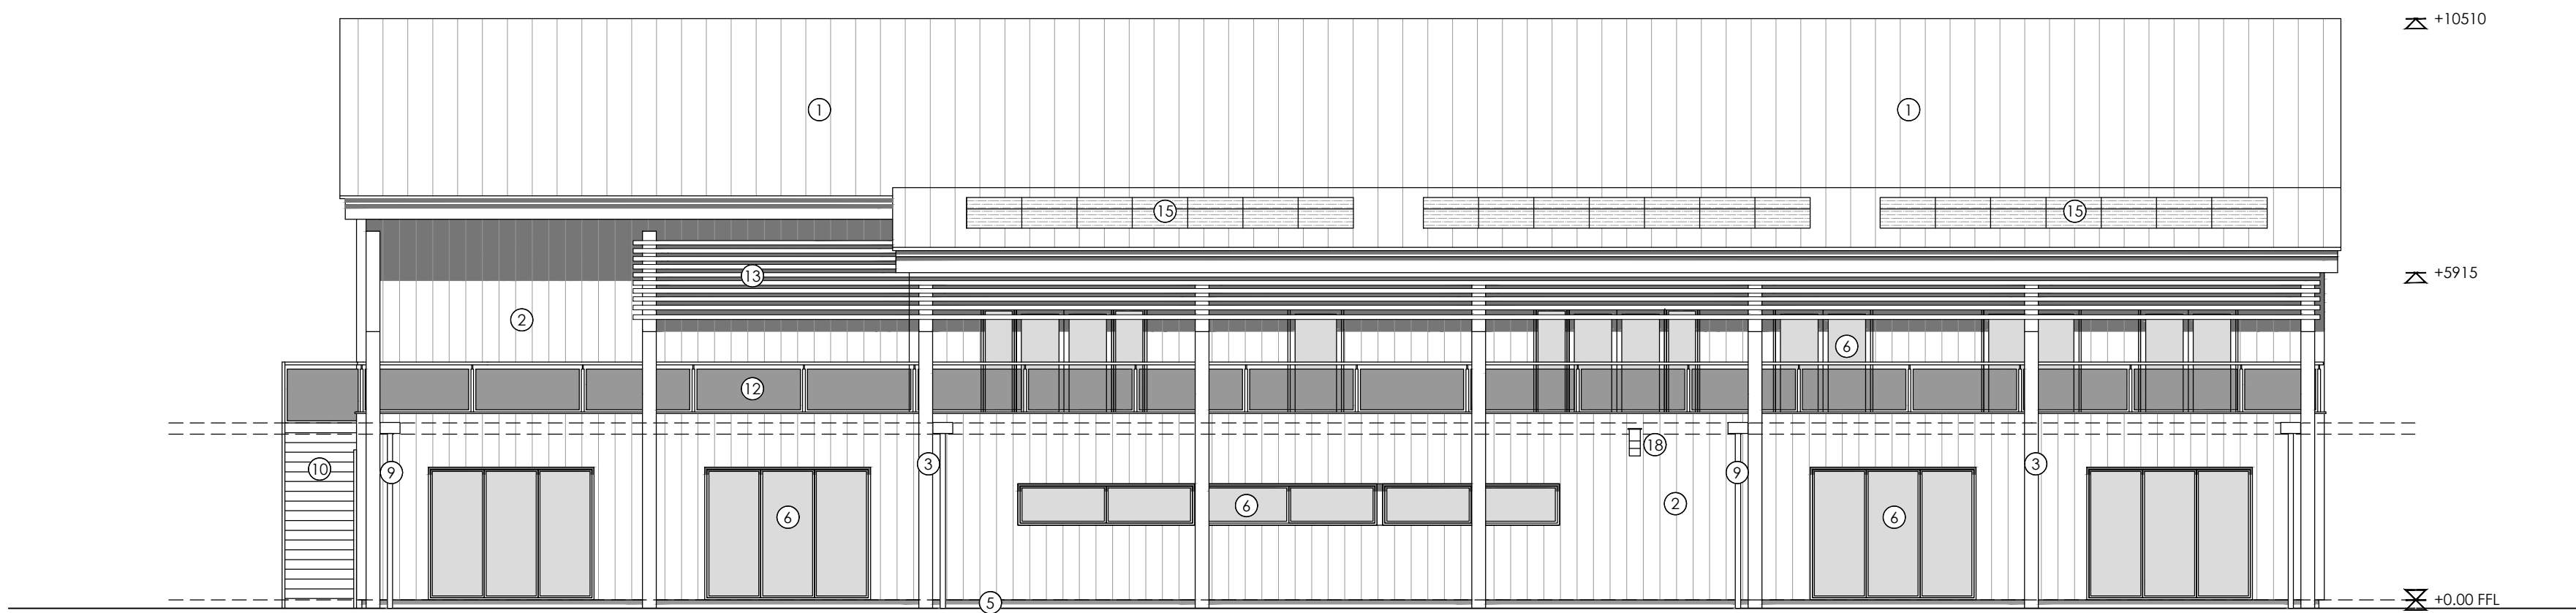

South-west elevation

10/10/2025 KS PL2: Spec of bat and bird boxes added.
26/03/2025 KS PL1: First planning issue.

Revision Notes:
Drawing Status:

PLANNING

hssp
architects

Pera Business Park, Nottingham Road
Melton Mowbray, LE13 0PB

Telephone: 01664 563 288 Fax: 01664 563 360
E-Mail: info@hssparchitects.co.uk Web: www.hssparchitects.co.uk

Project:
Proposed SME Commercial Unit
Forest House, Leicester Lane
Desford
Savage Marine Lighting

Title:
Proposed Elevations

Scale: 1:100	Drawn: KES	Checked: -	Date: March 2025
Drawing No: 8658_0302_1005	Revision: PL2		

HSSP A1

1:100