




FRONT ELEVATION



REAR ELEVATION

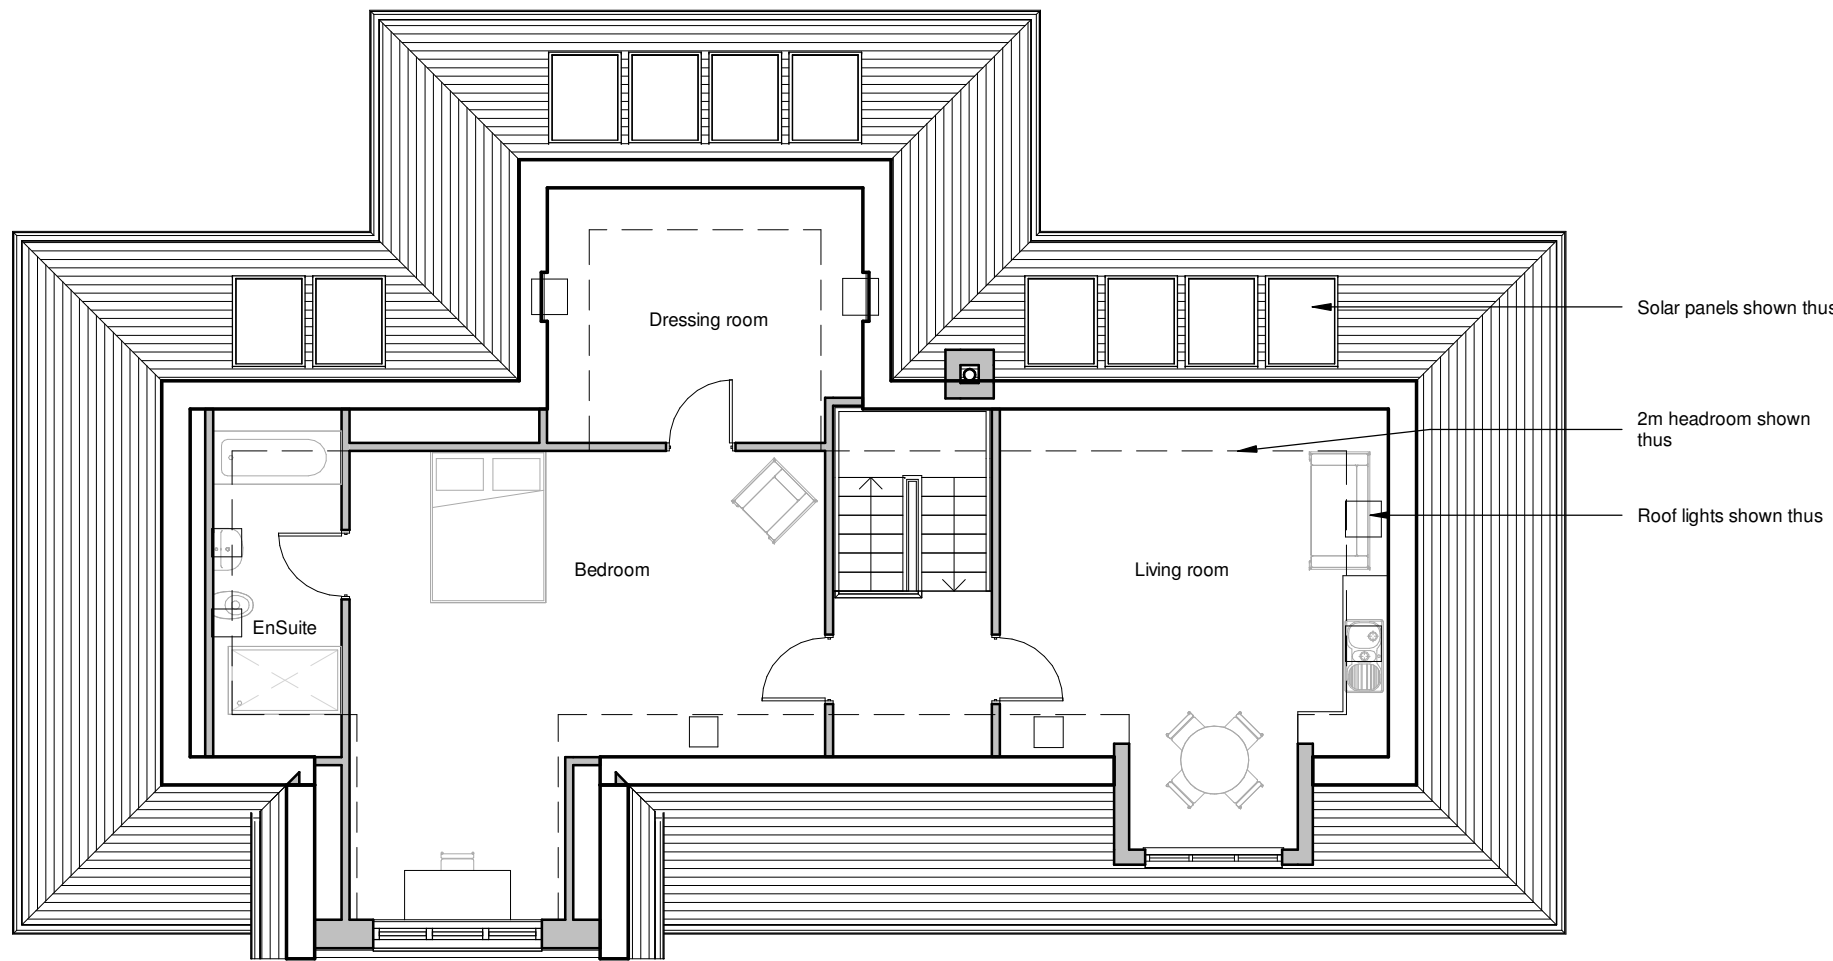


FIRST FLOOR PLAN



SIDE ELEVATION (facing access road)




SIDE ELEVATION (facing plots 7 & 8)

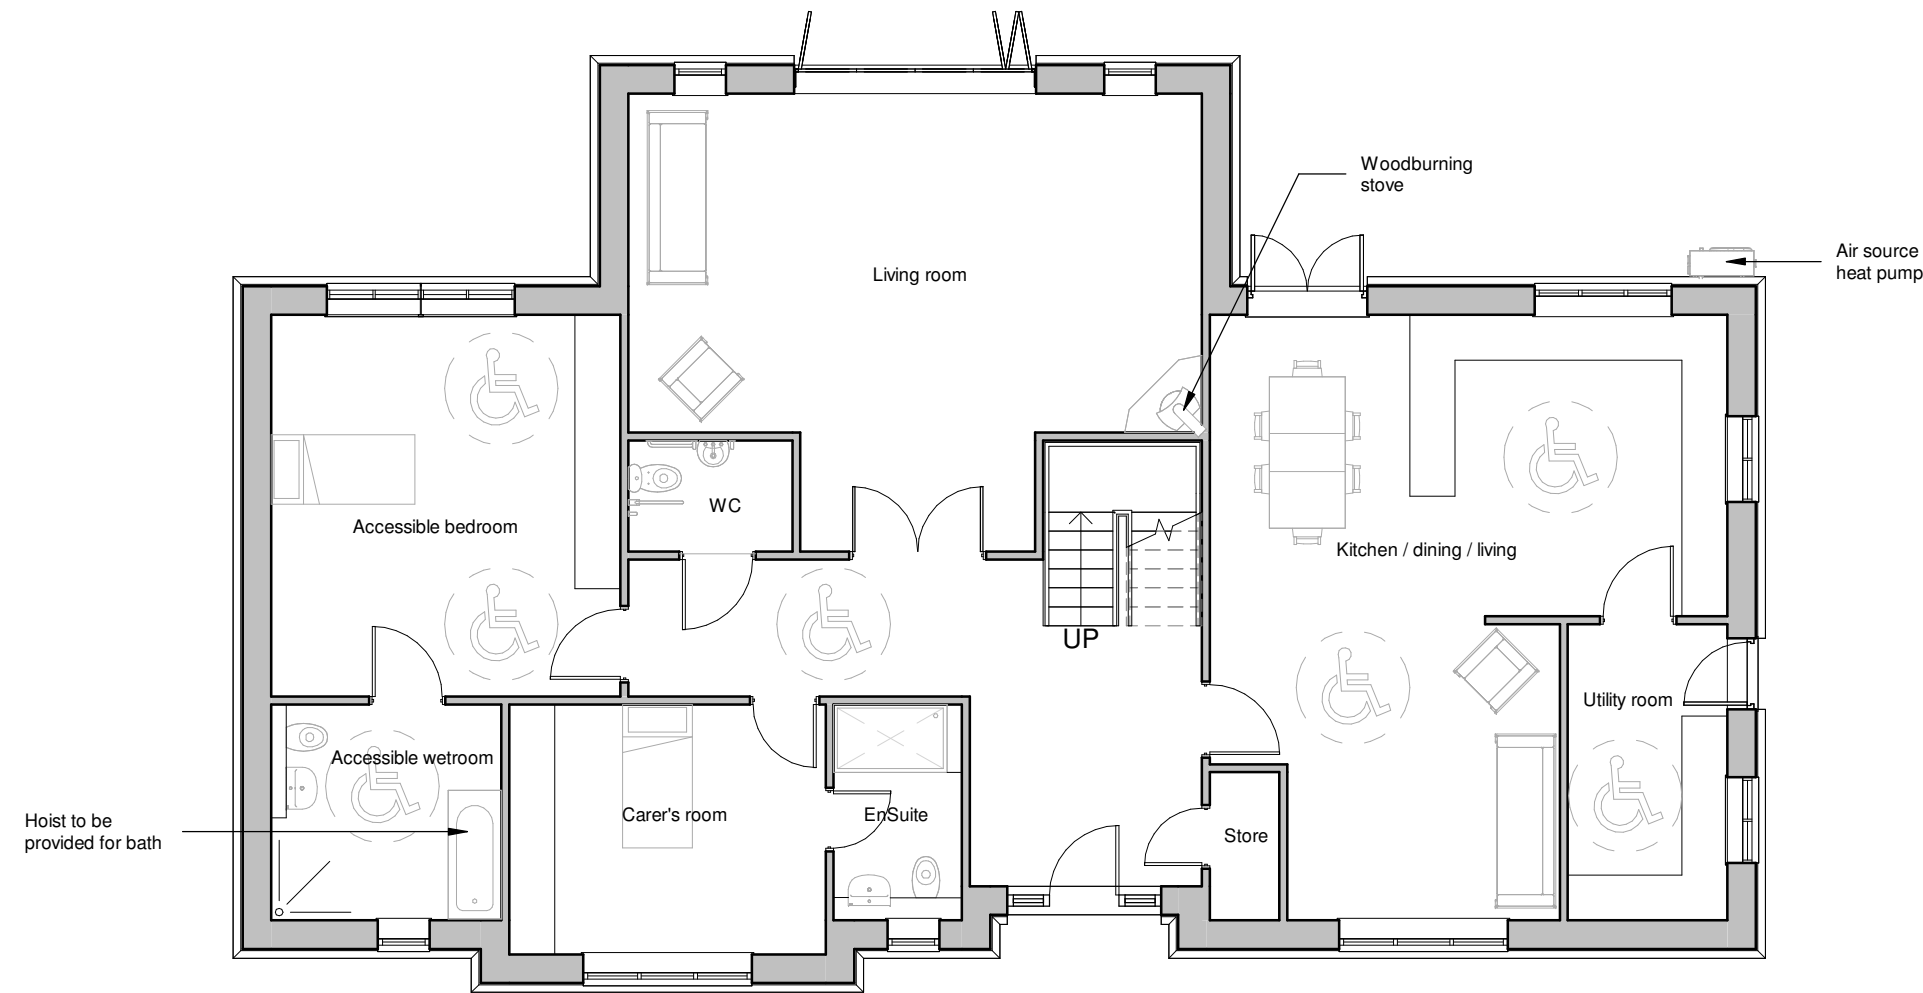

GROUND FLOOR PLAN

- GENERAL NOTES**
- All external doors to have level access
 - All internal doors to be wide enough for wheelchair access
- SUSTAINABILITY NOTES**
- Solar panel design to be confirmed by specialist
 - Grey water recycling to be used
 - Car charging point to be in garage

 

Client Miss Espinoza		HAYWARD architects 19 Station Road Hinckley Leicestershire LE10 1AW Tel: 01455 635 666 www.haywardarchitects.co.uk		
Project Title Proposed development The Coppice Burbage				
Drawing Title As proposed		Job No. 12/71 Drawing No. P-05 Status PLANNING		
Scale 1:100	Date Feb 2026			Sheet A1
Author ZLM	Checked by =			
THE COPYRIGHT OF THIS DRAWING IS VESTED IN HAYWARD ARCHITECTS LTD. REPRODUCTION IN ANY FORM (ELECTRONIC OR MECHANICAL) WITHOUT PERMISSION OF THE FIRM WRITTEN PERMISSION OF THE COPYRIGHT HOLDER, OR NOT IN SCALE, REPRODUCTION AND ONLY PREPARED DIMENSIONS ARE TO BE USED				