

ALL PLANS PROVIDED BY
HENDERSON PLANNING & DESIGN LTD
ARE TO BE UTILISED FOR PLANNING
PURPOSES ONLY.
THESE PLANS ARE NOT TO BE USED FOR
BUILDING REGULATION APPLICATIONS
OR CONSTRUCTION.


NOTES

Existing Manure Store


- Existing Manure Enclosure: 75ft x 30ft
- Footprint: 209.03m²

Proposed Manure Store Cover

- Max Eaves Height: 6.71m (22ft)
- Max Ridge Height: 7.15m
- Roof Pitch 10°
- Building to be clad in Goose Grey Box Profile sheeting over prefabricated concrete panels, to match existing structures.

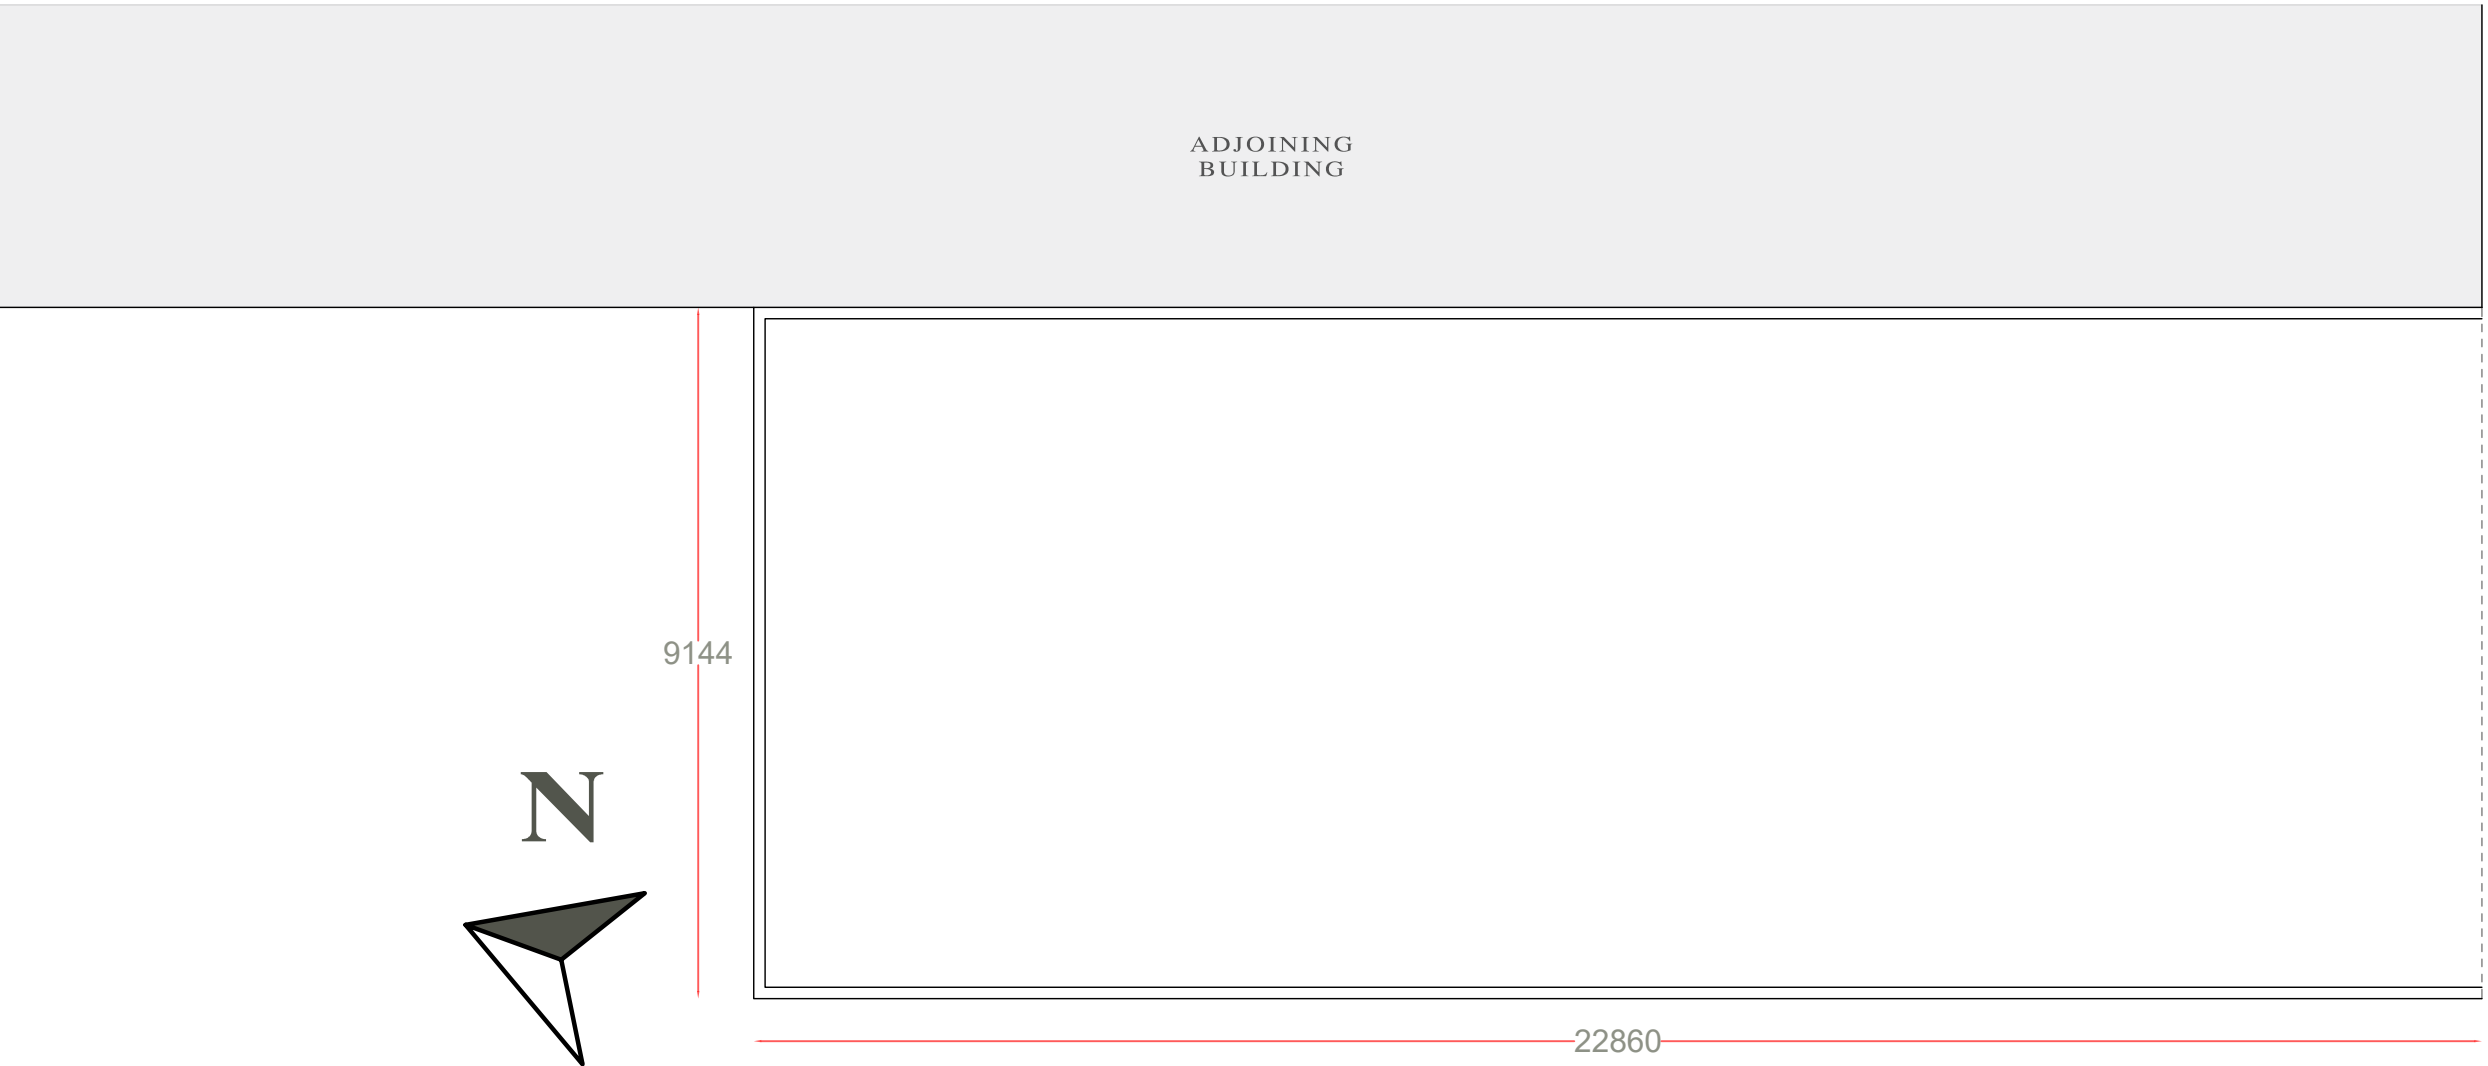


EXISTING AND PROPOSED FLOOR PLAN
SCALE: 1:100@A1

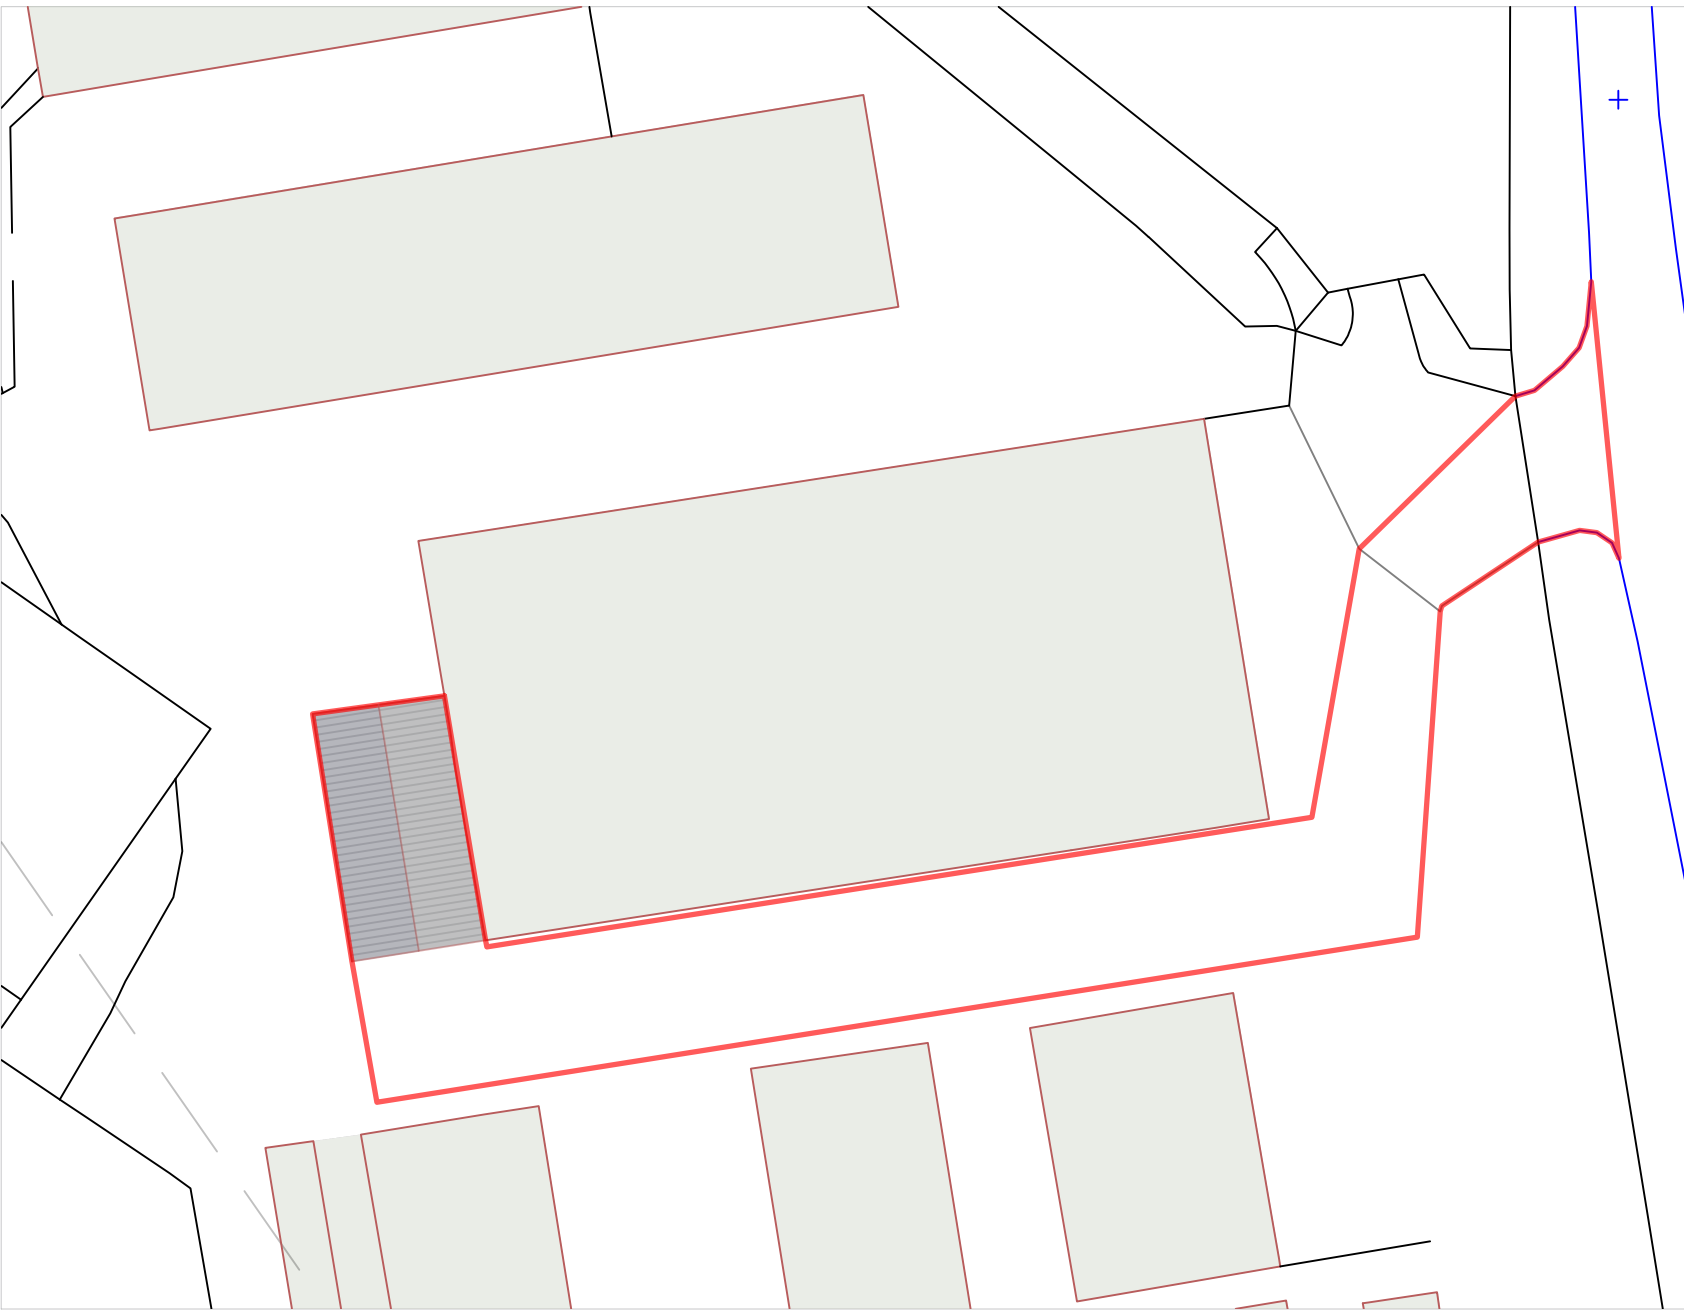

PROPOSED SITE
SCALE: 1:500@A1




EXISTING NORTHERN ELEVATION
SCALE: 1:100@A1

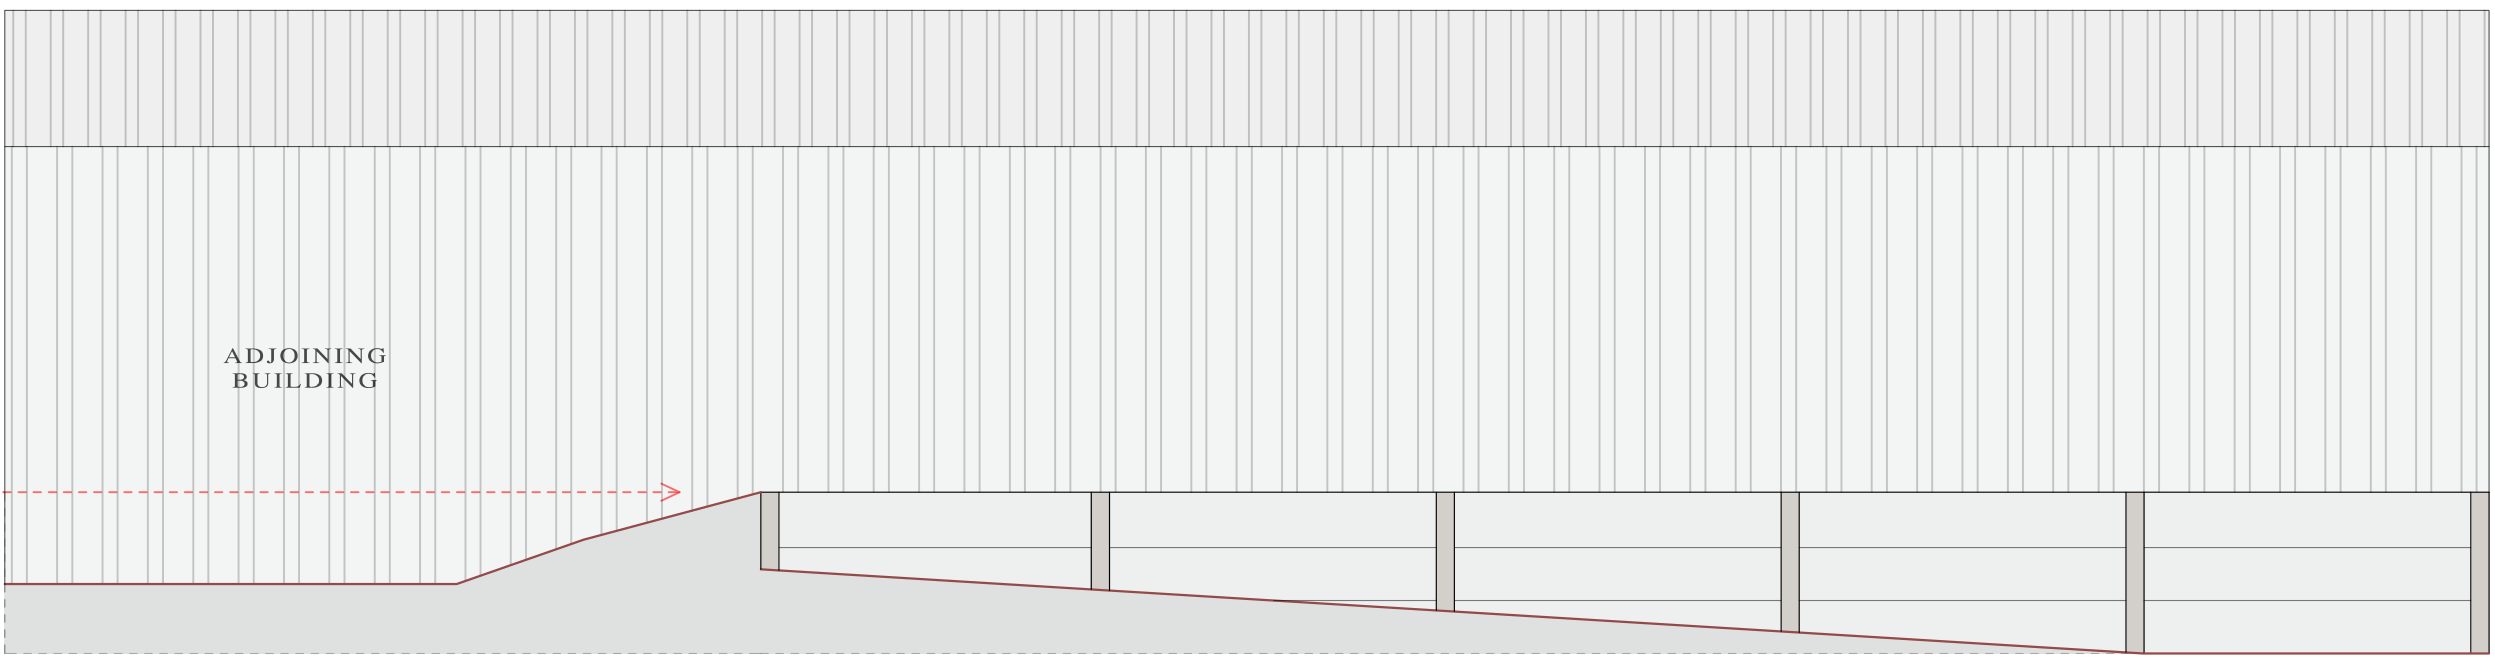


EXISTING WESTERN ELEVATION
SCALE: 1:100@A1




EXISTING SOUTHERN ELEVATION
SCALE: 1:100@A1

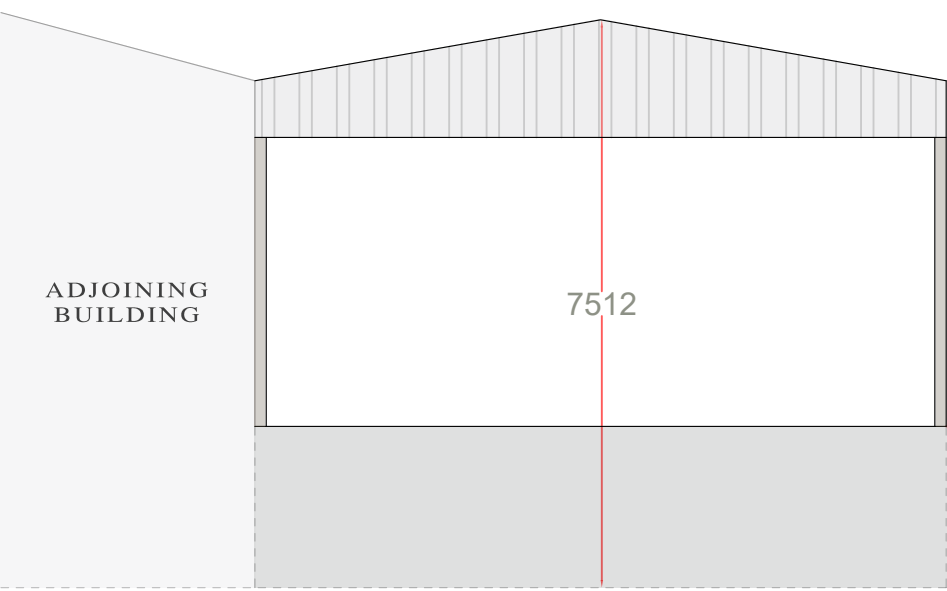

PROPOSED NORTHERN ELEVATION
SCALE: 1:100@A1

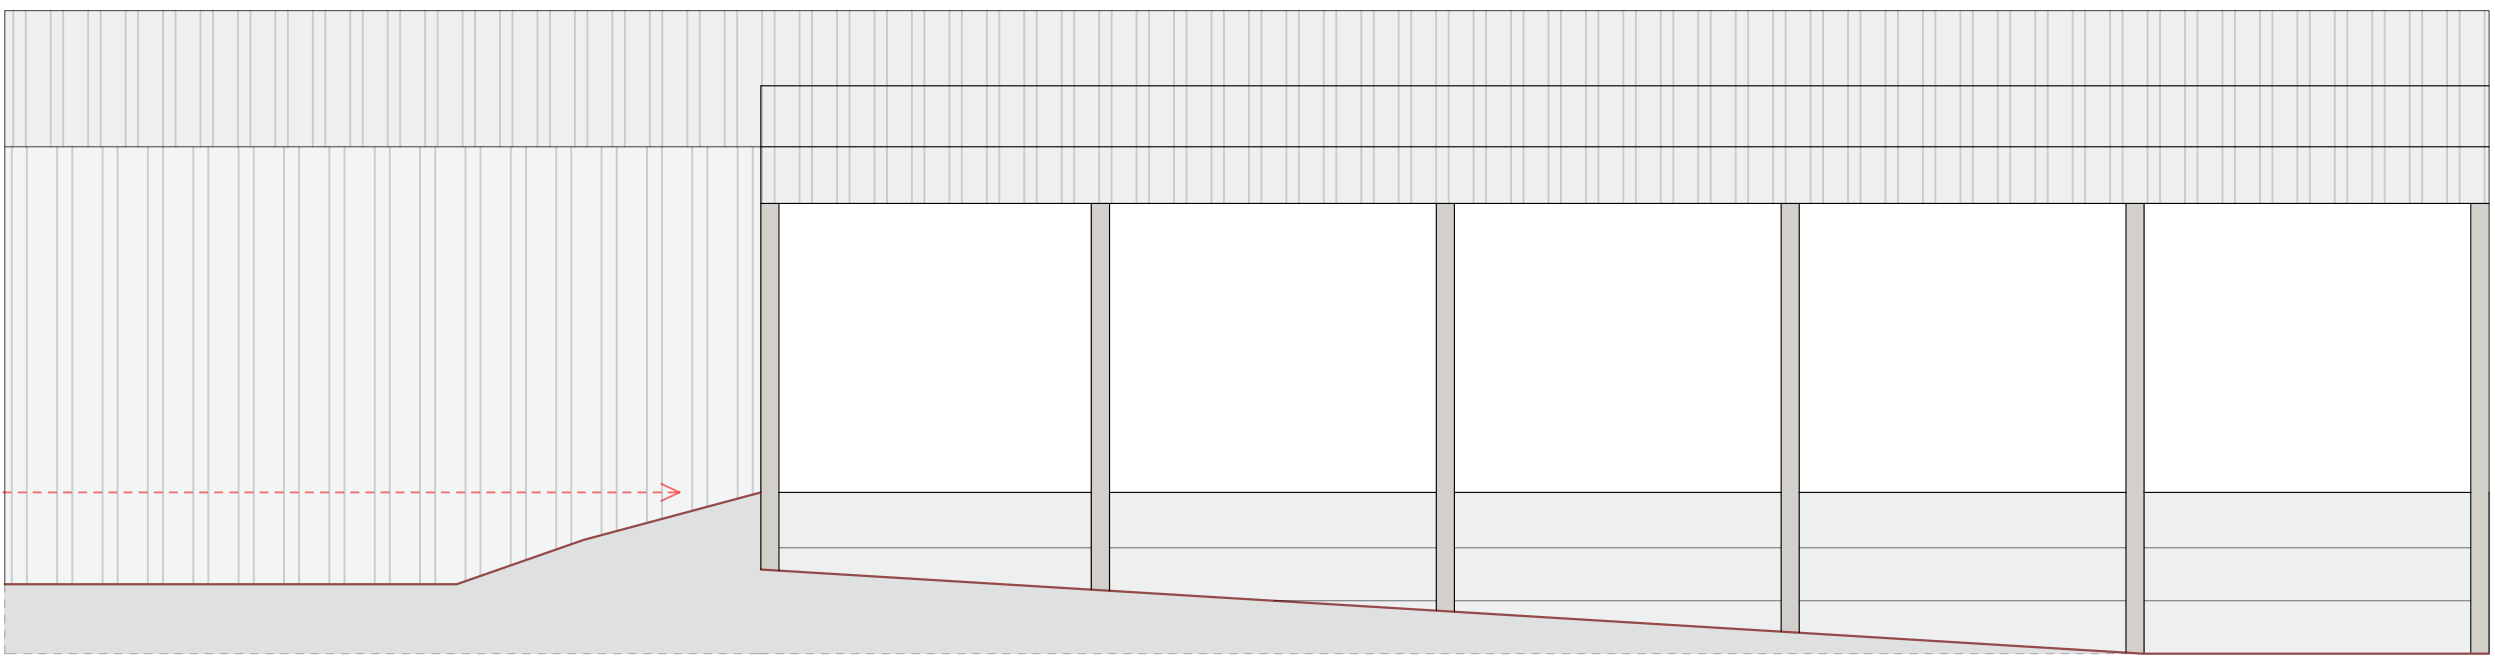

PROPOSED WESTERN ELEVATION
SCALE: 1:100@A1

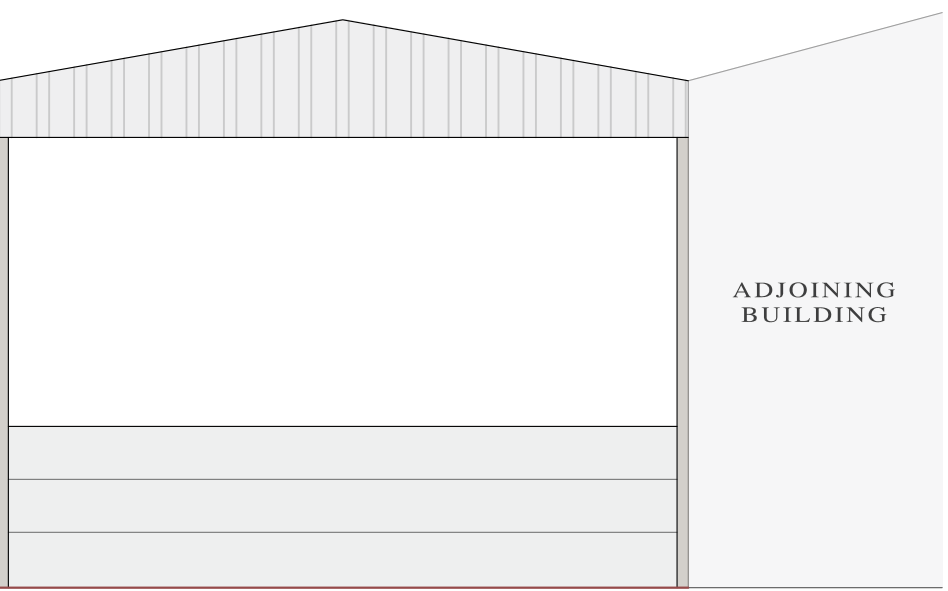

PROPOSED SOUTHERN ELEVATION
SCALE: 1:100@A1

CLIENT: Andrew Pickup

ADDRESS: Linton Farm, Merylees Road,
Thornton, Leicestershire LE67 1AN

SCALE: 1:100@A1, 1:500@A1

DATE: 18.03.26

PLAN: Proposed Manure Store

REVISION: