



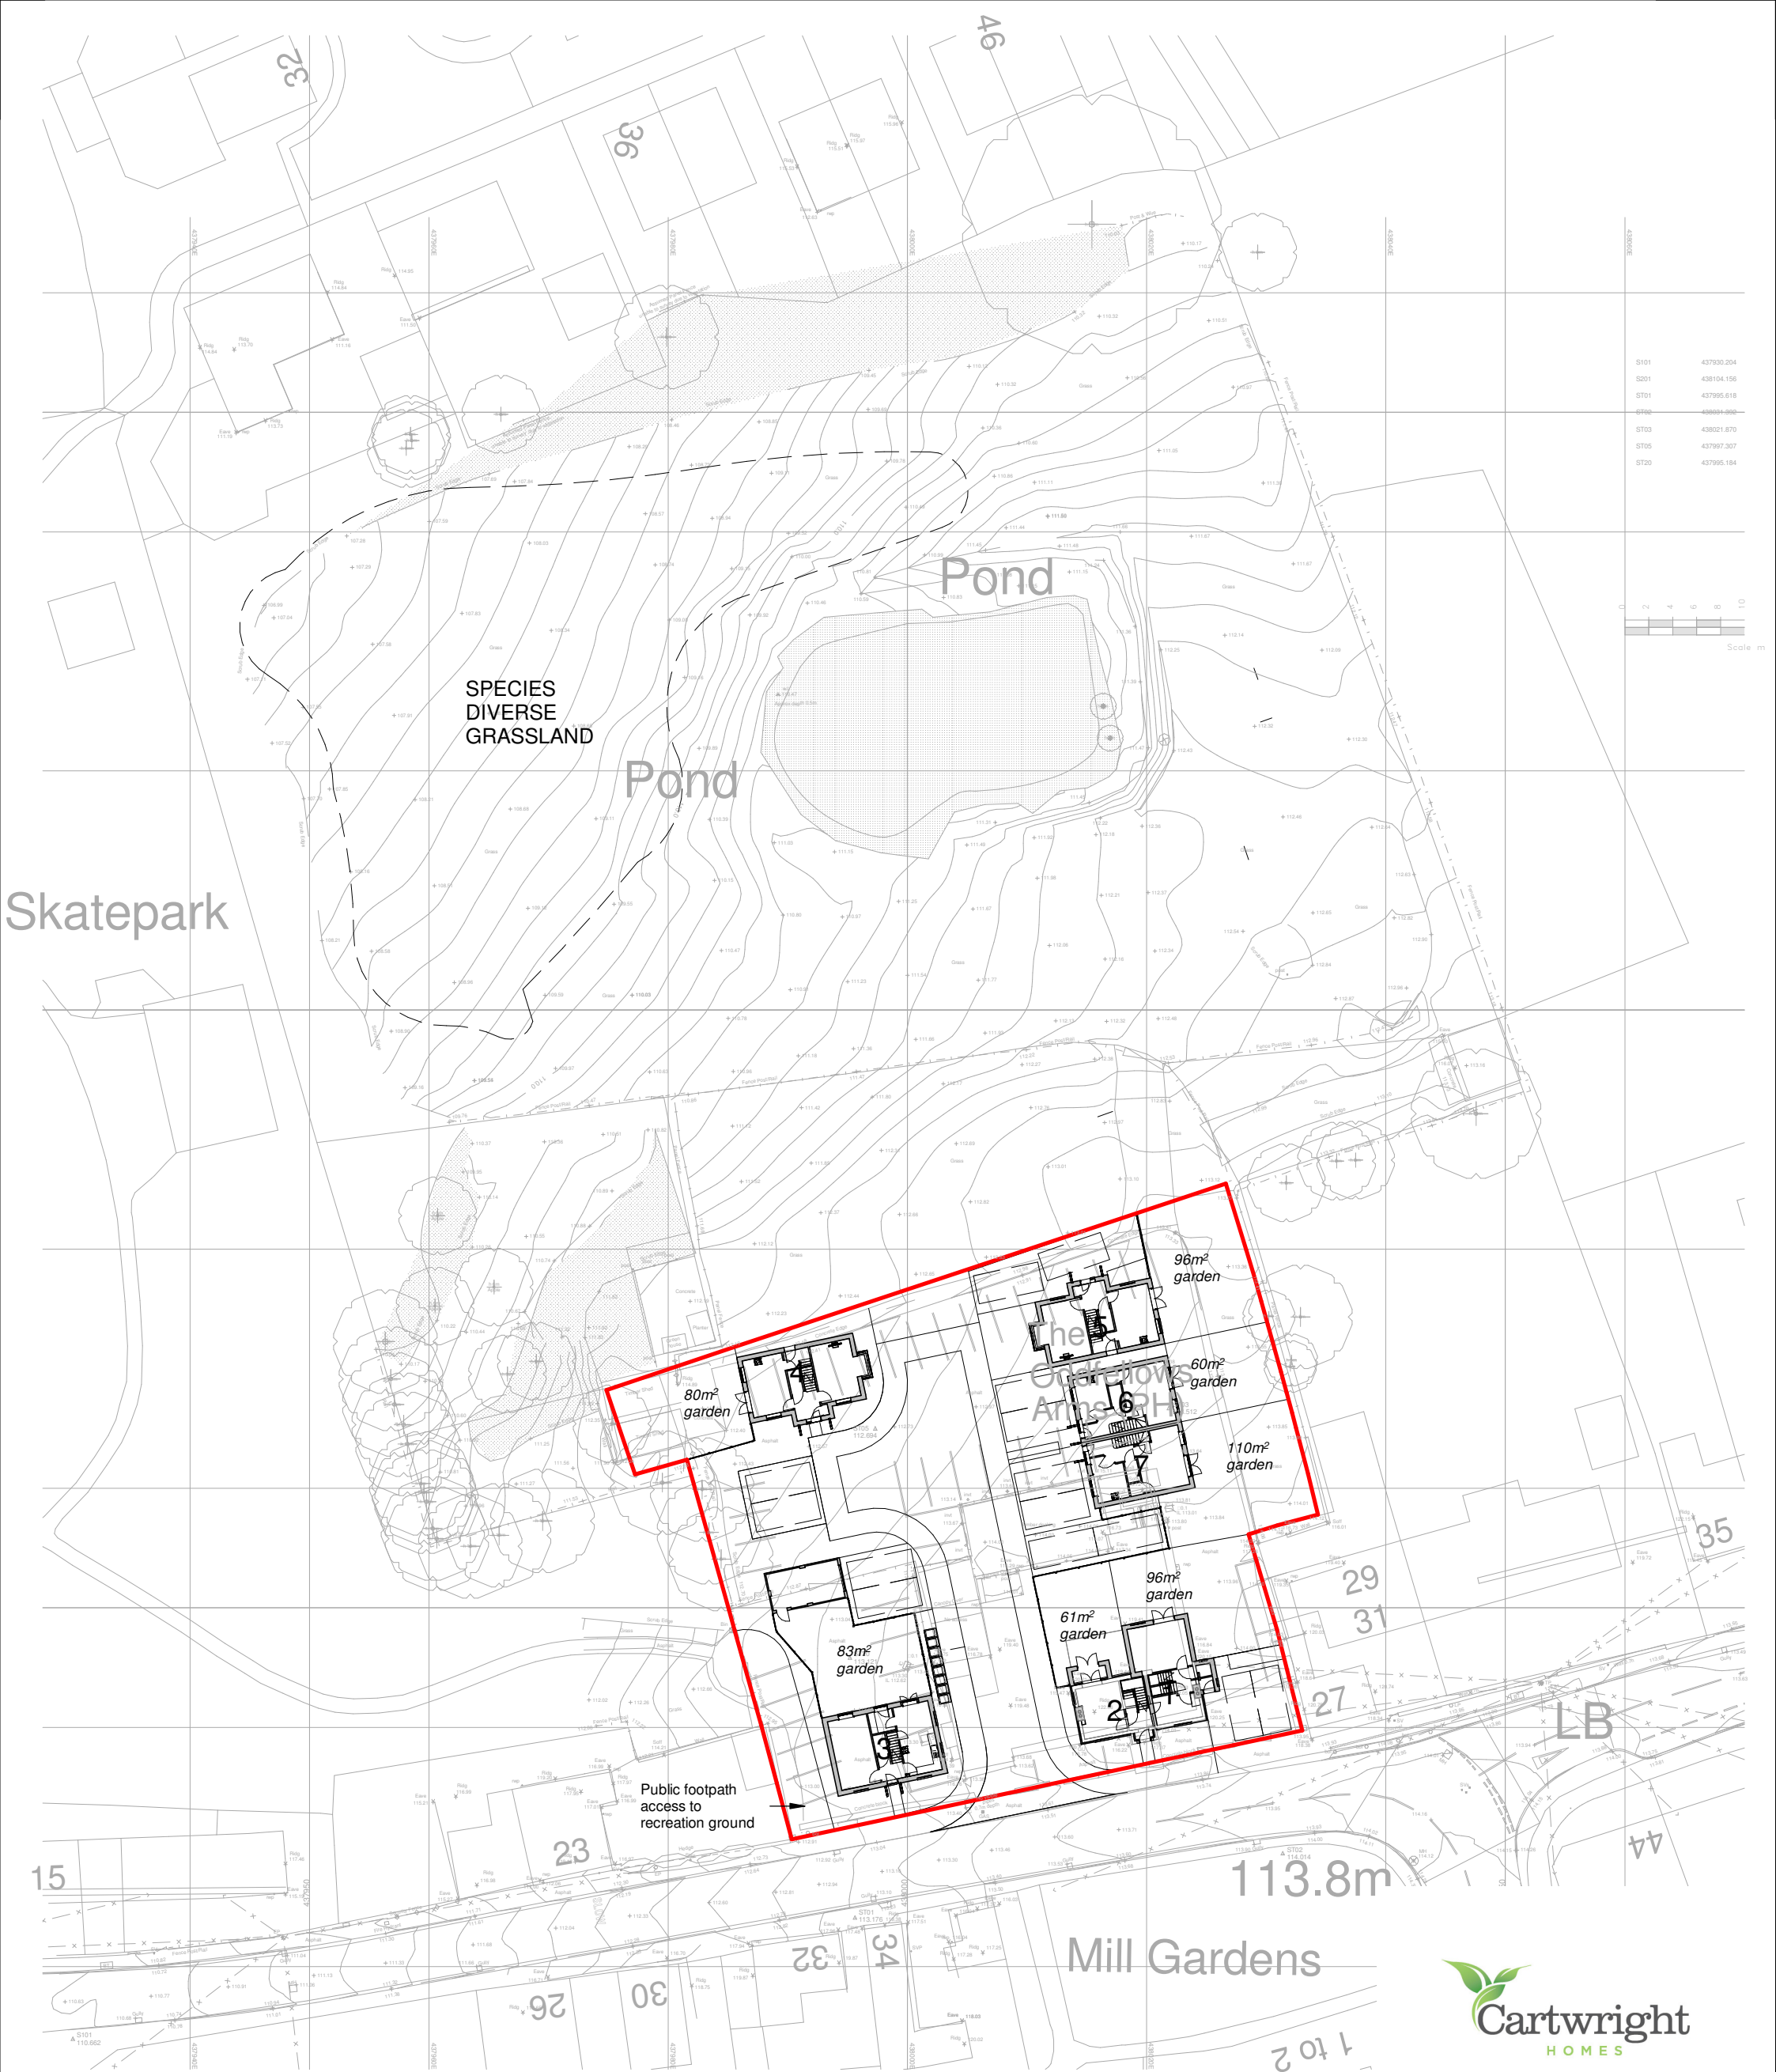

KEY

- Plot 1 - Conversion & extension (3 bed) - 91m² / 983ft²
- Plot 2 - Conversion (2 bed) - 79m² / 850ft²
- Plot 3 - Belvoir variation (3 bed) - 100m² / 1082ft²
- Plot 4 - Kenilworth (3 bed) - 96m² / 1033ft²
- Plot 5 - Kenilworth (3 bed) - 96m² / 1033ft²
- Plot 6 - Hartshill (2 bed) - 71.4m² / 768ft²
- Plot 7 - Hartshill (2 bed) - 71.4m² / 768ft²

TOTAL approx. - 604.8m² / 6,517ft²

 

Client Cartwright Homes			
Project Proposed redevelopment Oddfellows Arms Higham on the Hill	Scale 1:500	Sheet A3	Job No. 22/85
	Date Feb 2024	Drawing No. 55a	
Drawing Site plan	Author ZLM	Checked by -	Drawing Status PLANNING
THE COPYRIGHT OF THIS DRAWING IS VESTED IN HAYWARD ARCHITECTS LTD. REPRODUCTION IN ANY FORM, EITHER IN WHOLE OR IN PART IS FORBIDDEN WITHOUT THE PRIOR WRITTEN PERMISSION OF THE COPYRIGHT HOLDER. DO NOT SCALE FROM DRAWING AND ONLY FIGURED DIMENSIONS ARE TO BE USED			



Oddfellows



19 Station Road
Hinckley
Leicestershire
LE10 1AW
Tel: 01455 635 665
Fax: 01455 618 971
www.hayward-architects.co.uk