




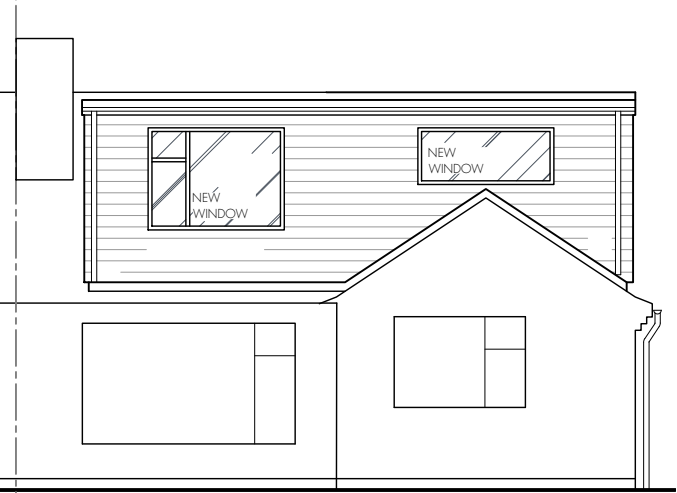

Rear (East) elevation

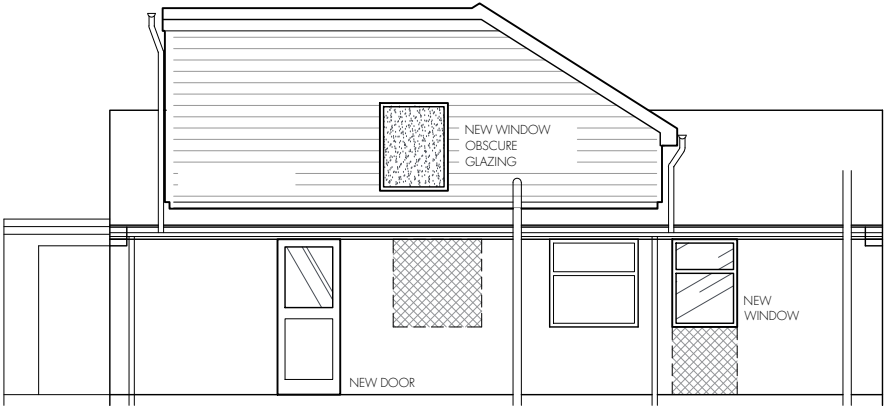


Side (North) elevation

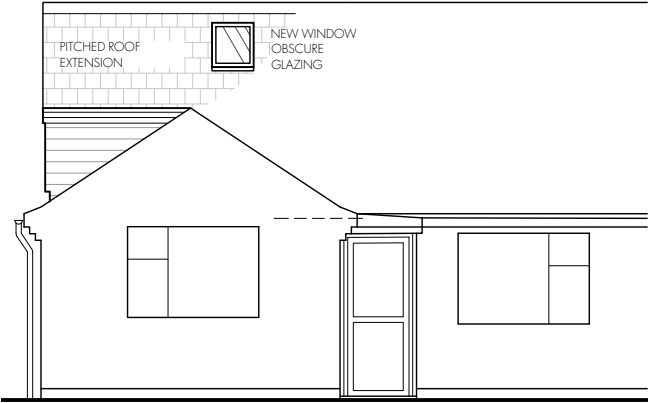


Front (West) Elevation


Materials
Roof tiles to match existing
White UPVC windows to match existing
Horizontal weatherboard cladding of similar colour to existing roof tile.

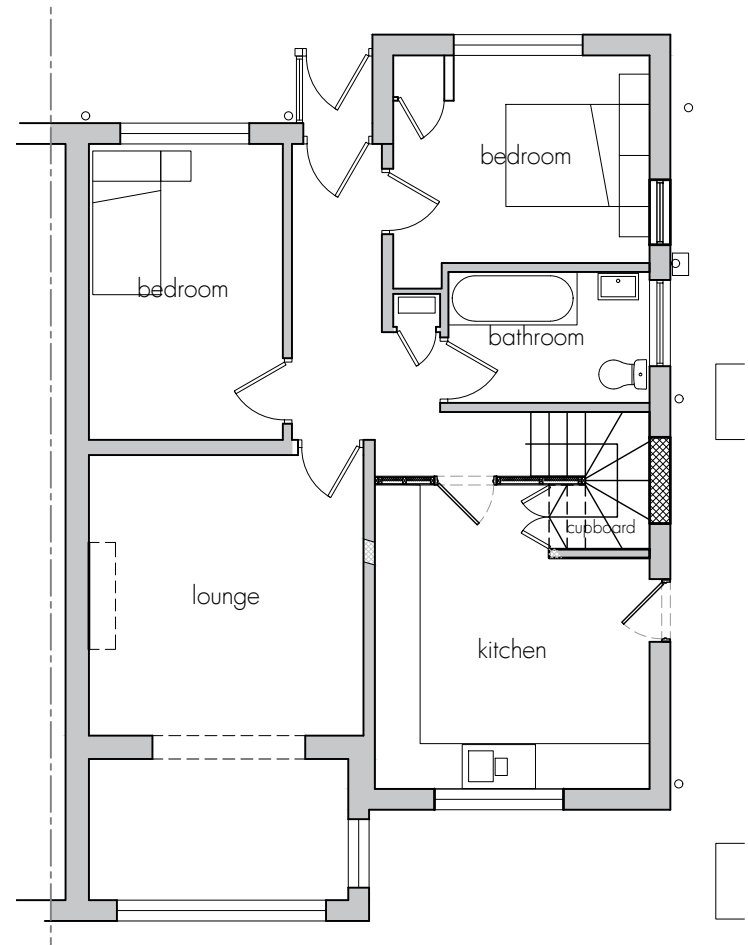

Ground Floor Plan

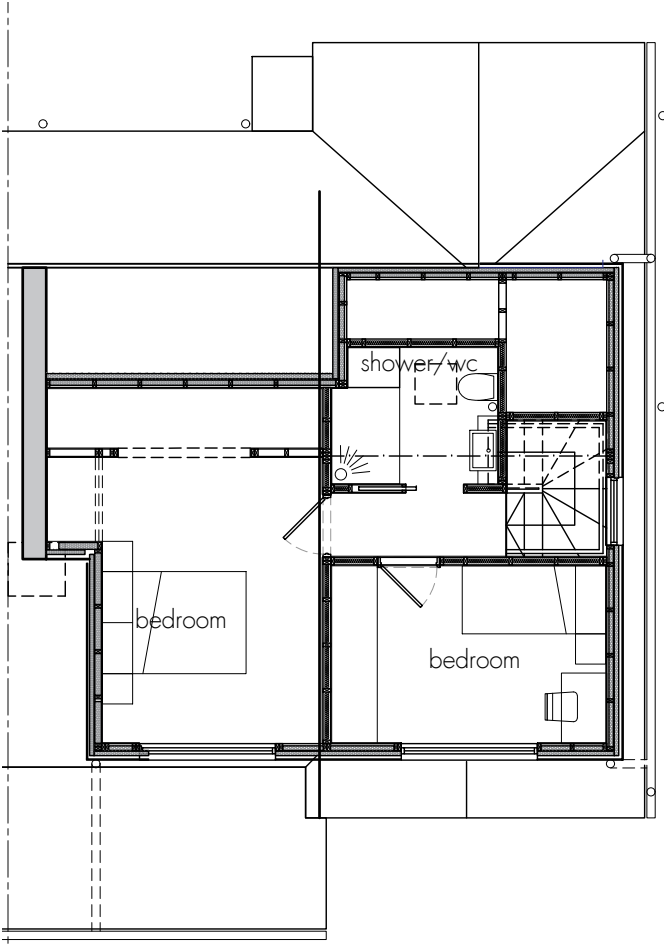

First Floor Plan

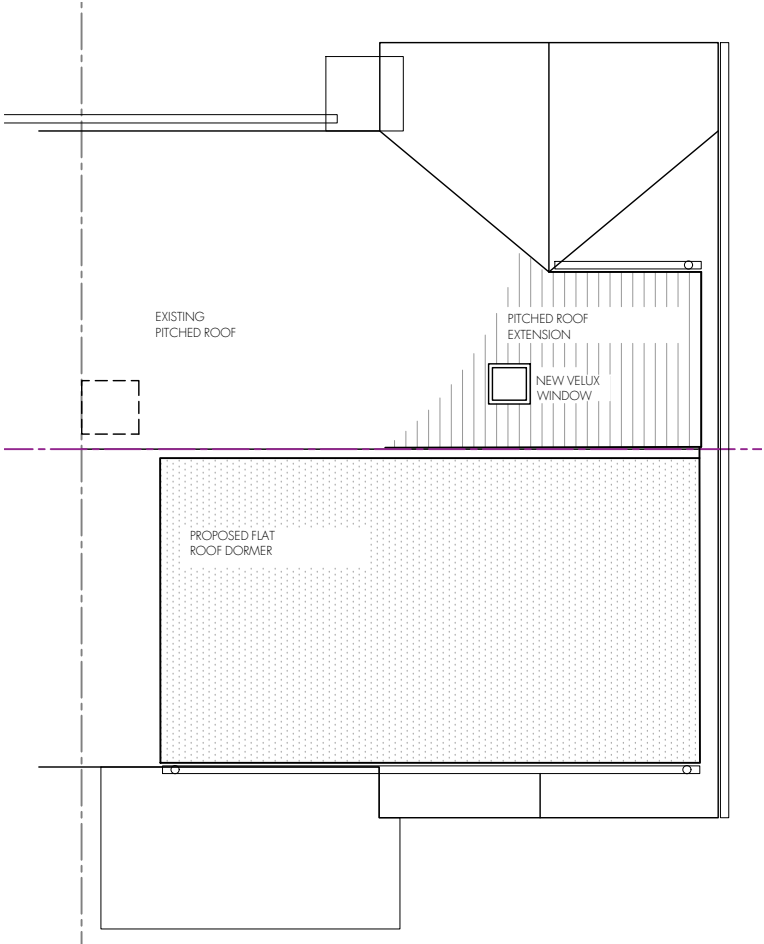

Roof Plan



RM James
Architectural Design and Technology

0116 286 6370
enquiries@rmjames.co.uk
www.rmjames.co.uk



CLIENT Stephen Lawrance 23 Cedar Road, Earl Shilton, LE9 7HE		
PROJECT Loft conversion and internal ground floor alterations		
DRAWING Proposed plans and elevations		
SCALE 1:100 / 1:1250 @ A3		DATE Mar 2025
STATUS PLANNING		
PROJECT No 24-418	DRAWING No PR01	REVISION A