




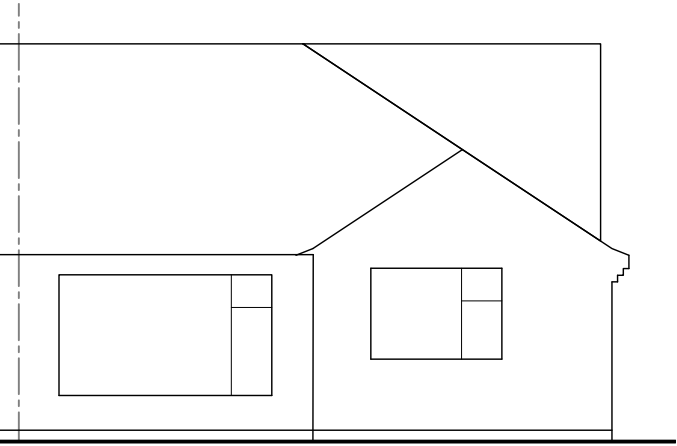


Rear (East) elevation

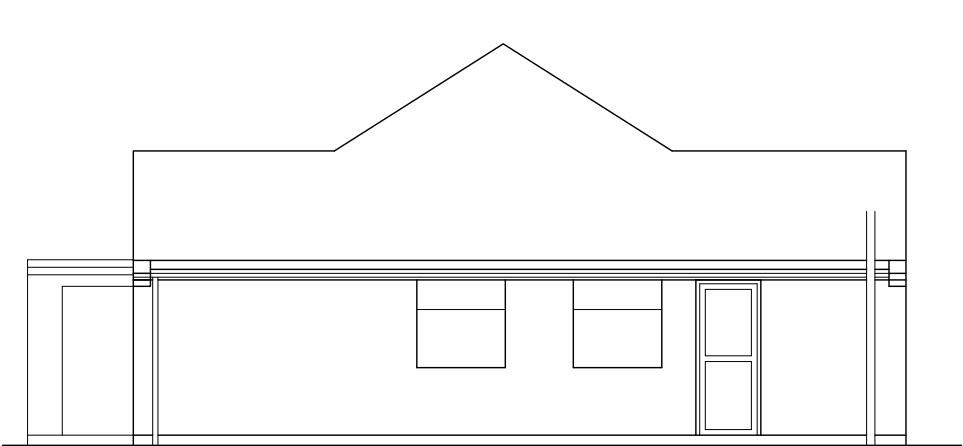


Side (North) elevation

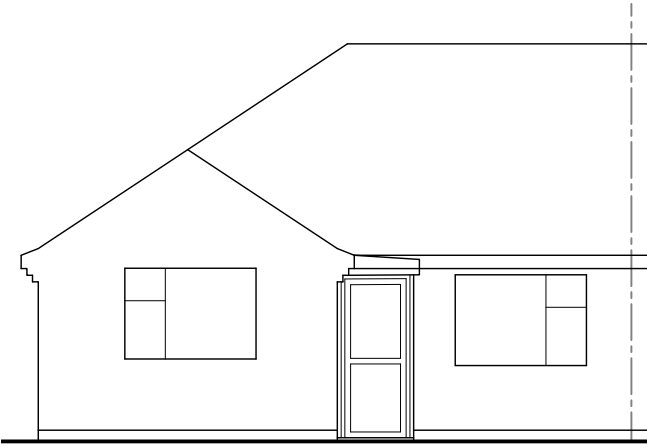


Front (West) Elevation

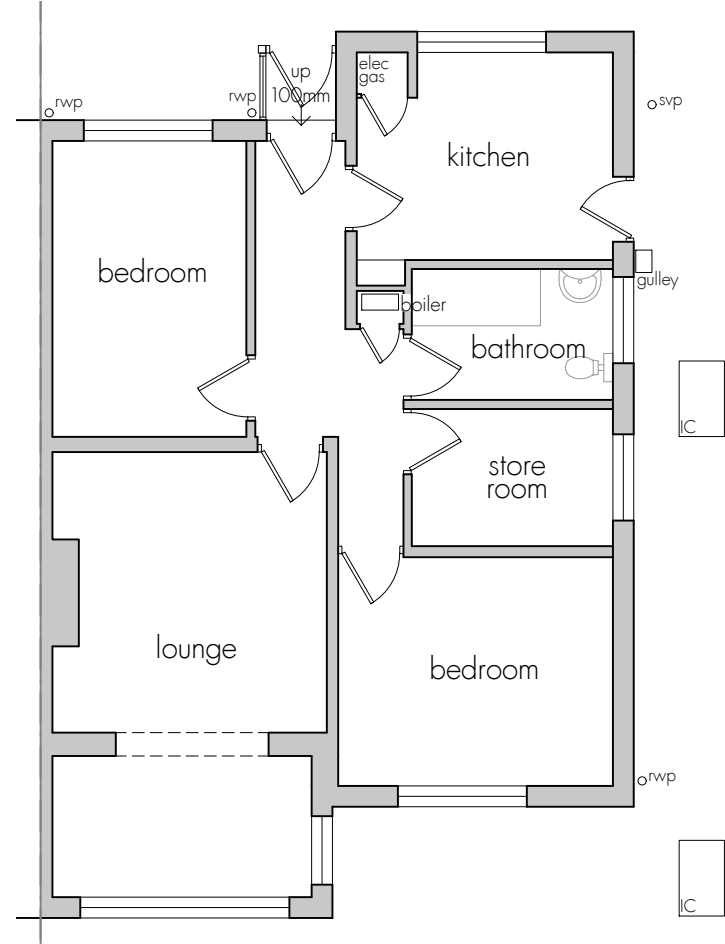

Ground Floor Plan

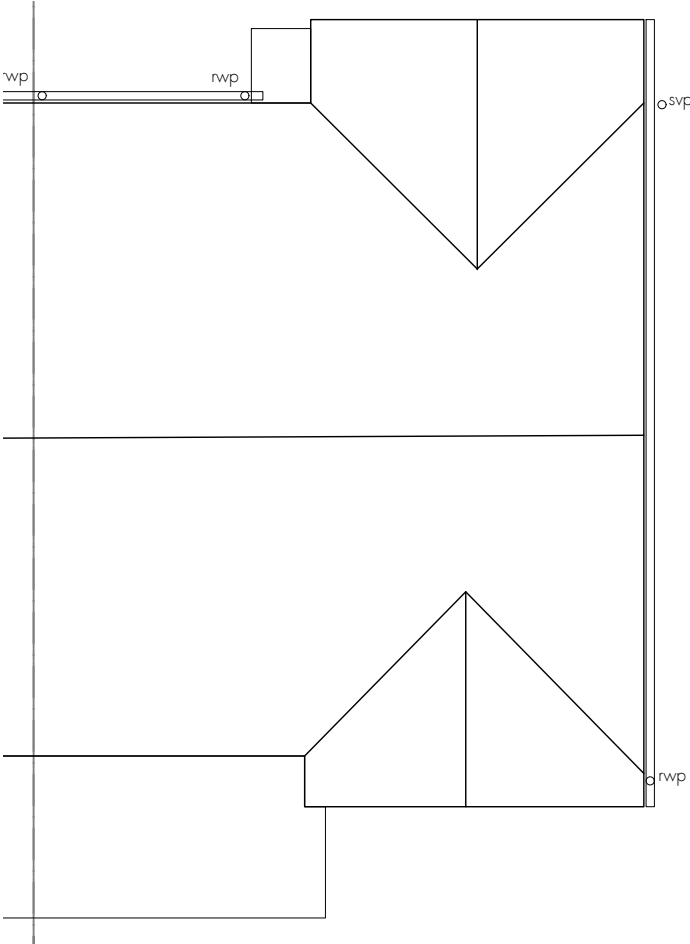

Roof Plan

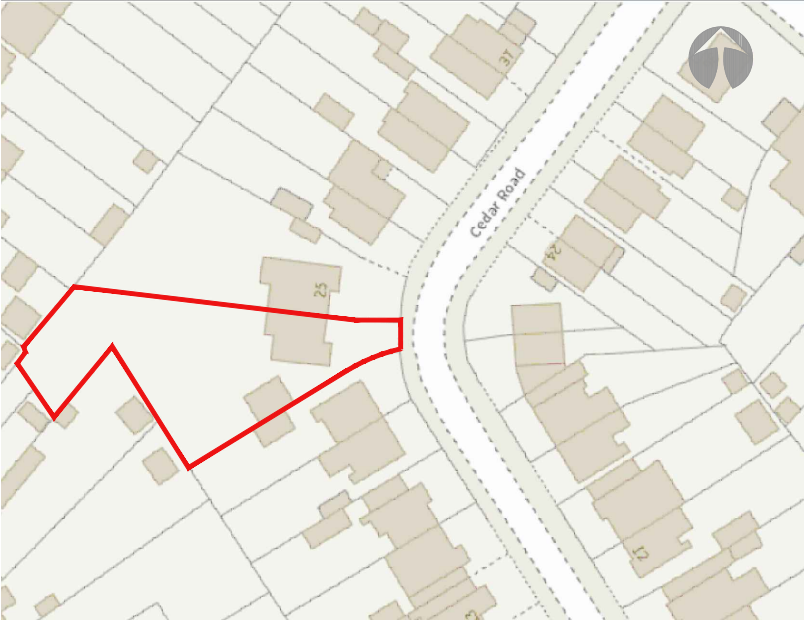

Site Location (1:1250 scale)



 **RM James**
Architectural Design and Technology

0116 286 6370
enquiries@rmjames.co.uk
www.rmjames.co.uk



CLIENT Stephen Lawrance 23 Cedar Road, Earl Shilton, LE9 7HE		
PROJECT Loft conversion and internal ground floor alterations		
DRAWING Existing plans and elevations Site Location Plan		
SCALE 1:100 / 1:1250 @ A3		DATE Jan 2025
STATUS PLANNING		
PROJECT No 24-418	DRAWING No EX01	REVISION B