






FRONT ELEVATION

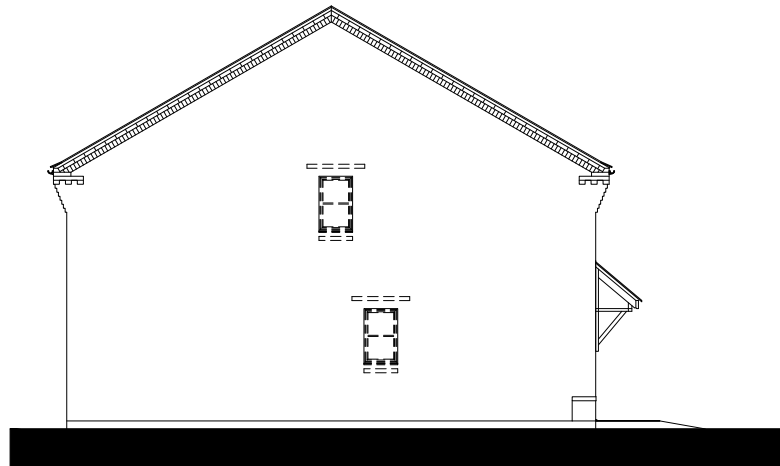


SIDE ELEVATION

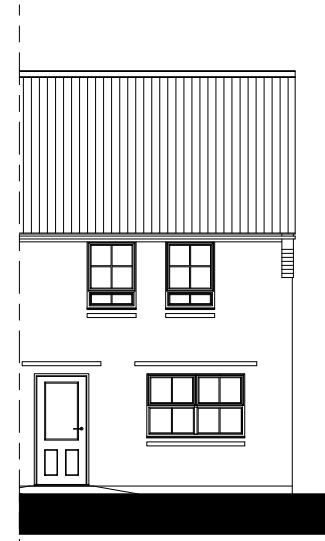

REAR ELEVATION

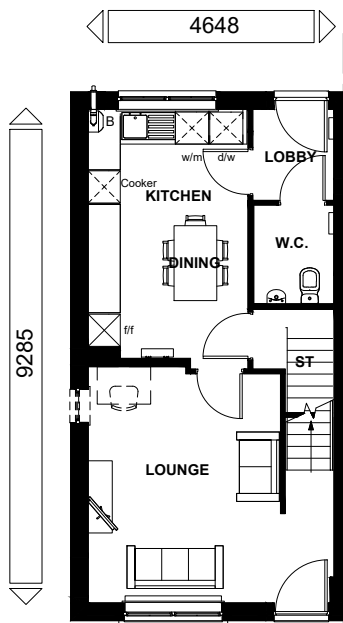

GROUND FLOOR

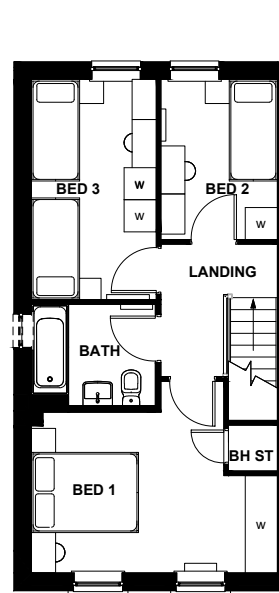

FIRST FLOOR

DAVID WILSON HOMES
WHERE QUALITY LIVES

PLANNING 1 OF 2	
Rev:	Date:
Description:	

WARNING TO HOUSE PURCHASERS

This drawing is a preliminary drawing and the contents of this drawing may be subject to change during the progress of the build process. The layout, form, content and dimensions specified are included for general guidance only. Purchasers of this drawing should be aware that the drawing is not a contract and that the drawing is not a guarantee of the final product. While the drawing is a preliminary drawing, it is not intended to be used for any other purpose. Purchasers are advised to check with the Sales Department for any changes in the drawing and to ensure that the drawing is up to date. This drawing does not constitute a contract, part of any contract or warranty unless specifically incorporated into the contract. They should not be relied upon for the purpose of entering into a contract to purchase any property.

Dwg Title: SH52 (AS)

House Type Code: SH52 06G7

Drawing No: SH52 06G7.01

Drawn: TG


Date: Dec 25

Scale: 1:100

Checked: MH




FRONT ELEVATION

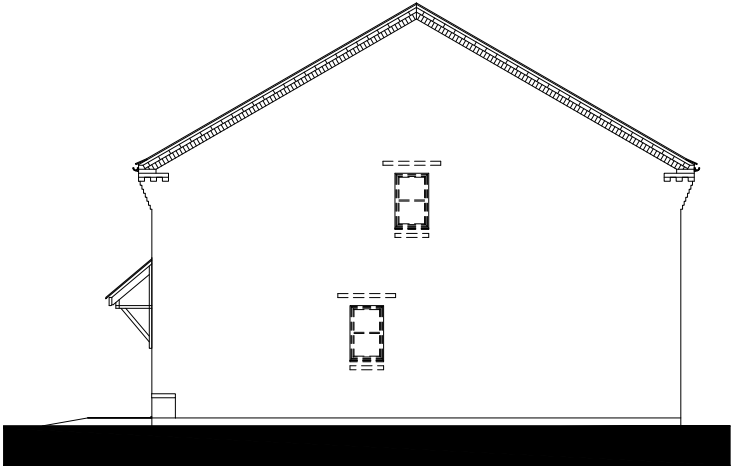


SIDE ELEVATION



REAR ELEVATION

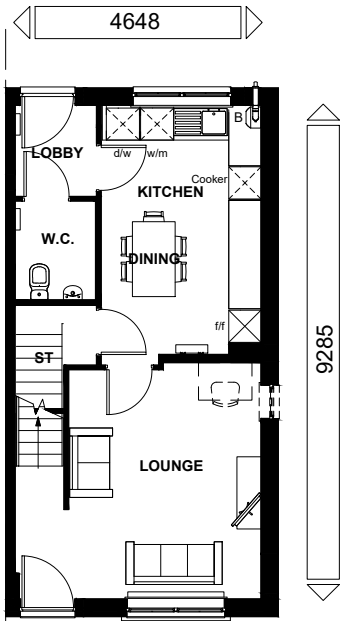

GROUND FLOOR

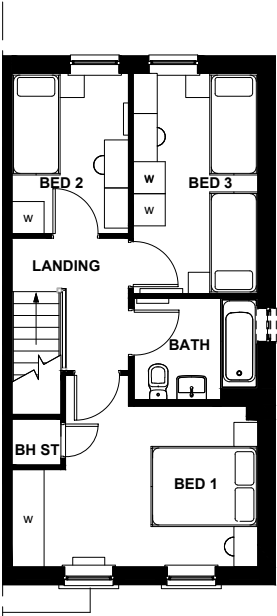

FIRST FLOOR



DAVID WILSON HOMES
WHERE QUALITY LIVES

PLANNING 2 OF 2

Rev:

Description:

Date:

Dwg Title: SH52 (OPP)

House Type Code: SH52 06G7

Drawing No: SH52 06G7.02

Drawn: TG

Date: Dec 25

Scale: 1:100

Checked: MH

WARNING TO HOUSE PURCHASERS

This is a preliminary drawing and the contents of this drawing may be subject to change during the progress of the build process. The layout, form, content and dimensions specified are included for general guidance only. Purchasers of properties may alter in respect of individual properties. Whilst every effort will be made to ensure that the drawing is accurate, it is not intended to be a contract and is not intended to be relied upon for the purpose of entering into a contract to purchase any property.