



Front Elevation
Scale @ 1:100



Side Elevation 1
Scale @ 1:100




Rear Elevation
Scale @ 1:100




Side Elevation 2
Scale @ 1:100



3D View
Not to scale

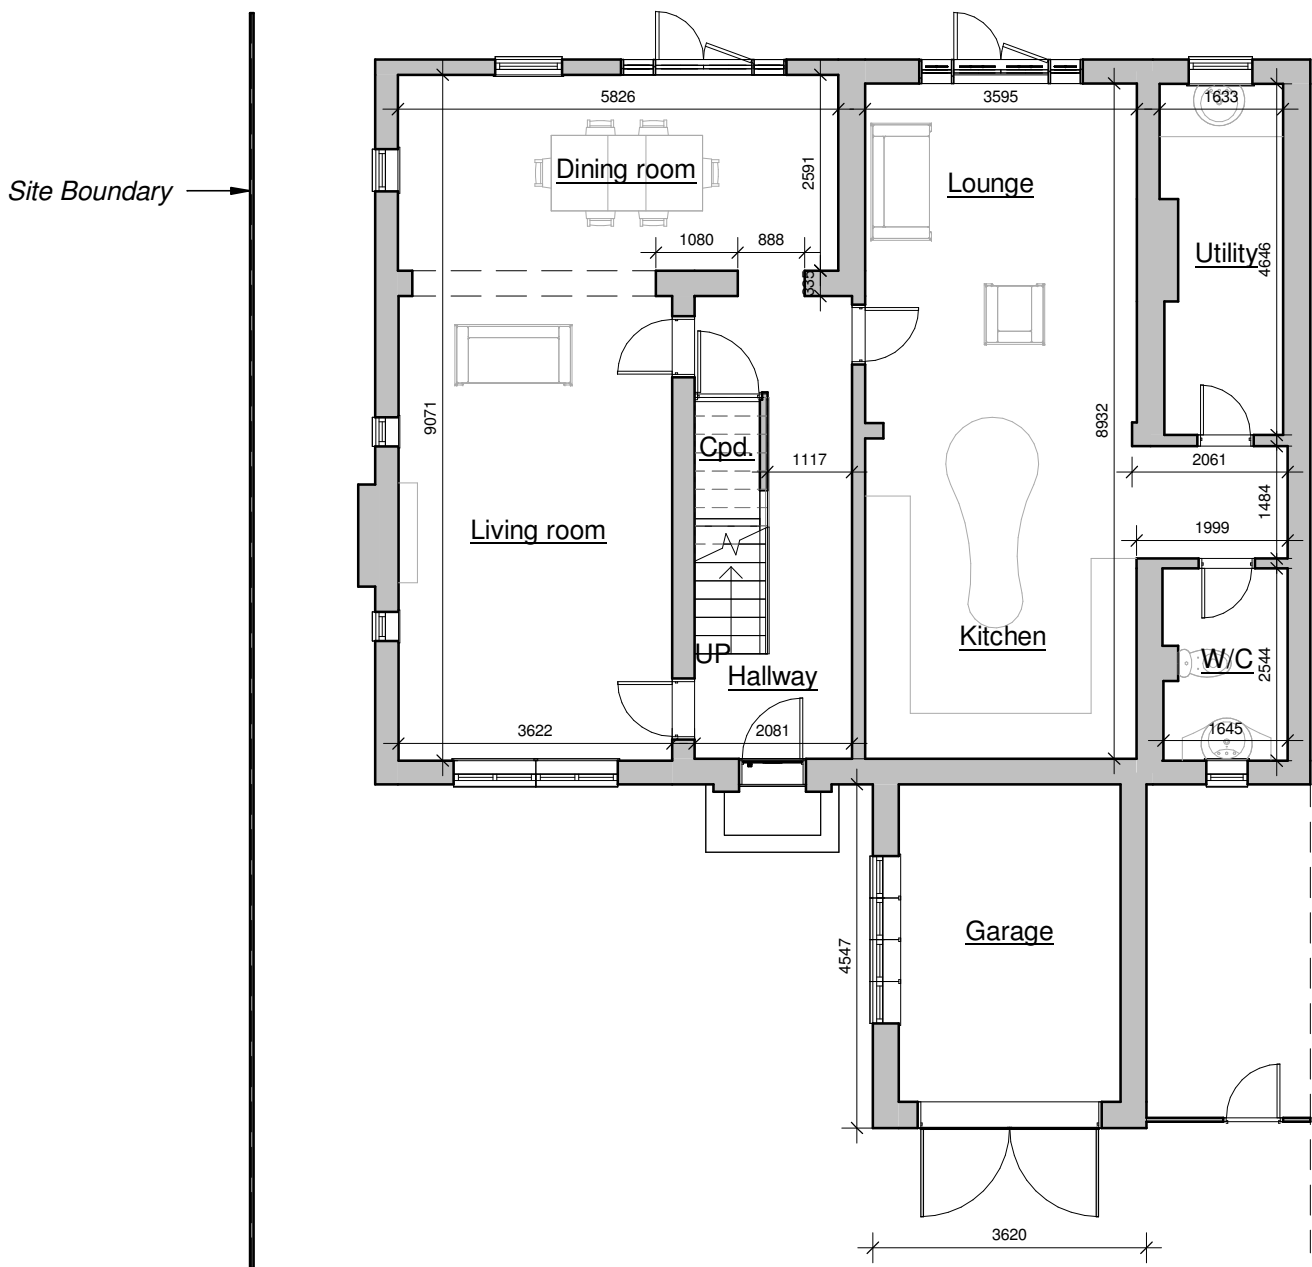

Ground Floor Plan
Scale @ 1:100

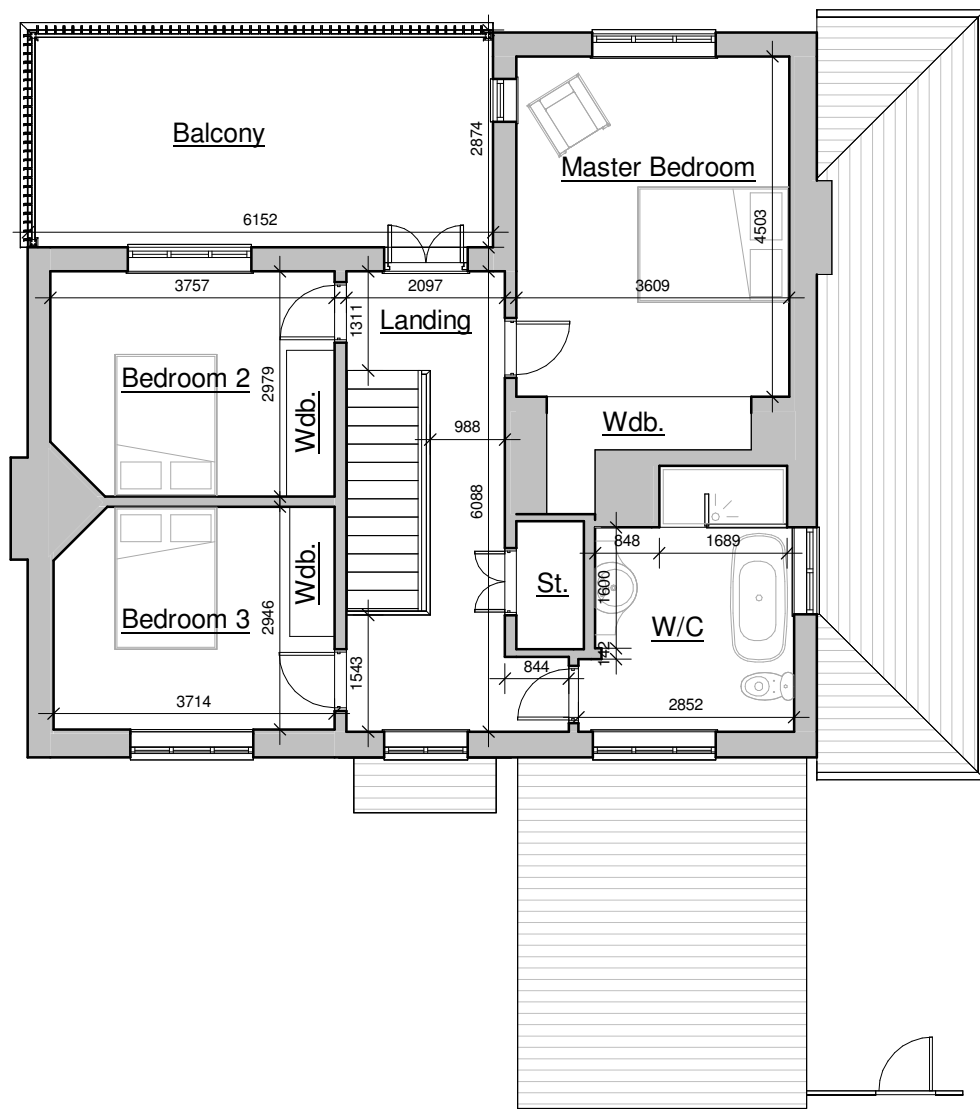

First Floor Plan
Scale @ 1:100

Client Martin		hayward ARCHITECTS LTD 19 Station Road Hinckley Leicestershire LE10 1AW Tel: 01455 635 665 Fax: 01455 618 971 www.hayward-architects.co.uk	
Project Title Alterations and Extensions Clarence Road Hinckley			
Drawing Title As Existing			
Scale As Indicated	Date MAY 2024	Sheet A1	Job No. 24/39
Author MS	Checked by CB		Drawing No. 01
Status Planning			